

DO NOT SCALE FROM THIS DRAWING
THE CONTRACTOR IS TO CHECK ALL DIMENSIONS ON SITE AND REPORT DISCREPANCIES TO THE ARCHITECT
THIS DRAWING IS COPYRIGHT

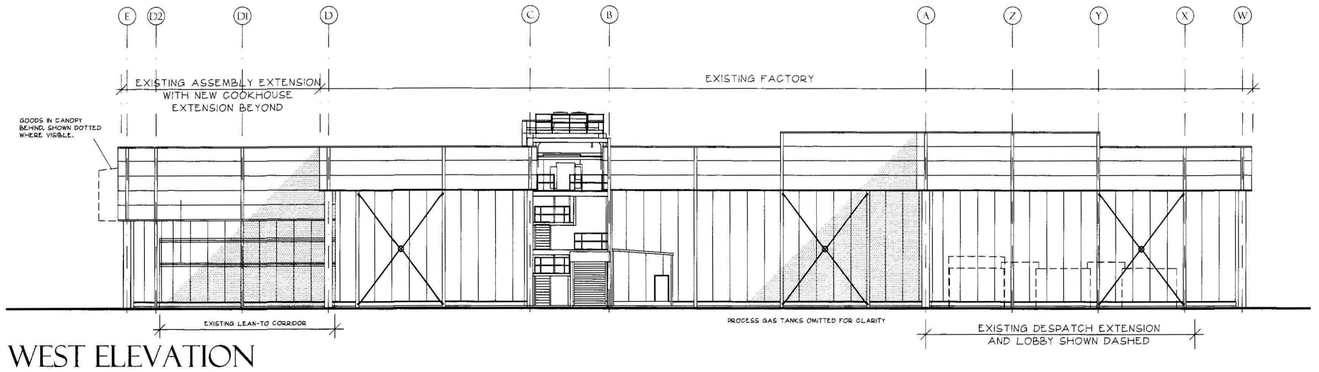


WEST ELEVATION

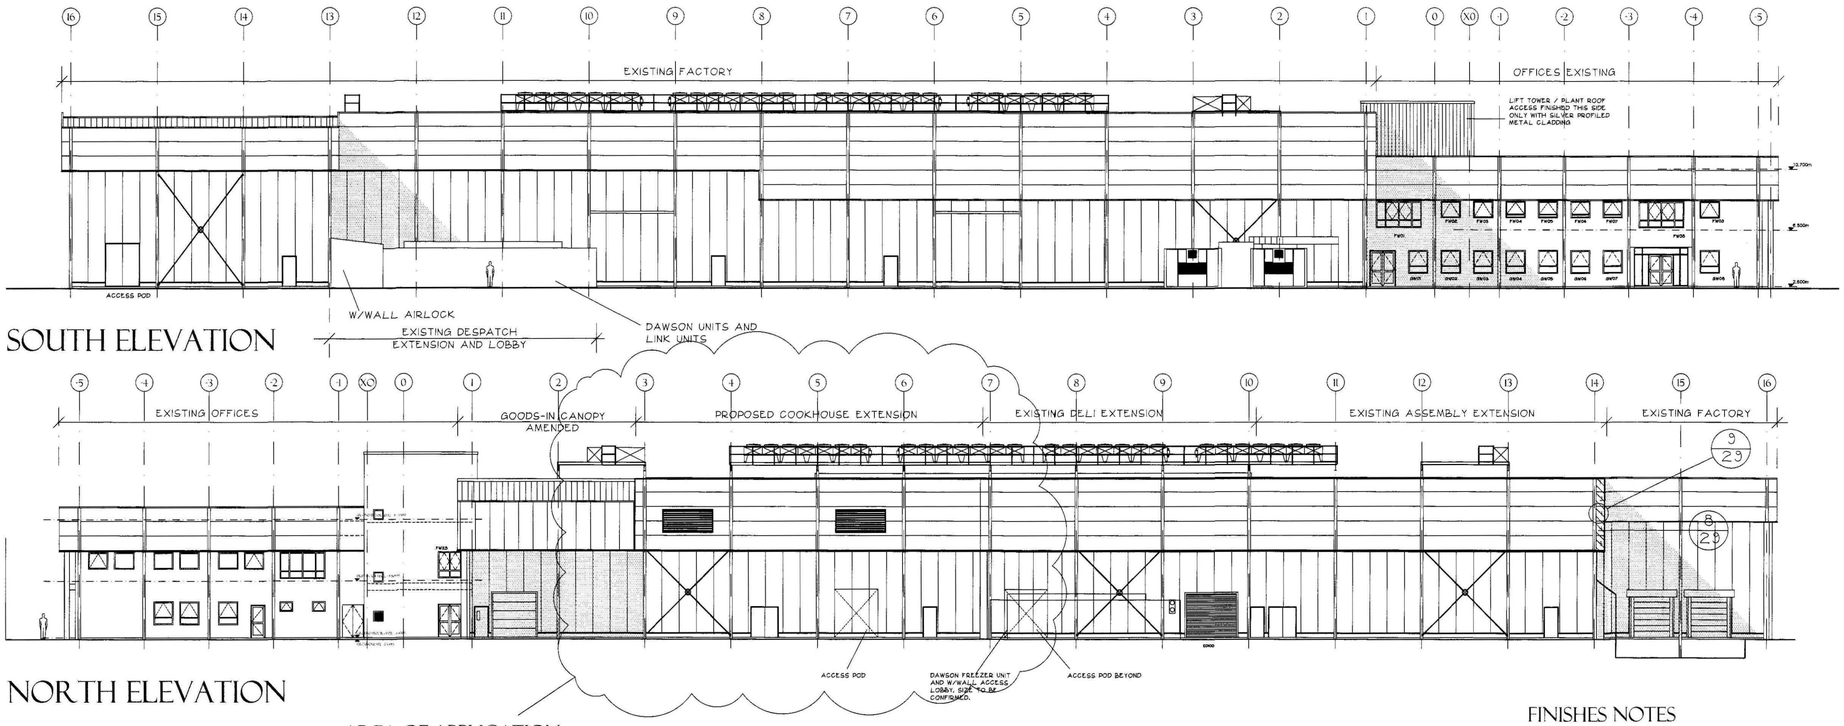

SOUTH ELEVATION

NORTH ELEVATION

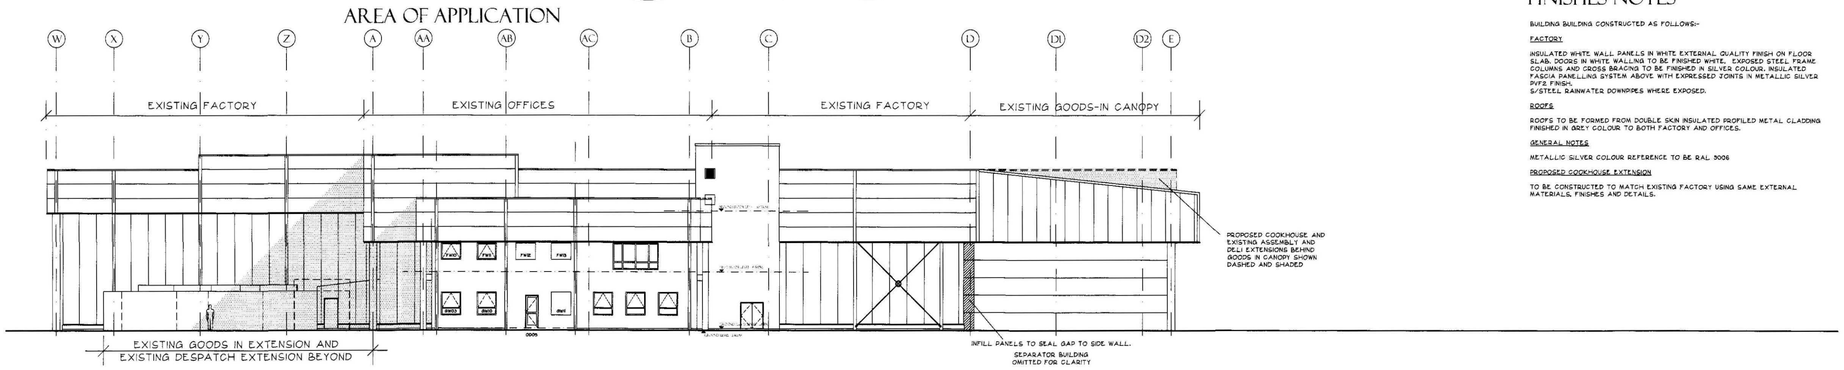

EAST ELEVATION

AREA OF APPLICATION

SCALE IN METRES

0 10 20 30 40 50 60 70 80 90 100

GENERAL NOTES

EXTENSION TO BE CONSTRUCTED AS FOLLOWS:-

FACTORY

INSULATED WHITE WALL PANELS IN WHITE EXTERNAL QUALITY FINISH ON CONCRETE OR STAINLESS STEEL KERB ON FLOOR SLAB. DOORS IN WHITE WALLING TO BE FINISHED WHITE. EXPOSED STEEL FRAME COLUMNS AND CROSS BRACING TO BE FINISHED IN SILVER COLOUR. INSULATED PANELLING SYSTEM ABOVE WITH EXPRESSED JOINTS IN METALLIC SILVER PVF2 FINISH.

ROOFS

ROOFS TO BE FORMED FROM DOUBLE SKIN INSULATED PROFILED METAL CLADDING FINISHED IN GREY COLOUR TO BOTH FACTORY AND OFFICES.

METALLIC SILVER COLOUR REFERENCE TO BE RAL 3006

CLADDING ALTERATIONS KEY

EXISTING CLADDING PANELS TO BE CAREFULLY REMOVED AND CARTED AWAY.

EXISTING CLADDING PANELS TO BE CAREFULLY REMOVED AND RELOCATED.

WHERE CLADDING PANELS ARE NOTED AS REQUIRING CAREFUL REMOVAL, REMOVAL AND MODIFICATION AND THEN RELOCATION, THIS IS TO INCLUDE ALL PANELS, TRIMS, FIXINGS, FLASHINGS, CLADDING RAILS, BRACKETS ETC THAT CAN BE SAFELY RE-USED TO PROVIDE THE NEW CLADDING SCHEME TO THE SAME VISUAL STANDARDS OR BETTER THAN EXISTING.
WHERE CLADDING PANELS ARE NOTED AS REQUIRING CARTING AWAY ANY COMPONENTS LISTED ABOVE (i.e: - TRIMS, FLASHINGS Etc) THAT CAN BE SAFELY RE-USED SHOULD BE RELOCATED AS REQUIRED.
FOR ORIGINAL LOCATIONS OF RELOCATED CLADDING PANELS SEE DRAWING 05-25/14.
FOR FULL DETAILS OF EXISTING CLADDING INSTALLATIONS REFER TO HEALTH & SAFETY FILE.
FOR FULL DETAILS OF NEW CLADDING INSTALLATION SEE DRAWINGS 05-25/23 & 30.
NUMBERS ON PANELS REFER TO PANEL IDENTIFICATION SYSTEM TO TRACK PANEL RELOCATION. PANEL RELOCATION IS ADVISORY ONLY, REFERING TO THE PANELS THEMSELVES ONLY AND NO OTHER COMPONENTS, AND IS SUBJECT TO CONFIRMATION BY THE CLADDING SUB-CONTRACTOR.

ADVISORY
EXISTING ELEVATION PANELS TO THE ROOF VOID TO BE LEFT IN PLACE UNTIL ROOF CLOSED IN TO AVOID WIND & WEATHER DAMAGE TO EXISTING STRUCTURE AND FITTINGS.

ACCESS HOLES TO BE CUT IN EXISTING ELEVATION PANLES TO ENABLE STRUCTURAL CONNECTIONS TO BE MADE BETWEEN NEW TRUSSES AND THE EXISTING STRUCTURAL FRAME.

FINISHES NOTES

BUILDING BUILDING CONSTRUCTED AS FOLLOWS:-

FACTORY

INSULATED WHITE WALL PANELS IN WHITE EXTERNAL QUALITY FINISH ON FLOOR SLAB. DOORS IN WHITE WALLING TO BE FINISHED WHITE. EXPOSED STEEL FRAME COLUMNS AND CROSS BRACING TO BE FINISHED IN SILVER COLOUR. INSULATED FASCIA PANELLING SYSTEM ABOVE WITH EXPRESSED JOINTS IN METALLIC SILVER PVF2 FINISH.
S/STEEL RAINWATER DOWNPIPES WHERE EXPOSED.

ROOFS

ROOFS TO BE FORMED FROM DOUBLE SKIN INSULATED PROFILED METAL CLADDING FINISHED IN GREY COLOUR TO BOTH FACTORY AND OFFICES.

GENERAL NOTES

METALLIC SILVER COLOUR REFERENCE TO BE RAL 3006

PROPOSED COOKHOUSE EXTENSION

TO BE CONSTRUCTED TO MATCH EXISTING FACTORY USING SAME EXTERNAL MATERIALS, FINISHES AND DETAILS.

ORIGINAL	27/09/10	SY	FIRST ISSUE	JCA
issue	date	drawn	notes	check

ARCTICA
ARCHITECTURE • PROCESS • PROJECT MANAGEMENT
Telephone 01780 482200 Fax 01780 480716
succeed@arctica.co.uk

PROJECT
BAKKAVOR
WINGLAND FOODS
PROJECT LISMORE

DRAWING
PROPOSED ELEVATIONS
PLANNING
APPLICATION

SCALE 1:200 @ A1
JOB 10-33
NUMBER 123
REV

C8461-1C