


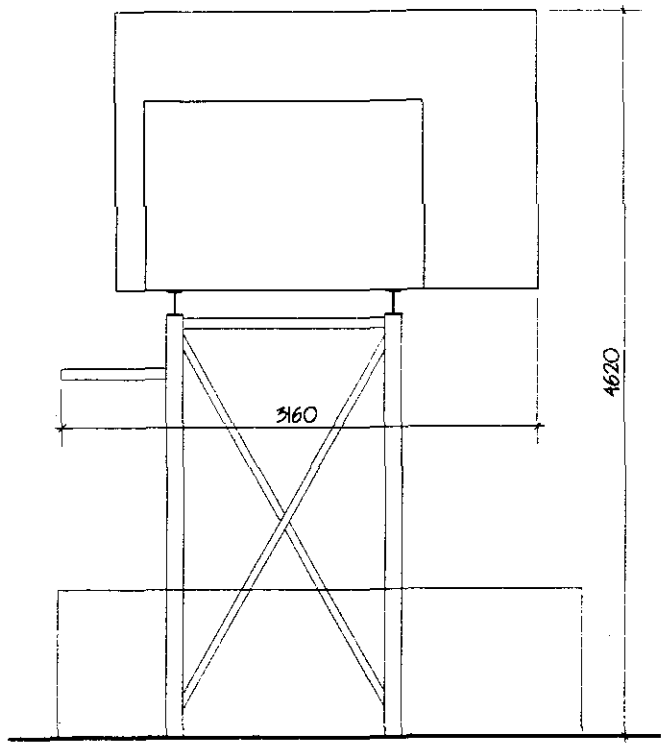


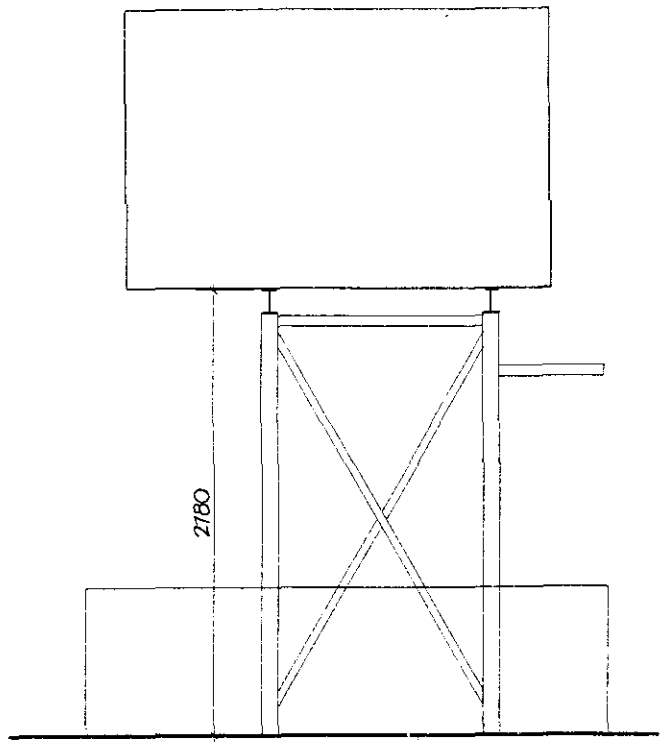

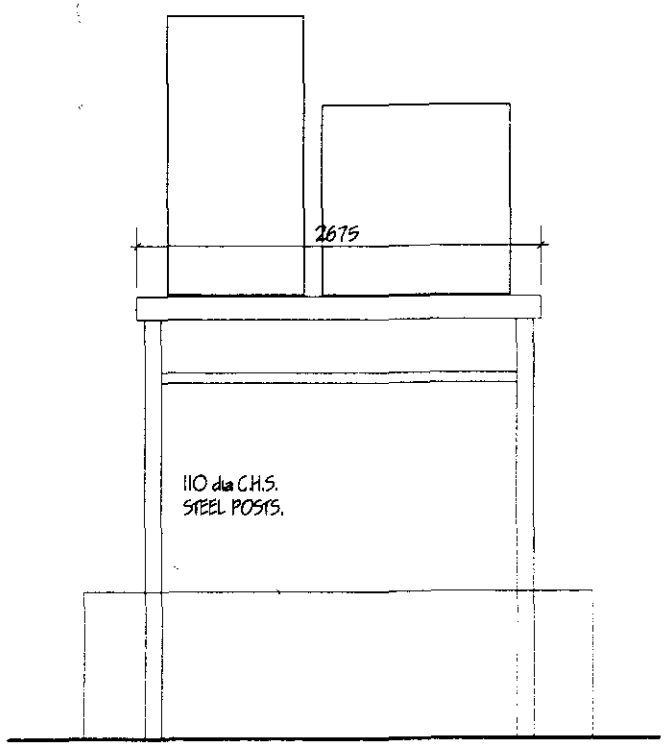

STEEL STRUCTURE
PAINTED RED
OIL TANKS
PAINTED GREEN.

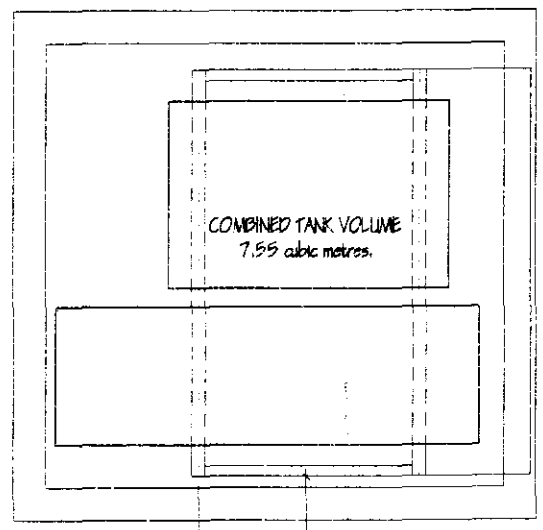

2800

BUND WALL CONST OF 215mm CONC.
BLOCK 975mm HIGH. INTERNAL DIMS.
2.925m x 3.055m VOLUME = 8.655 cubic metres

DETERMINED
PLAN

6090

BOUNDARY

EXISTING BUILDING

SOUTH HOLLAND DC
HOUSING & PLANNING
- 2 SEP 1999
Ref: H0867/99

revision	date	init	revision details.


COOPER
ARCHITECTURAL
DESIGN
BRONAVON, HOCKLESGATE,
FLEET, SPALDING, LINC'S PE12 8LF
Tel/Fax : 01406 423762
Mobile : 07808 125778

Client.
PAUL GODFREY CONSTRUCTION LTD.


Project.
PROPOSED DISEL OIL STORAGE FACILITY
WEST BANK,
SUTTON BRIDGE,
SPALDING, LINC'S.

Drawing.


Scale 1:50	Drawing No.
Date. JUNE '99	Drawn J.C.

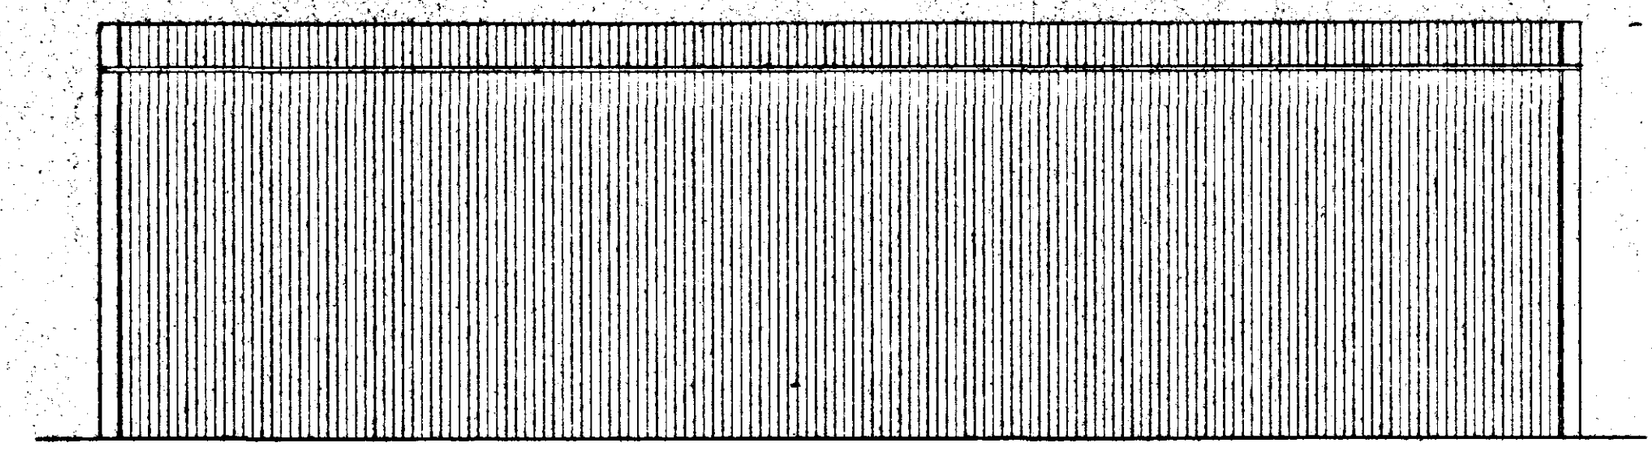


SOUTH ELEVATION

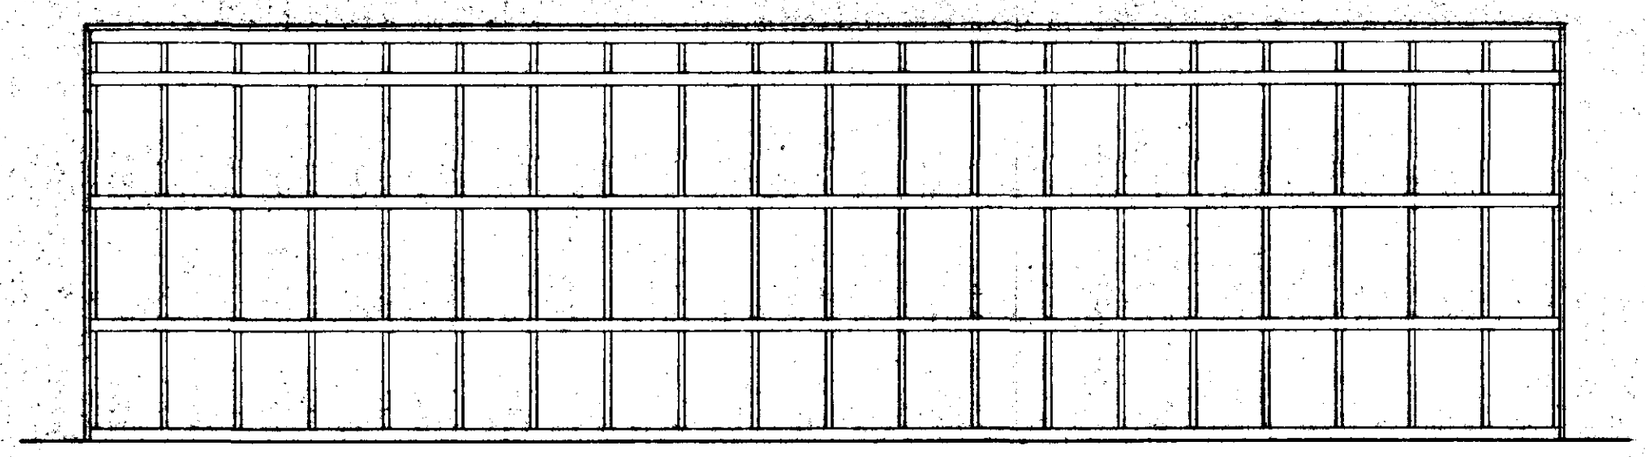


NORTH ELEVATION

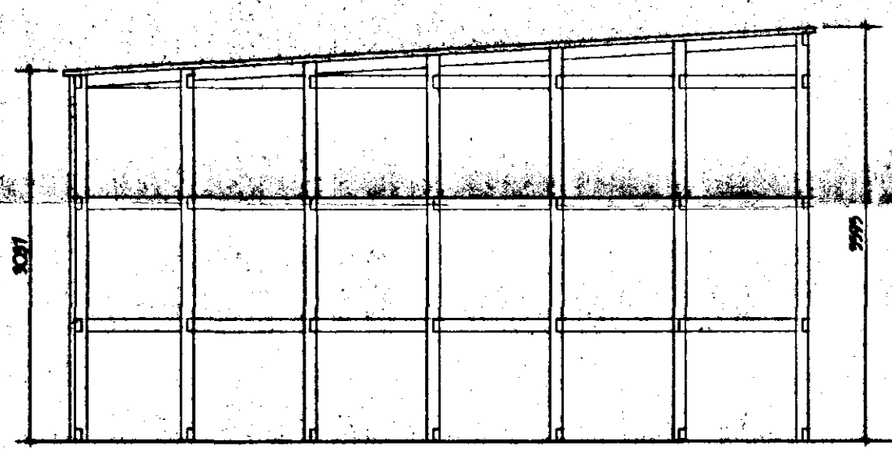

SECTION

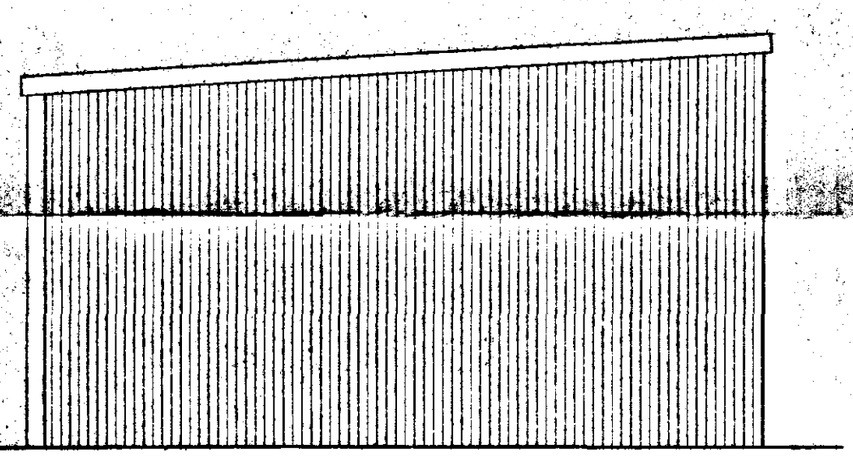

END ELEVATION (BOTH SIMILAR)

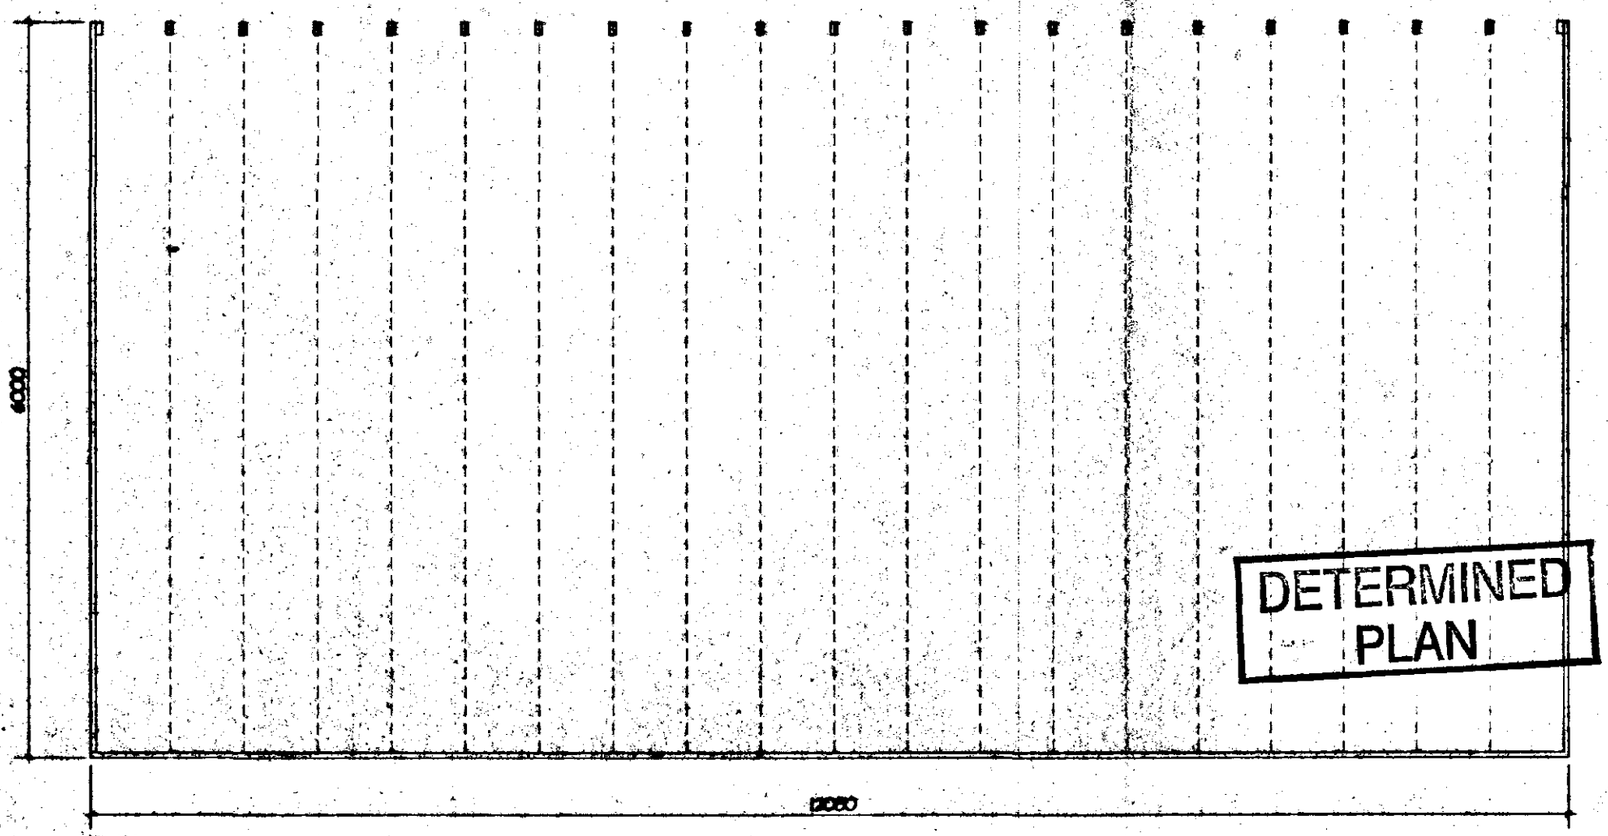

PLAN

SOUTH HOLLAND DC
HOUSING & PLANNING
2 SEP 1999
Ref: S/0867/99

DETERMINED
PLAN

revision	date	init.	revision details.

COOPER
ARCHITECTURAL
DESIGN
BRONAVON, HOCKLESGATE,
FLEET, SPALDING, LINC'S PE12 8LF
Tel/Fax : 01406 423782
Mobile : 07808 125778

Client.
PALL GODFREY CONSTRUCTION LTD.

Project.
PROPOSED TIMBER STORAGE
WEST BANK,
SUTTON BRIDGE,
SPALDING,
LINC'S.

Drawing.

Scale 1:50	Drawing No.
Date. AUG. '99	Drawn. J.C.