

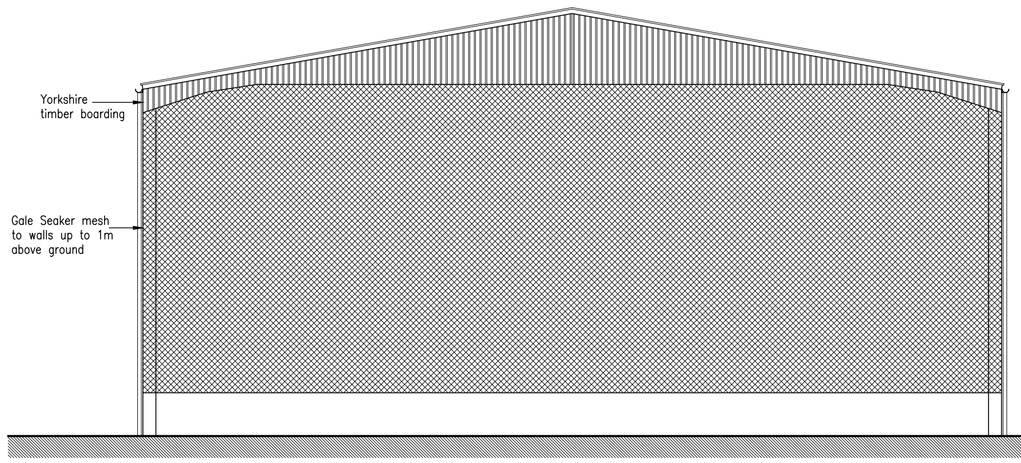



Proposed East-Facing Elevation 1:100

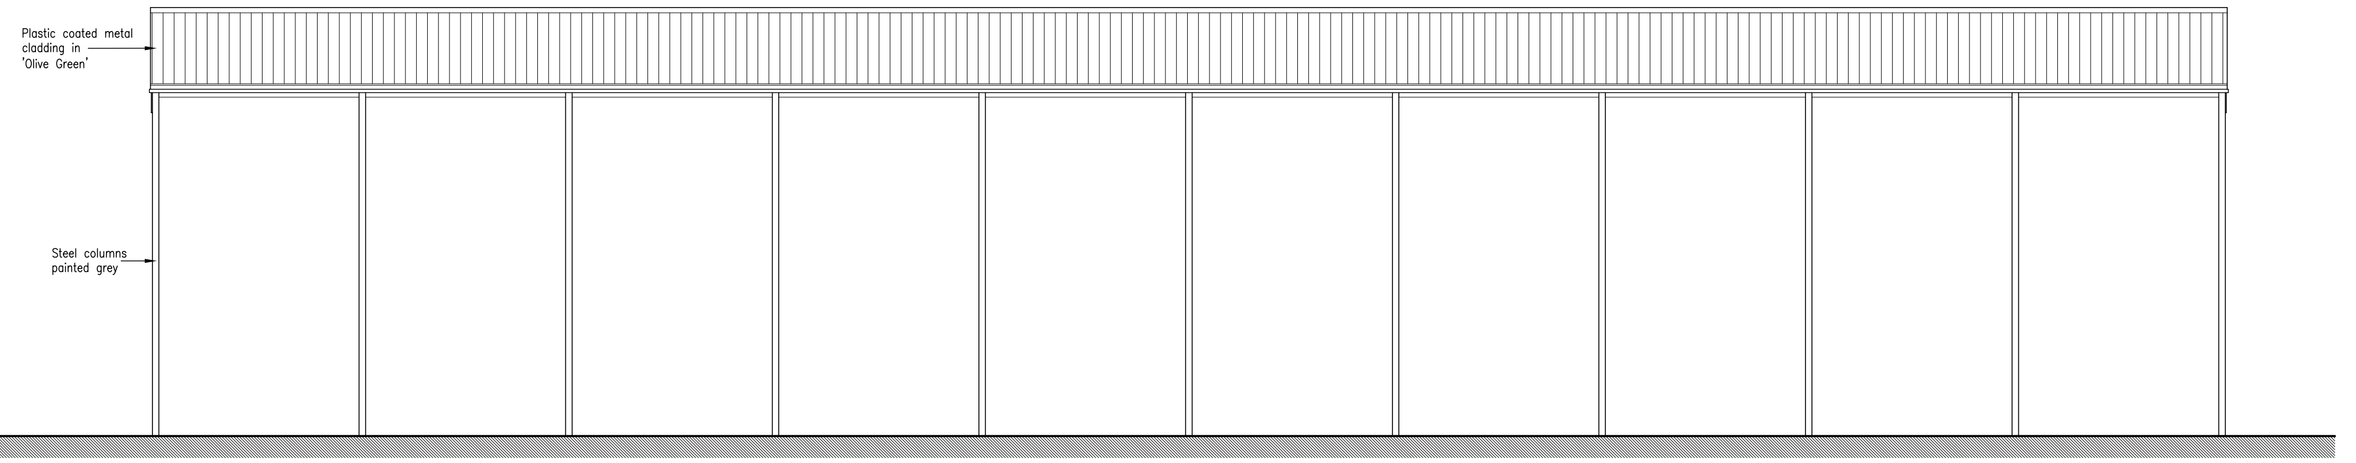


Proposed South-Facing Elevation 1:100

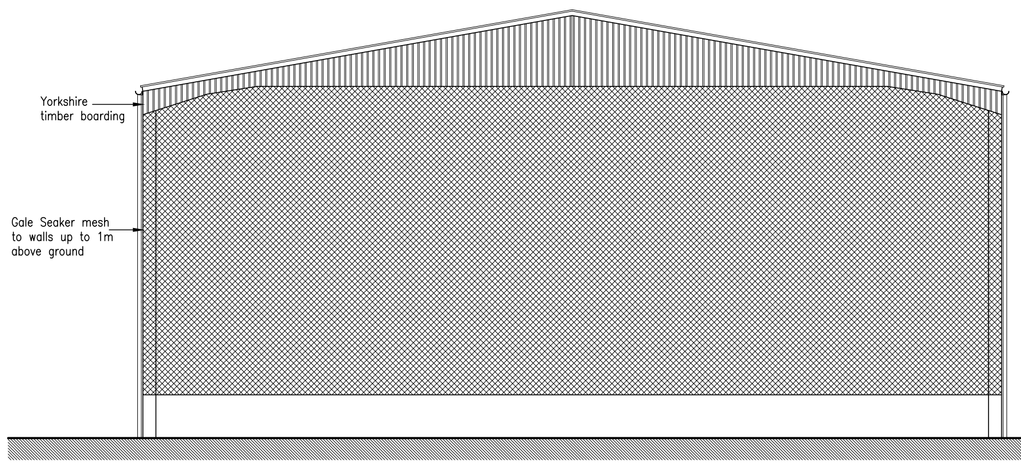

Proposed West-Facing Elevation 1:100

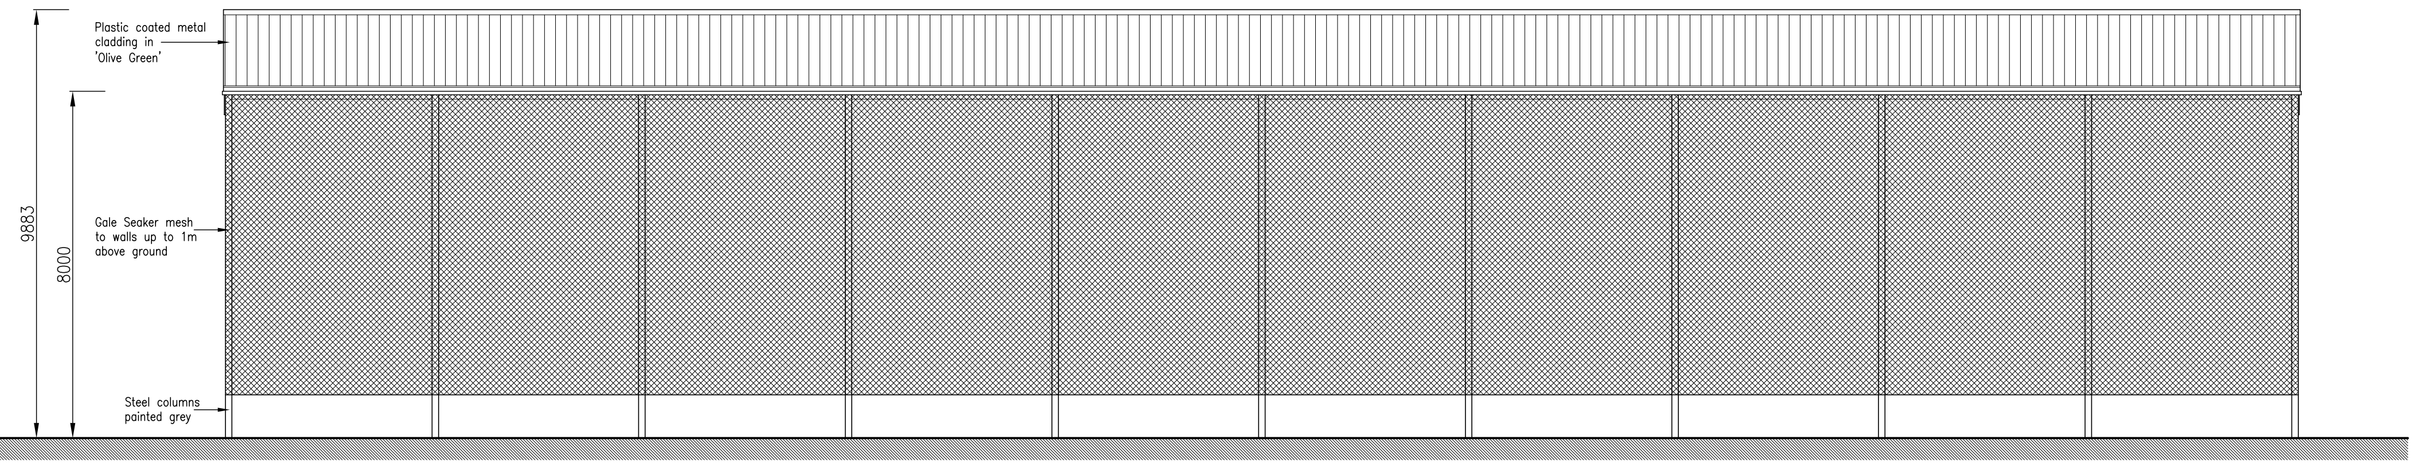

Proposed North-Facing Elevation 1:100

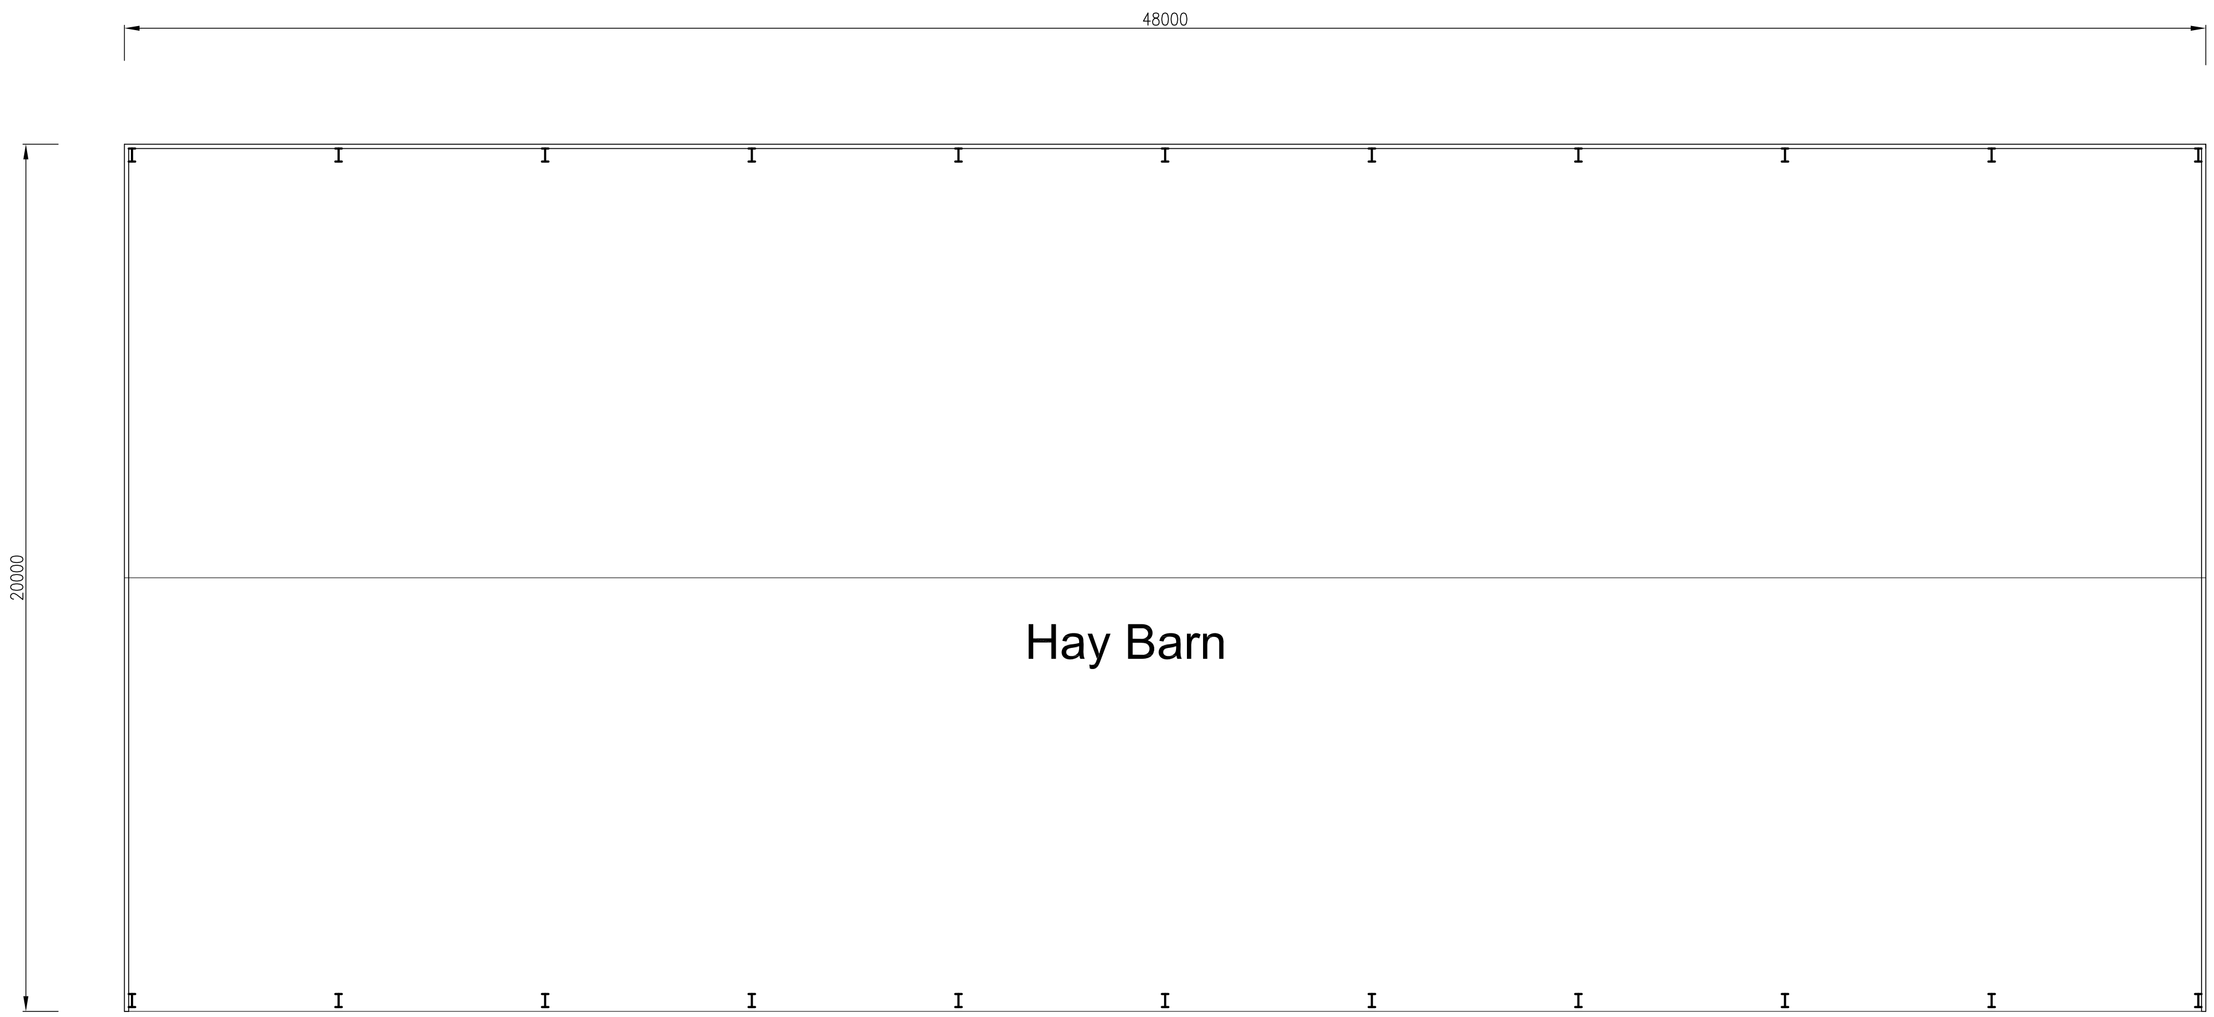

Proposed Floor Plan 1:100

14/10/2014 - Roof material amendmed. REV C.
11/08/2014 - Materials added. REV B.

Peter Humphrey Associates Ltd.
ARCHITECTURAL DESIGN AND BUILDING

PROJECT
PROPOSED HAY BARN

SITE
PROCTOR BROS
LIGHTHOUSE FARM
EAST BANK
WINGLAND
SUTTON BRIDGE
PE12 9YT

DRAWING
PROPOSED ELEVATIONS & FLOOR PLAN

CLIENT
Mr S Proctor

DATE April 2014 SCALE As Shown JOB No. 4647/03C

DO NOT SCALE FROM THIS DRAWING

COPYRIGHT: THIS DRAWING MUST NOT BE ISSUED, LOANED OR COPIED WITHOUT THE CONSENT OF PETER HUMPHREY ASSOCIATES

Peter Humphrey Associates
ARCHITECTURAL DESIGN AND BUILDING
TELEPHONE: 01945 466 966
FAX: 01945 466 433
E-MAIL: info@peterhumphrey.co.uk
30 OLD MARKET WISBECH CAMBS PE13 1NB

Fenland District Council
Building Design Awards
Building Excellence in Fenland
Category Winner 08,09,10
Overall Winner 2010