
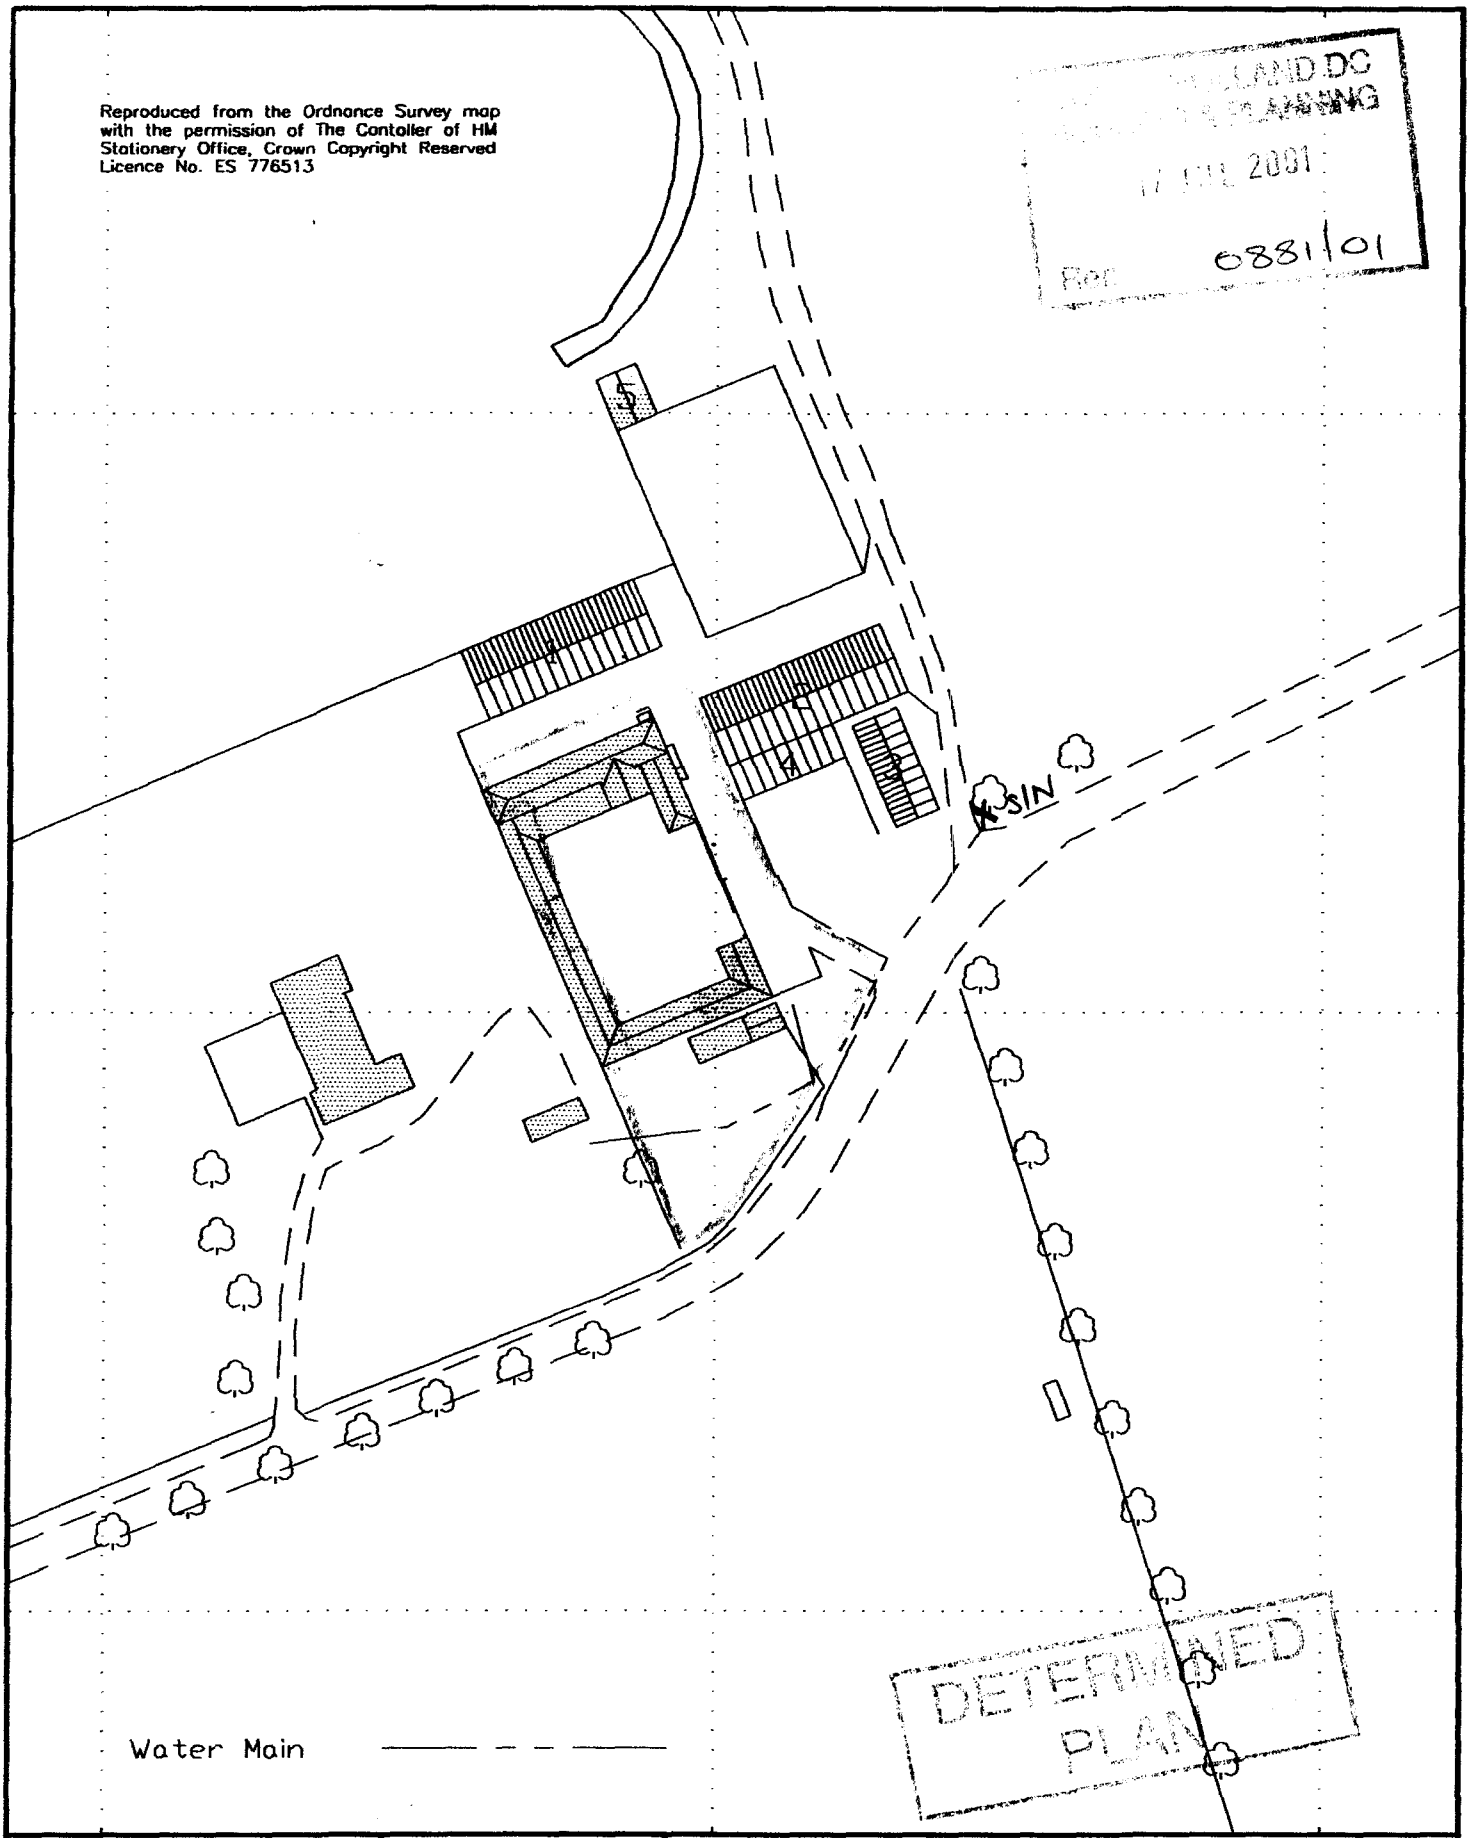


Drawing No. K/043/160	Drawn S.A.K.
Curlew Farm Block Plan	Scale 1:1250
	Date 14-01-99
TITLE Sutton Bridge Estate	

RH & RW CLUTTON

The Estate Office
Sutton Bridge, Spalding, PE12 9QS
Telephone: 01406 351284 Mobile: 0836 675966
Email: skenny3051@aol.com

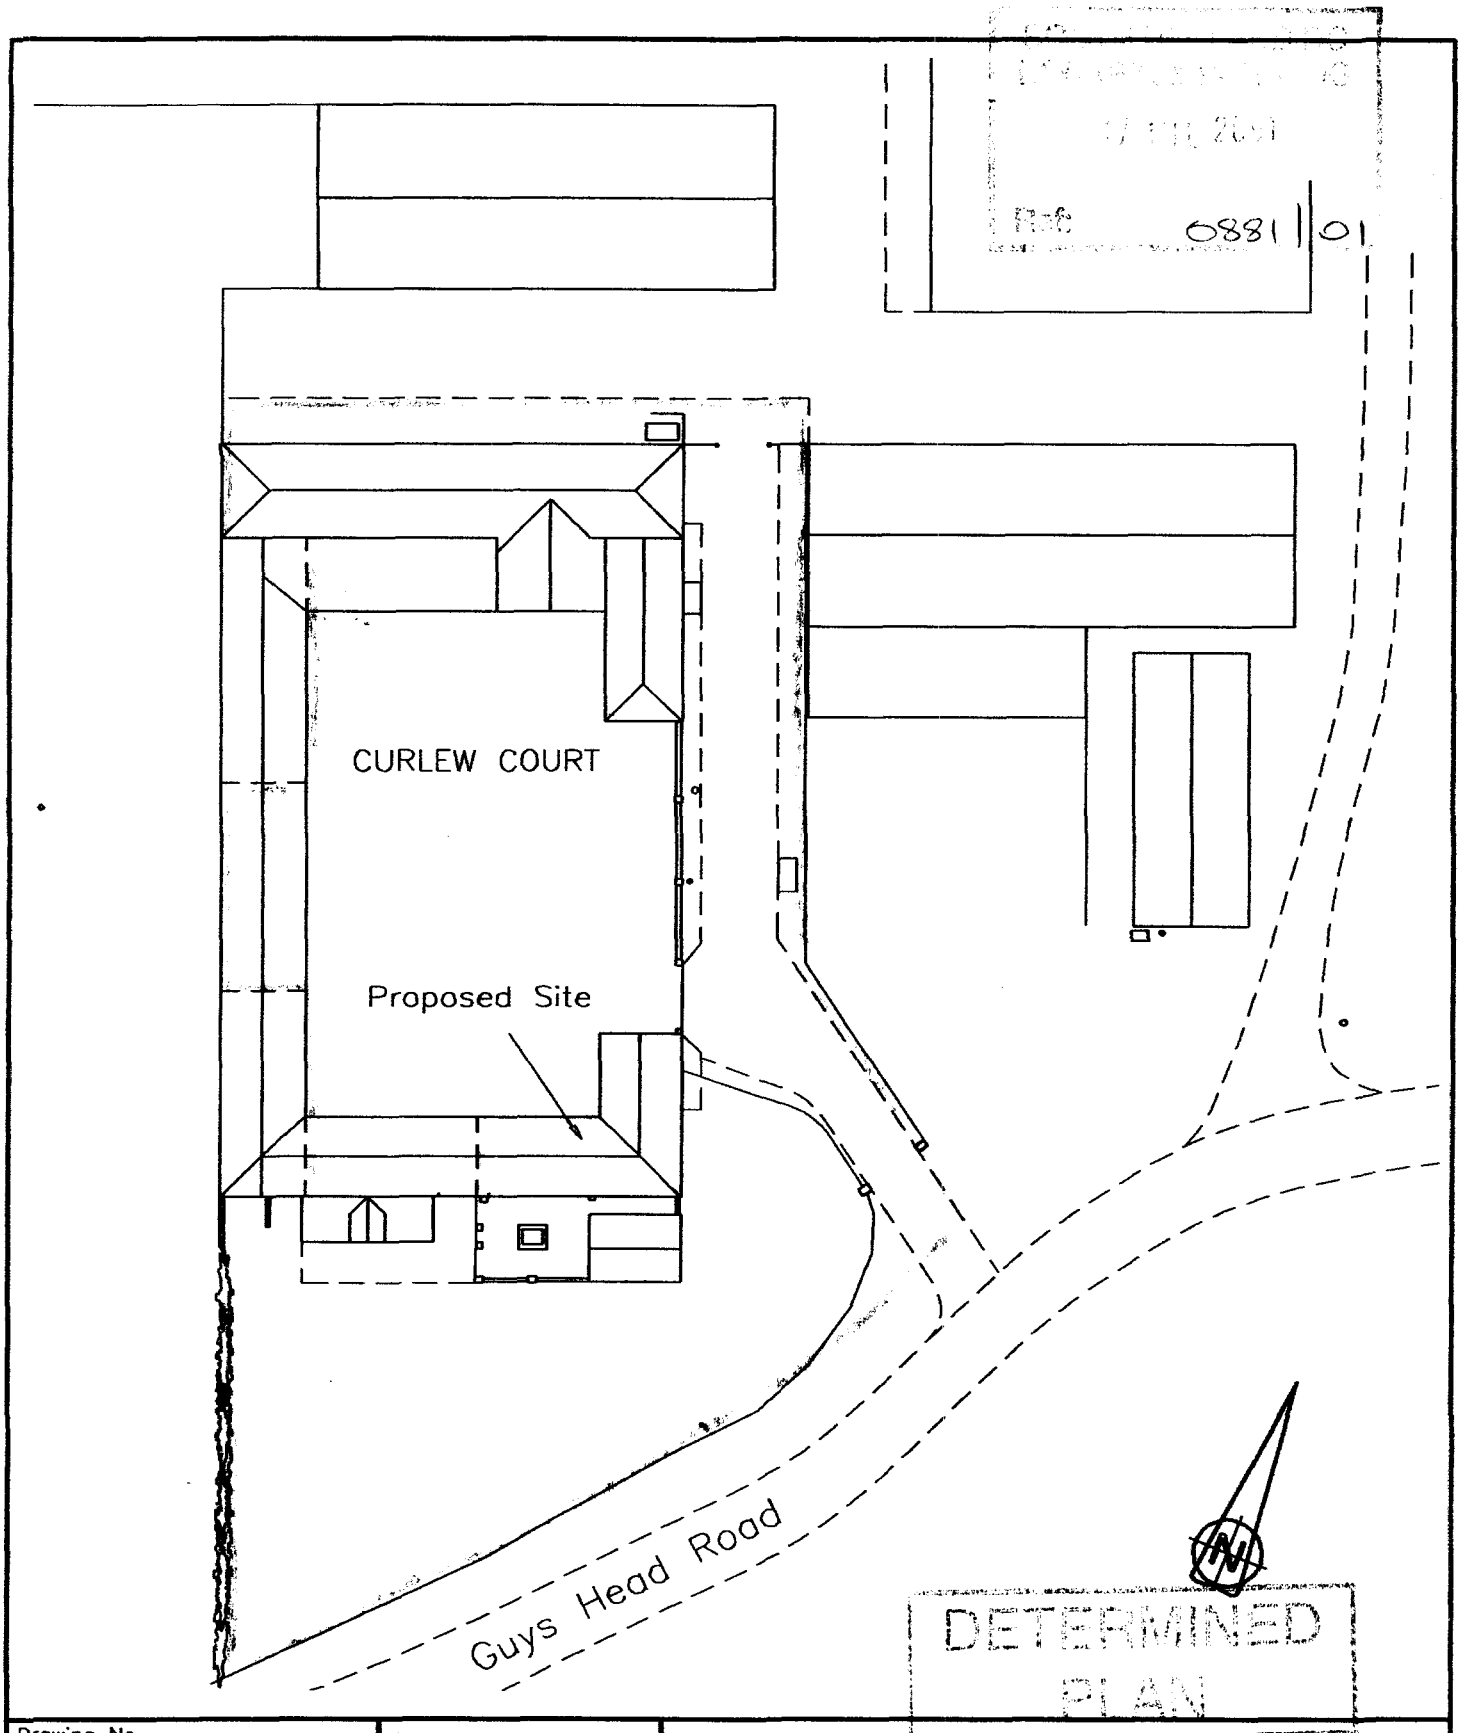

Drawing No.
Block Plan
Curlew Court

Drawn	S.A.K.
Scale	1 : 500
Date	14-07-01


TITLE

Conversion of Outbuildings to Holiday/Tourist Accomodation


RURAL PARTNERS LIMITED
F I N E - P L A N S

The Estate Office, Bridge Farm, Sutton Bridge
Spalding, Lincolnshire, PE12 9QE
Tel: 01406 550055 Mobile: 07836 675966
www.ruralpartners.co.uk


This drawing is copyright and may not be altered, reused, copied, photographed or used for any purpose other than that for which it is issued without the consent of Rural Partners Limited

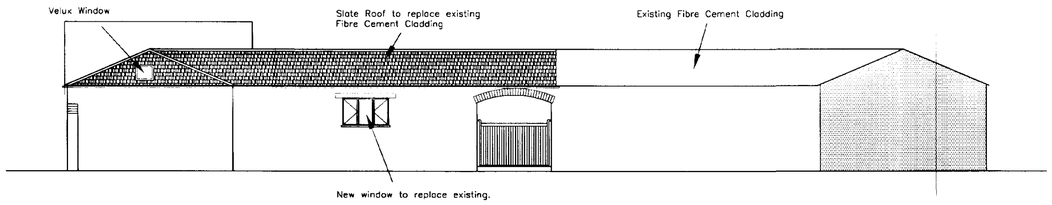


North Elevation

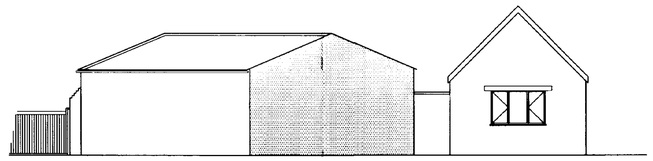


West Elevation

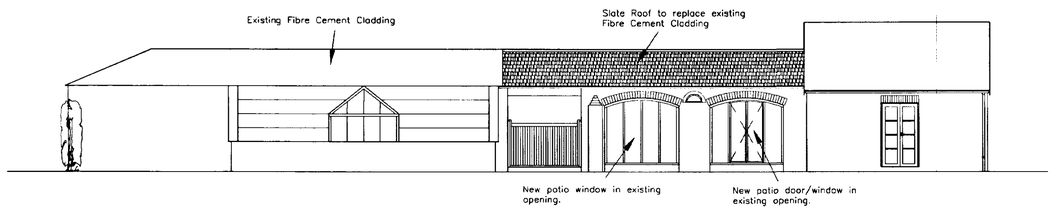

South Elevation

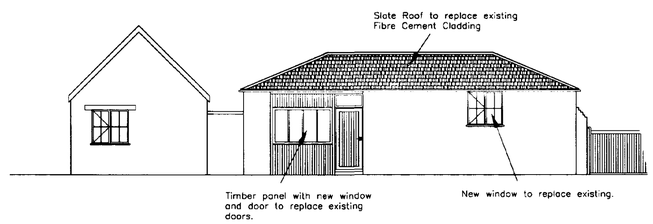

East Elevation

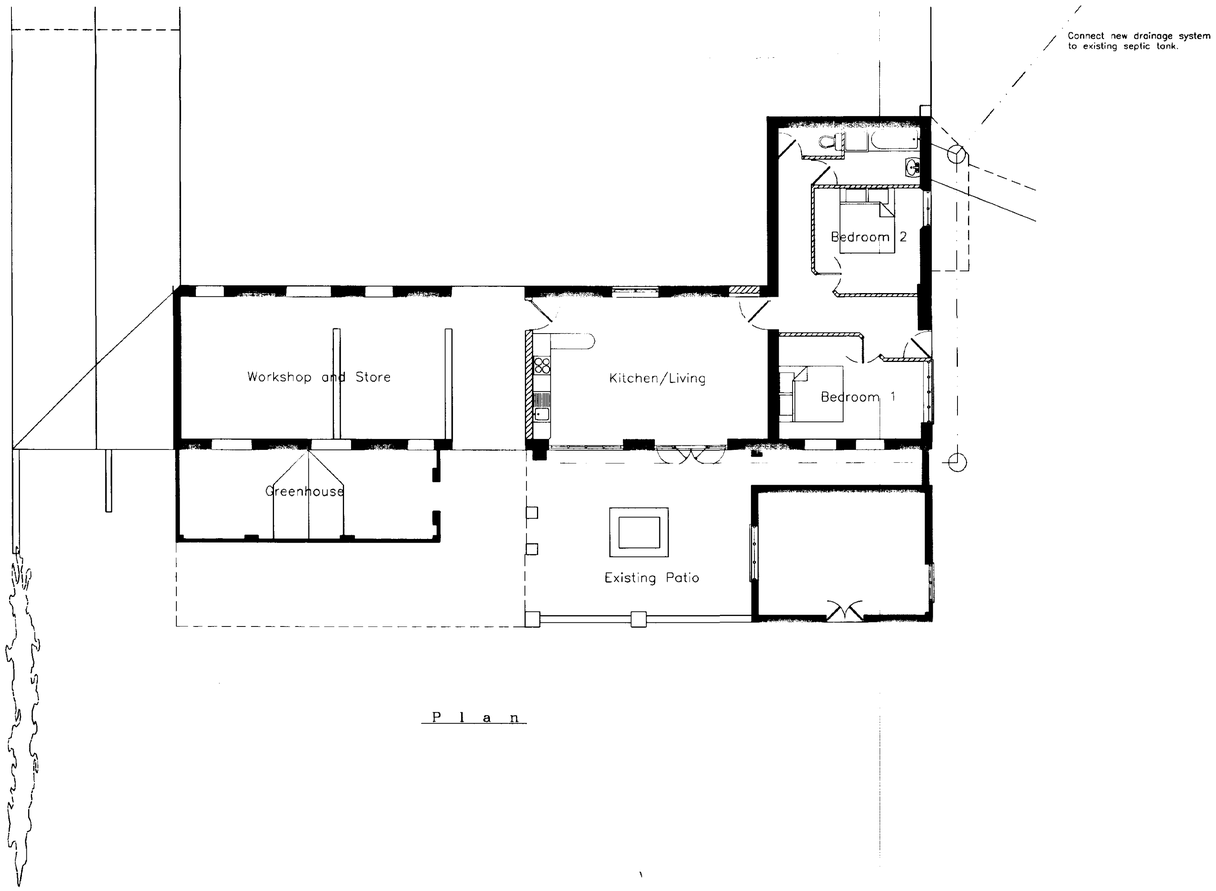

Plan

SOUTH HOLLAND DC HOUSING & PLANNING 17 JUL 2001

0 0.5 1 2 3 4 5
SCALE

08/1101

RURAL PARTNERS LIMITED
FINE - PLANS

The Estate Office, Bridge Farm, Sutton Bridge
Spalding, Lincolnshire, PE12 9QE
Tel: 01406 550055 Mobile: 07836 675966
www.ruralpartners.co.uk

PROJECT TITLE

P.A. Clery Esq.
Curlew Court, Guys Head Road
Sutton Bridge, Spalding

DRAWING

Conversion of outbuildings to Holiday / Tourist Accomodation

REV	DESCRIPTION	DATE	BY

DETERMINED PLAN

SCALE	DRAWN
As shown	S.A.K.
DATE	DRAWING No.
14-07-01	Curlew/02