
2 NEW DWELLINGS, NR SUTTON BRIDGE GOLF COURSE, SUTTON BRIDGE

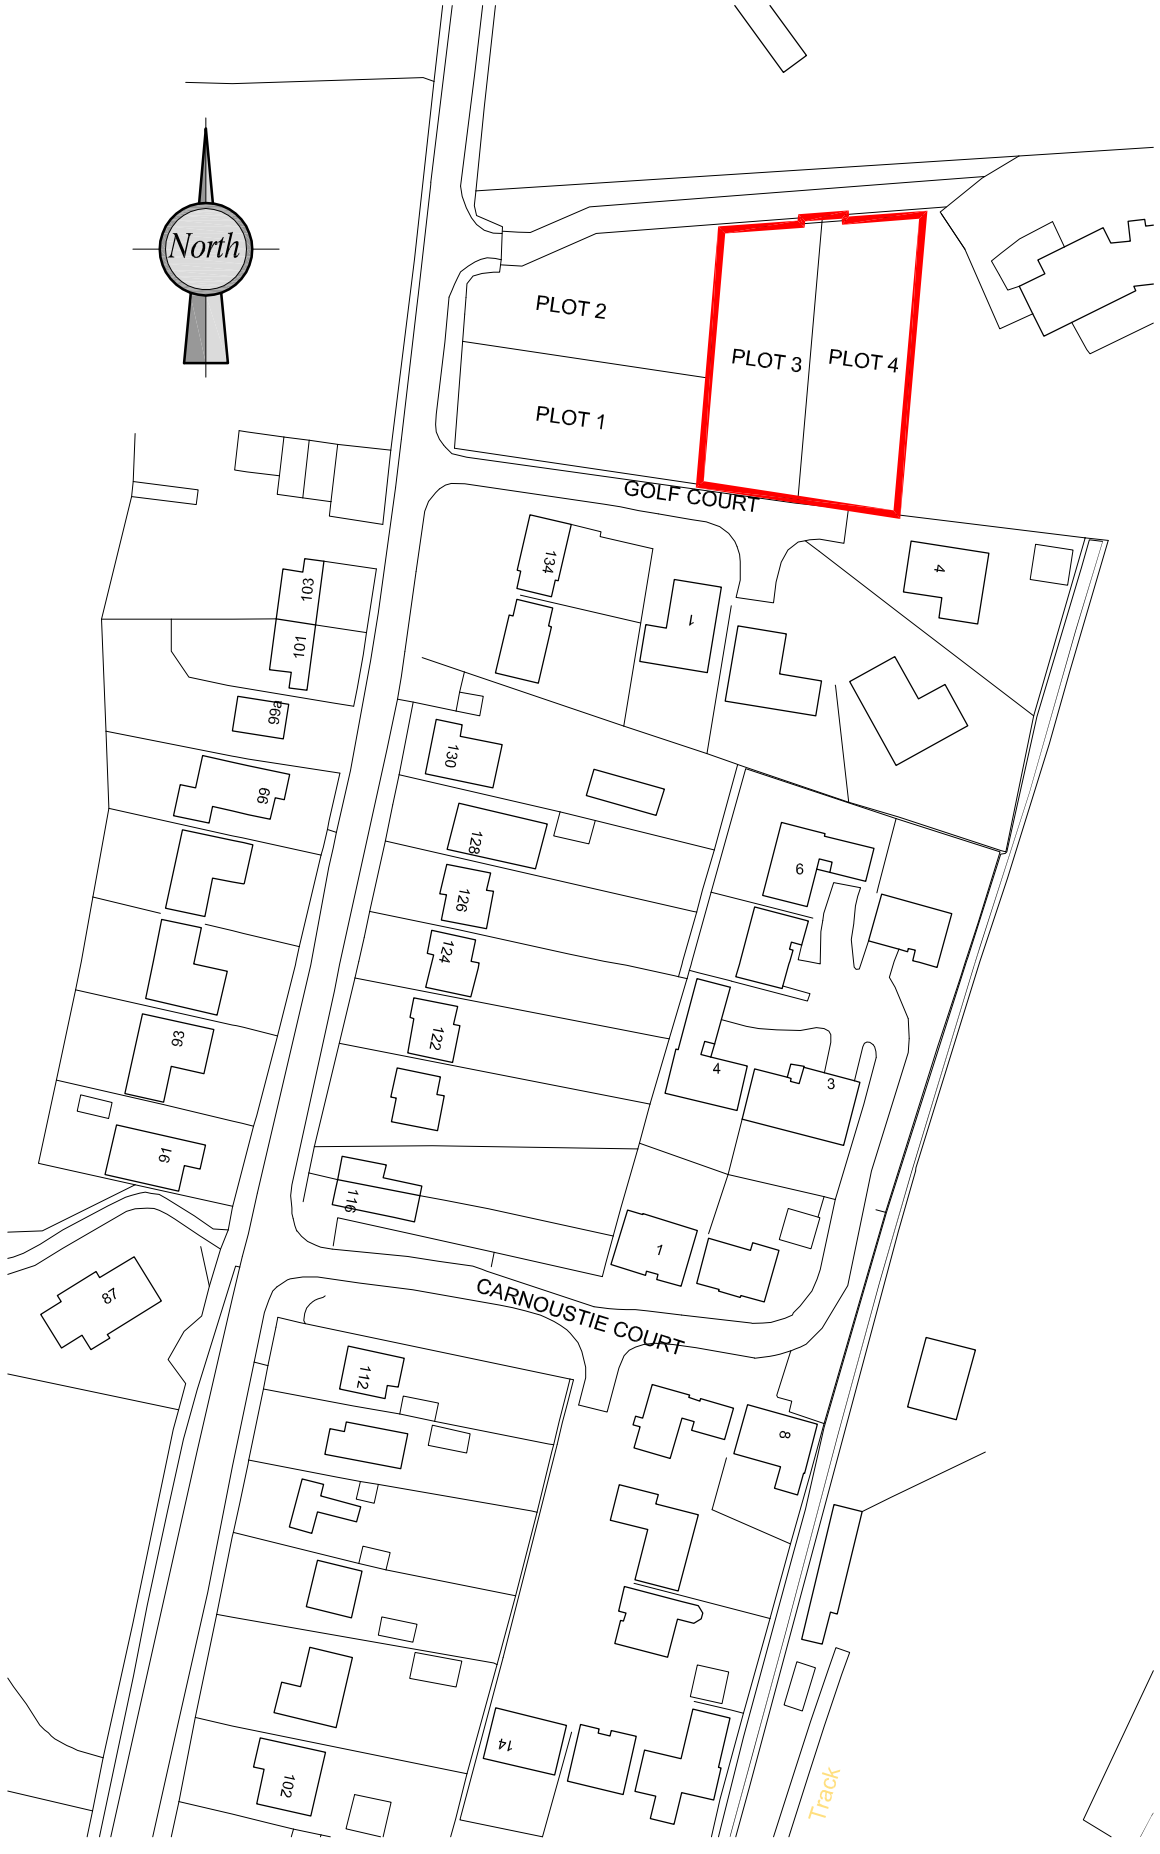

SITE LOCATION PLAN - Scale 1:1250



SITE PLAN - Scale 1:250

0 1.25 2.5 3.75 5.0 6.25 m
SCALE 1:125 @ A1; 1:250 @ A3

0 12.5 25 37.5 50 62.5 m
SCALE 1:1250 @ A1; 1:2500 @ A3

PROPOSED SITE PLAN

REEVE DESIGN
ARCHITECTURAL DESIGN SERVICES
DESIGNING YOUR DREAMS...
PLANNING DRAWINGS - BUILDING REGULATION DRAWINGS
NEW BUILDS, EXTENSIONS, REFURBISHMENTS AND MANY MORE

NOTES:

The details depicted on this drawing are the copyright and may not be reproduced without permission. This drawing must not be re-issued, loaned or copied without the consent. Errors omissions and discrepancies should be reported to the originator immediately.

No liability is taken for the content of this drawing.

All dimensions to be checked before site or off-site fabrication by the Contractor, his Sub-contractor or Supplier.

Do not scale plans - use figure or grid dimensions where given. Any deviation from the drawing is to be reported to the originator immediately.

Structure, structural members & geotechnical invstigations are to be carried out & approved by the appointed Structural Engineer. Any deviations to these elements are to be reported to the appointed consultant immediately.

IF IN DOUBT ASK !

Revision	Notes	Date

Project:
2 NEW DWELLINGS, NR SUTTON BRIDGE GOLF COURSE, SUTTON BRIDGE

Drawing:
PROPOSED SITE PLAN

Drawn: RD Date: AUG 2017

Client: MRS LEMAN

Status: PLANNING Scale: AS SHOWN @ A3

Drawing Number
1058.100 Rev -