
FILE NAME: 3541 P05

NOTES

1. Do not scale this drawing.
   Only figured dimensions shall be used.
2. All discrepencies to be referred to the Architect
   before commencing.
3. This drawing is copyright.



Proposed Front Elevation

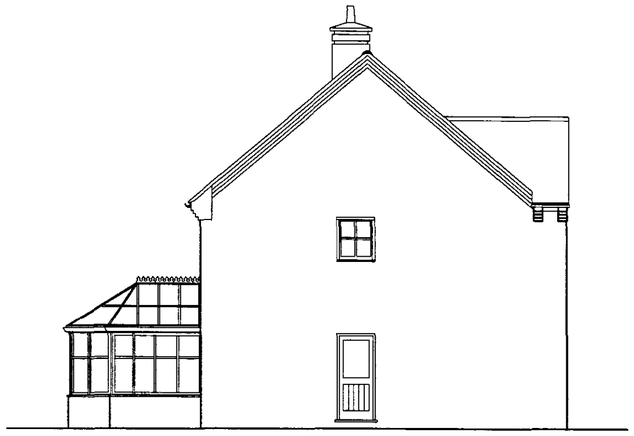


Proposed Side Elevation




Proposed Rear Elevation

Proposed Ground Floor Plan

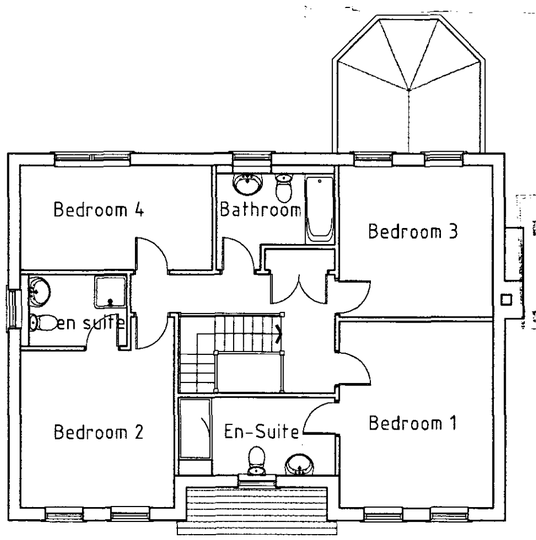

Proposed First Floor Plan

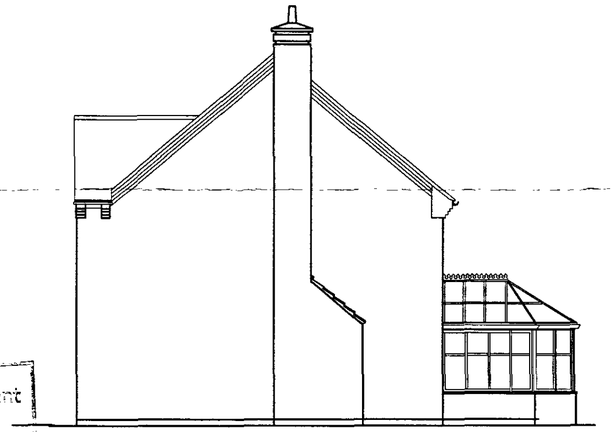

Proposed Side Elevation

Planning & Development
13 AUG 2008
Ref: 0902/08

DETERMINED PLAN

Scale 1:500	0	5	10	15	20	25	30	35	40	45	50
Scale 1:250	0	2.5	5	7.5	10	12.5	15	17.5	20	22.5	25
Scale 1:200	0	2	4	6	8	10	12	14	16	18	20
Scale 1:100	0	1	2	3	4	5	6	7	8	9	10
Scale 1:50	0	0.5	1	1.5	2	2.5	3	3.5	4	4.5	5

Portess and Richardson
CHARTERED ARCHITECTS ~ SURVEYORS
193 LINCOLN ROAD PETERBOROUGH PE1 2PL
Tel: (01733) 568116 Fax: (01733) 555246
Email:

Client	Project
Mr M PETTICAN	RESIDENTIAL DEVELPOMENT THE CHIPPINGS WRIGHTS LANE SUTTON BRIDGE, LINCOLNSHIRE
Drawing: PLOT 1 - PROPOSED ELEVATIONS & PLANS	

Date	Scale	Project No.	Drawing No.	Revision
JUNE 2008	1:100 @ A2	3541	P05	