
FILE NAME: 3541 P08

NOTES
1. Do not scale this drawing.
   Only figured dimensions shall be used.
2. All discrepencies to be referred to the Architect
   before commencing.
3. This drawing is copyright.




Front Elevation

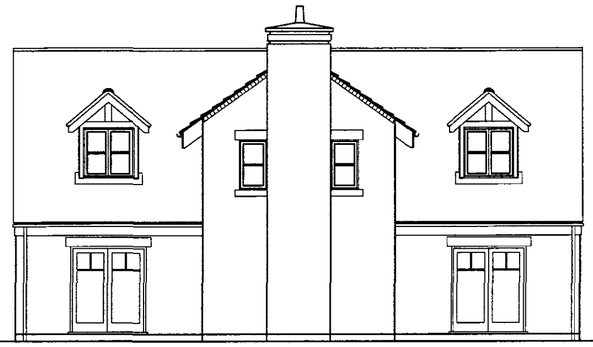


Rear Elevation




Side Elevation

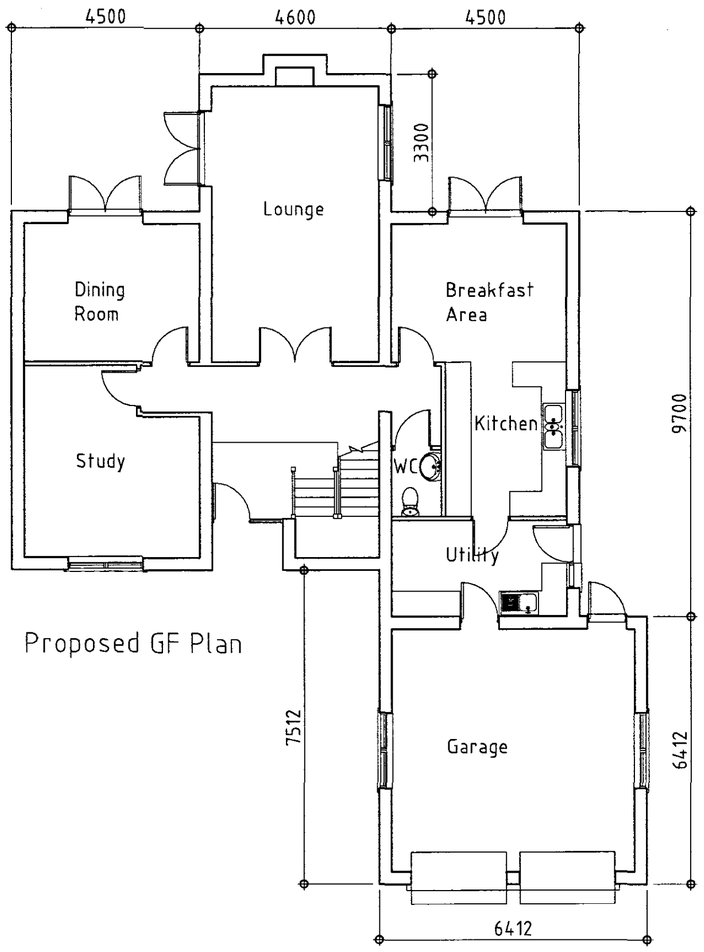

Proposed GF Plan

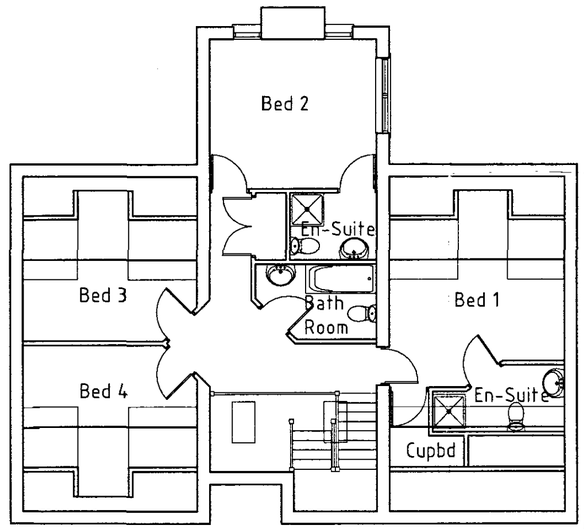

Proposed FF Plan

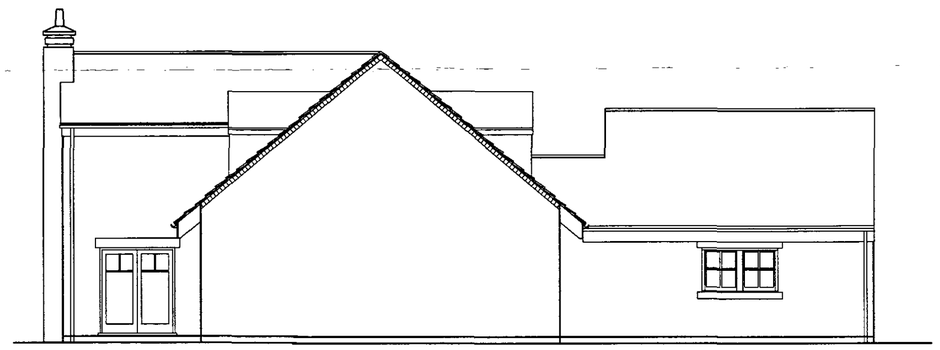

Side Elevation

DETERMINED
PLAN

FILE COPY

Scale 1:500	0	5	10	15	20	25	30	35	40	45	50
Scale 1:250	0	2.5	5	7.5	10	12.5	15	17.5	20	22.5	25
Scale 1:200	0	2	4	6	8	10	12	14	16	18	20
Scale 1:100	0	1	2	3	4	5	6	7	8	9	10
Scale 1:50	0	0.5	1	1.5	2	2.5	3	3.5	4	4.5	5

Portess and Richardson
CHARTERED ARCHITECTS ~ SURVEYORS
193 LINCOLN ROAD, PETERBOROUGH PE1 2PL
Tel: (01733) 568116 Fax: (01733) 555246
Email:

Client	Project
Mr M PETTICAN	RESIDENTIAL DEVELPOMENT THE CHIPPINGS WRIGHTS LANE SUTTON BRIDGE, LINCOLNSHIRE
Drawing: PLOT 4 - PROPOSED ELEVATIONS & PLANS	

Date	Scale	Project No.	Drawing No.	Revision
JUNE 08	1:100 @ A2	3541	P08	