
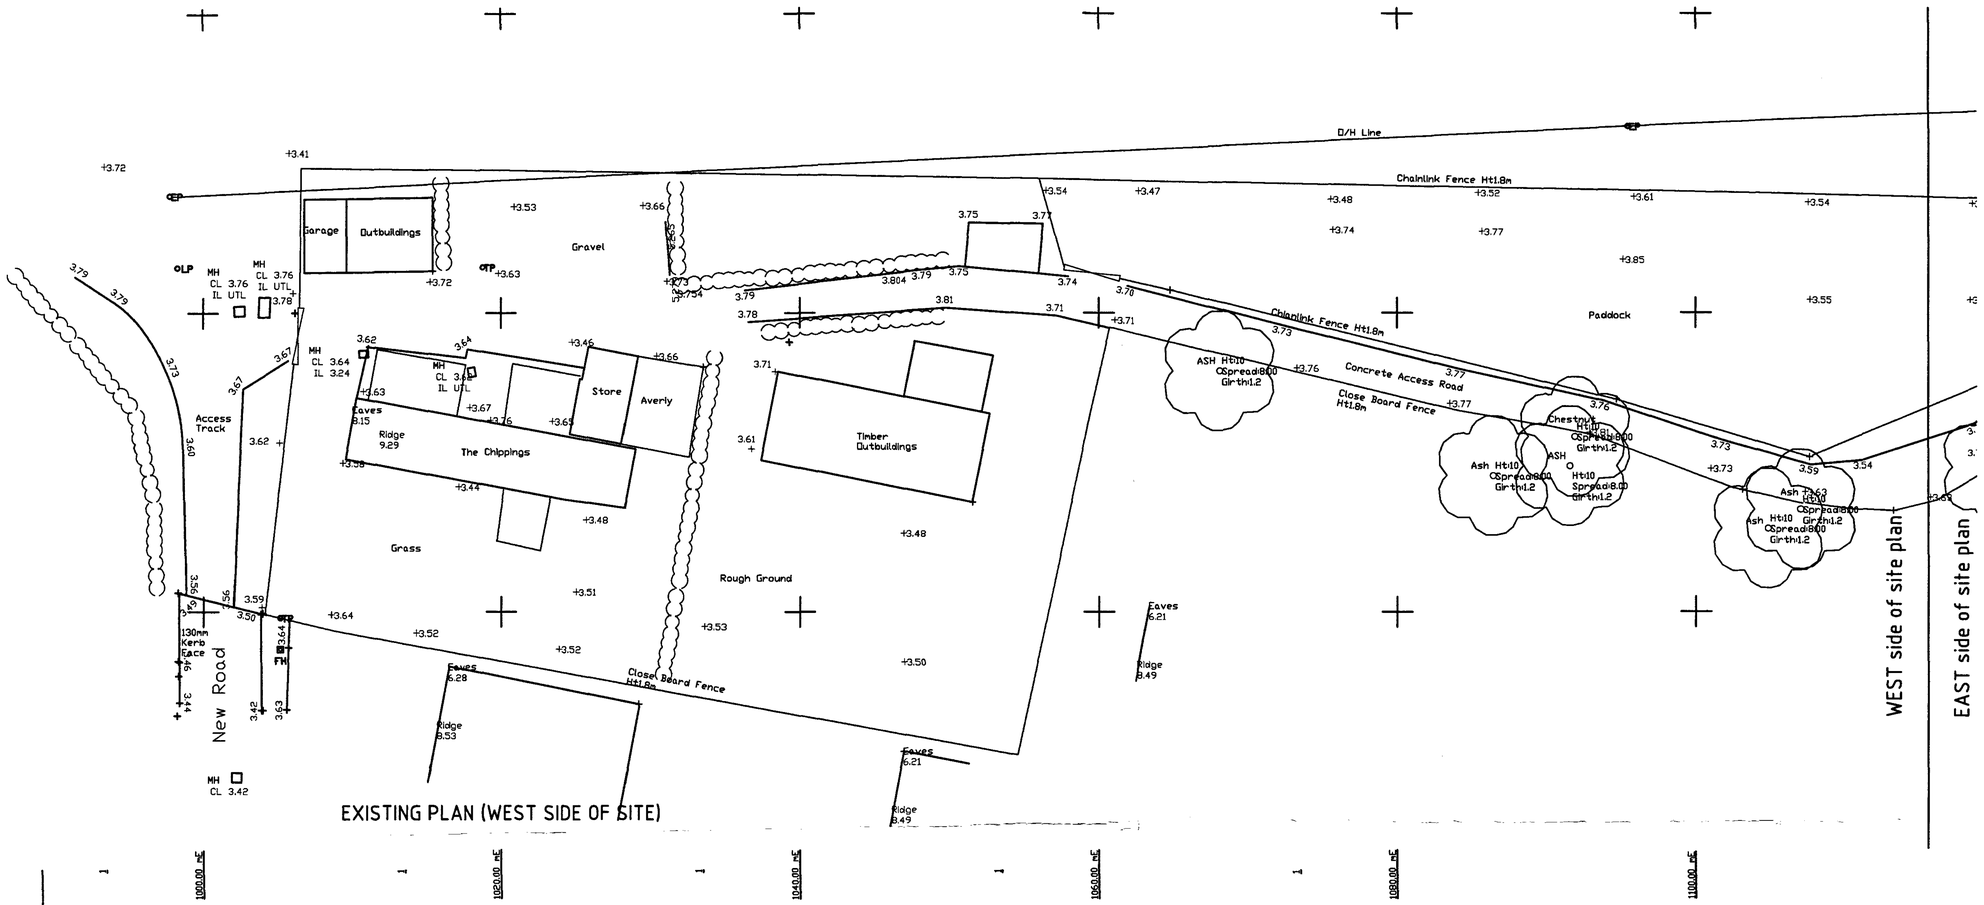


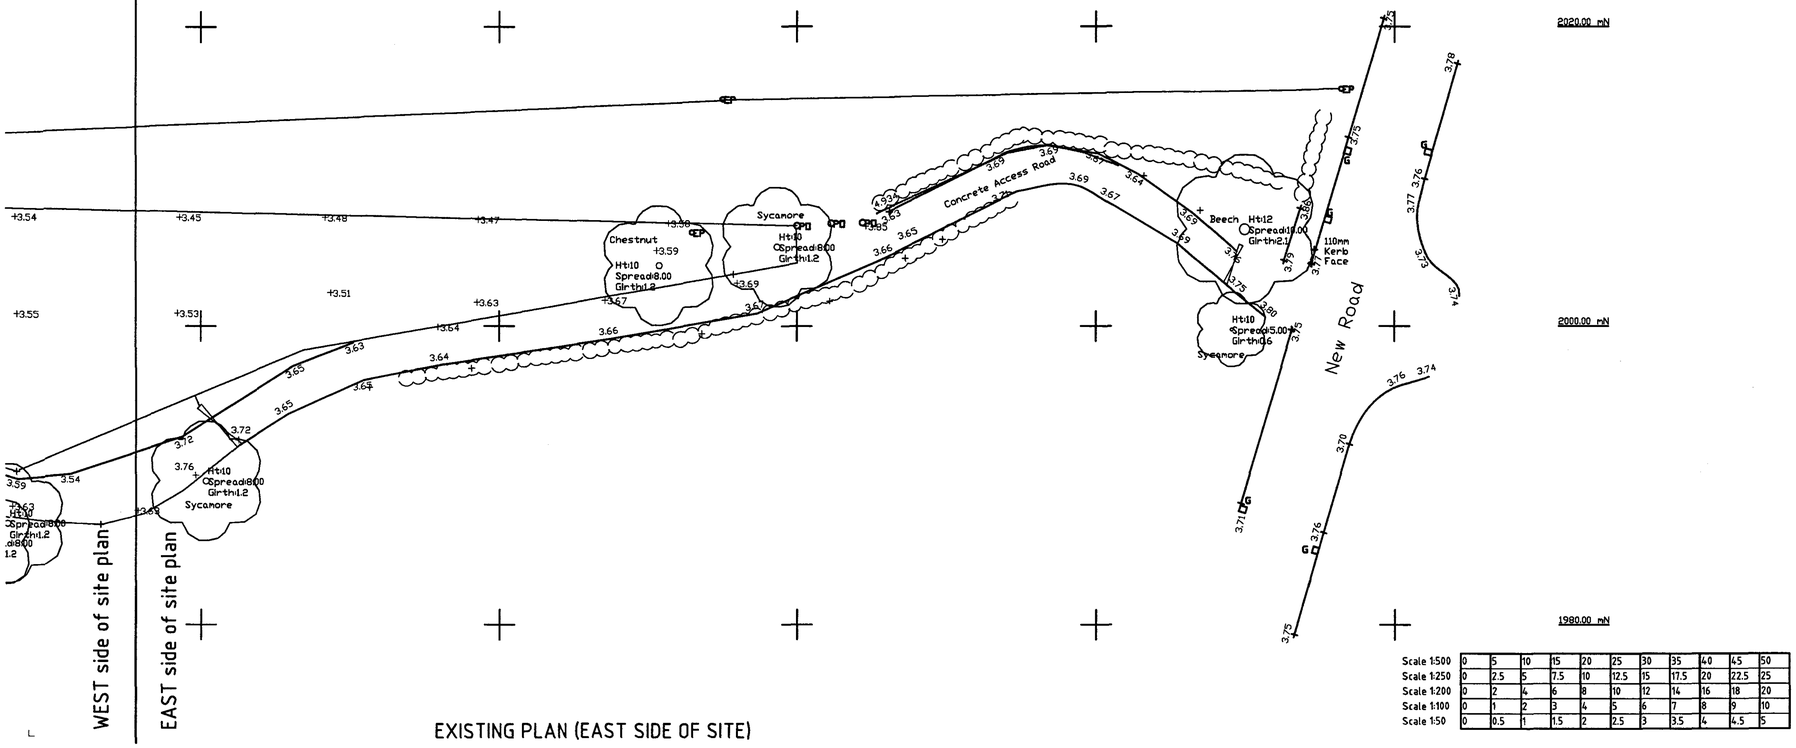

FILE NAME: 3541 P02

NOTES

1. Do not scale this drawing. Only figured dimensions shall be used.
2. All discrepencies to be referred to the Architect before commencing.
3. This drawing is copyright.

SURVEY PREPARED BY
TRIWAY CONSULTING LTD
Ref 7780

NOTES:–
GRID OF LOCAL ORIGIN.
LEVELS ARE NOT RELATIVE TO OSBM
ALL COVERS SHOWING INVERT LEVELS HAVE BEEN LIFTED. PIPE SIZES, DIRECTION OF FLOW AND TYPE ARE DETERMINED FROM ALL AVAILABLE INFORMATION BUT ARE NOT PROVEN.

KEY:–

BT	BRITISH TELECOM
EP	ELECTRICITY POLE
FH	FIRE HYDRANT
G	GULLY
IC	INSPECTION COVER
LP	LAMPOST
MH	MANHOLE
CL	COVER LEVEL
IL	INVERT LEVEL
RS	ROAD SIGN
ST	STOP TAP
SV	STOP VALVE
TP	TELEPHONE POLE
GV	GAS VALVE
RWP	RAIN WATER PIPE
KO	KERB OUTLET
MK	MARKER
WO	WASH OUT
FFL	FINISHED FLOOR LEVEL
WM	WATER METER
BO	BOLLARD
RP	REFLECTOR POST

N

Scale 1:500	0	5	10	15	20	25	30	35	40	45	50
Scale 1:250	0	2.5	5	7.5	10	12.5	15	17.5	20	22.5	25
Scale 1:200	0	2	4	6	8	10	12	14	16	18	20
Scale 1:100	0	1	2	3	4	5	6	7	8	9	10
Scale 1:50	0	0.5	1	1.5	2	2.5	3	3.5	4	4.5	5

DETERMINED PLAN
09/02/08
FILE COPY

Portess and Richardson
CHARTERED ARCHITECTS ~ SURVEYORS
193 LINCOLN ROAD, PETERBOROUGH PE1 2PL
Tel: (01733) 568116 Fax: (01733) 555246
Email:

Client: Mr M PETTICAN	Project: RESIDENTIAL DEVELOPMENT THE CHIPPINGS WRIGHTS LANE SUTTON BRIDGE, LINCOLNSHIRE
Drawing: EXISTING SITE PLAN	

Date	Scale	Project No.	Drawing No.	Revision
JUNE 2008	1:200 @ A1	3541	P02	*