

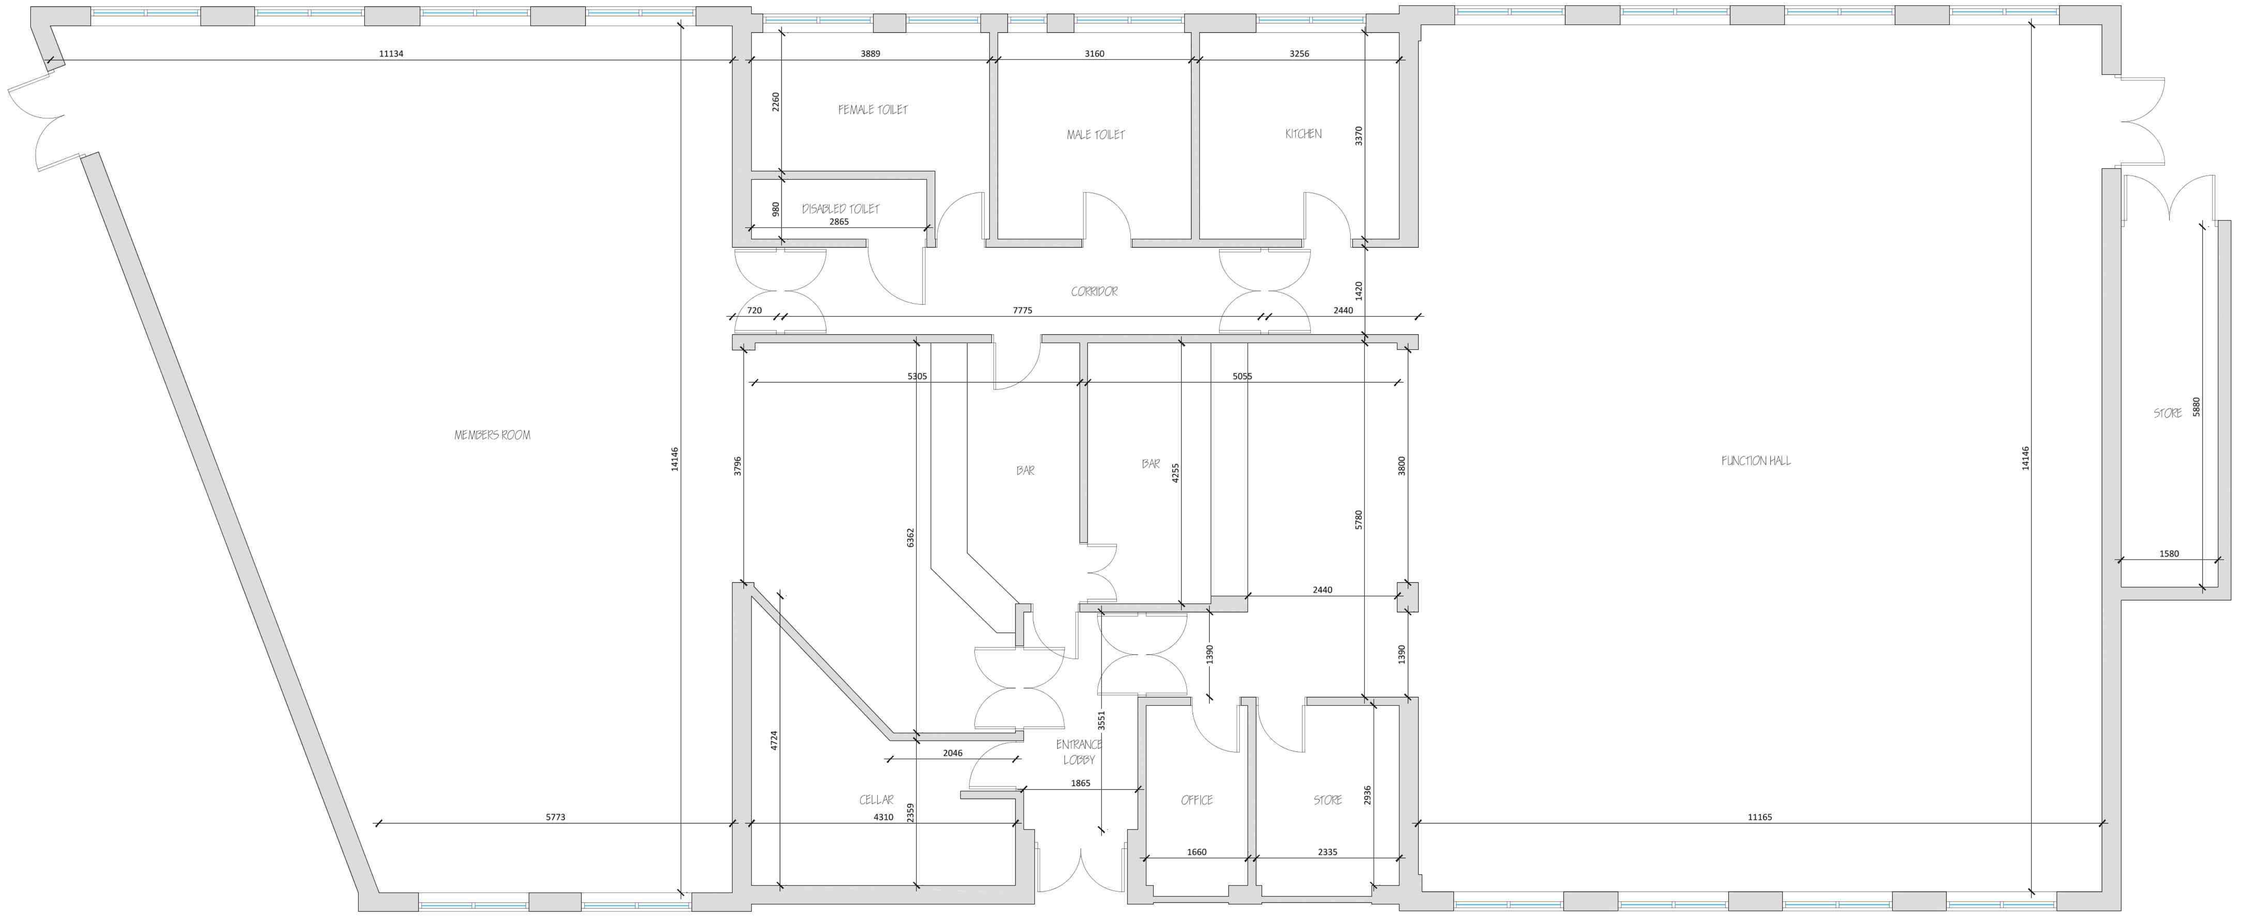



Existing Floor Plan
Scale 1:50

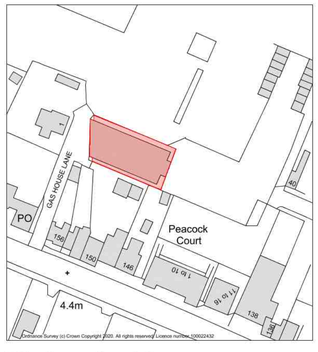


Site Location Plan
Scale 1:1250

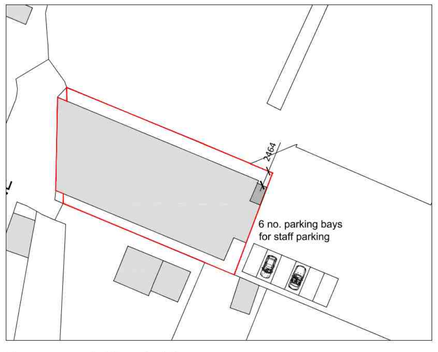

Proposed Block Plan
Scale 1:500

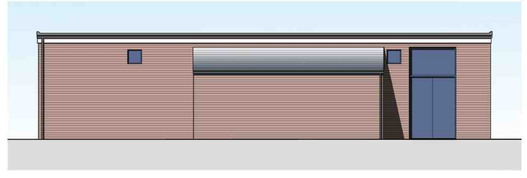

Existing Front (East) Elevation
Scale 1:100

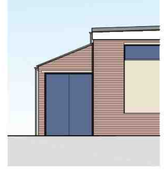

Existing Side (North) Elevation
Scale 1:100

REV:	DESCRIPTION:	DATE:
A	6no. staff parking bays added as requested by PO	09/12/2020

PROJECT:
CONVERSION TO VETERINARY PRACTICE - PROPOSED PORCH & SIGNAGE

DRAWING:
EXISTING FLOOR PLAN & ELEVATIONS
SITE LOCATION PLAN BLOCK PLAN

DESCRIPTION:
PROPOSED CONVERSION TO VETERINARY PRACTICE, NEW ENTRANCE PORCH & SIGNAGE AT FORMER ROYAL BRITISH LEGION, SUTTON BRIDGE

JC Architectural Consultant

Do Not Scale From This Drawing

SIZE:	CLIENT:
A1	Mr T. Lancucki

DATE:	APPROVED:	SCALE:	DRAWING BY:	SHEET:
05/08/20	MC	as shown	JC	0188/20/01A