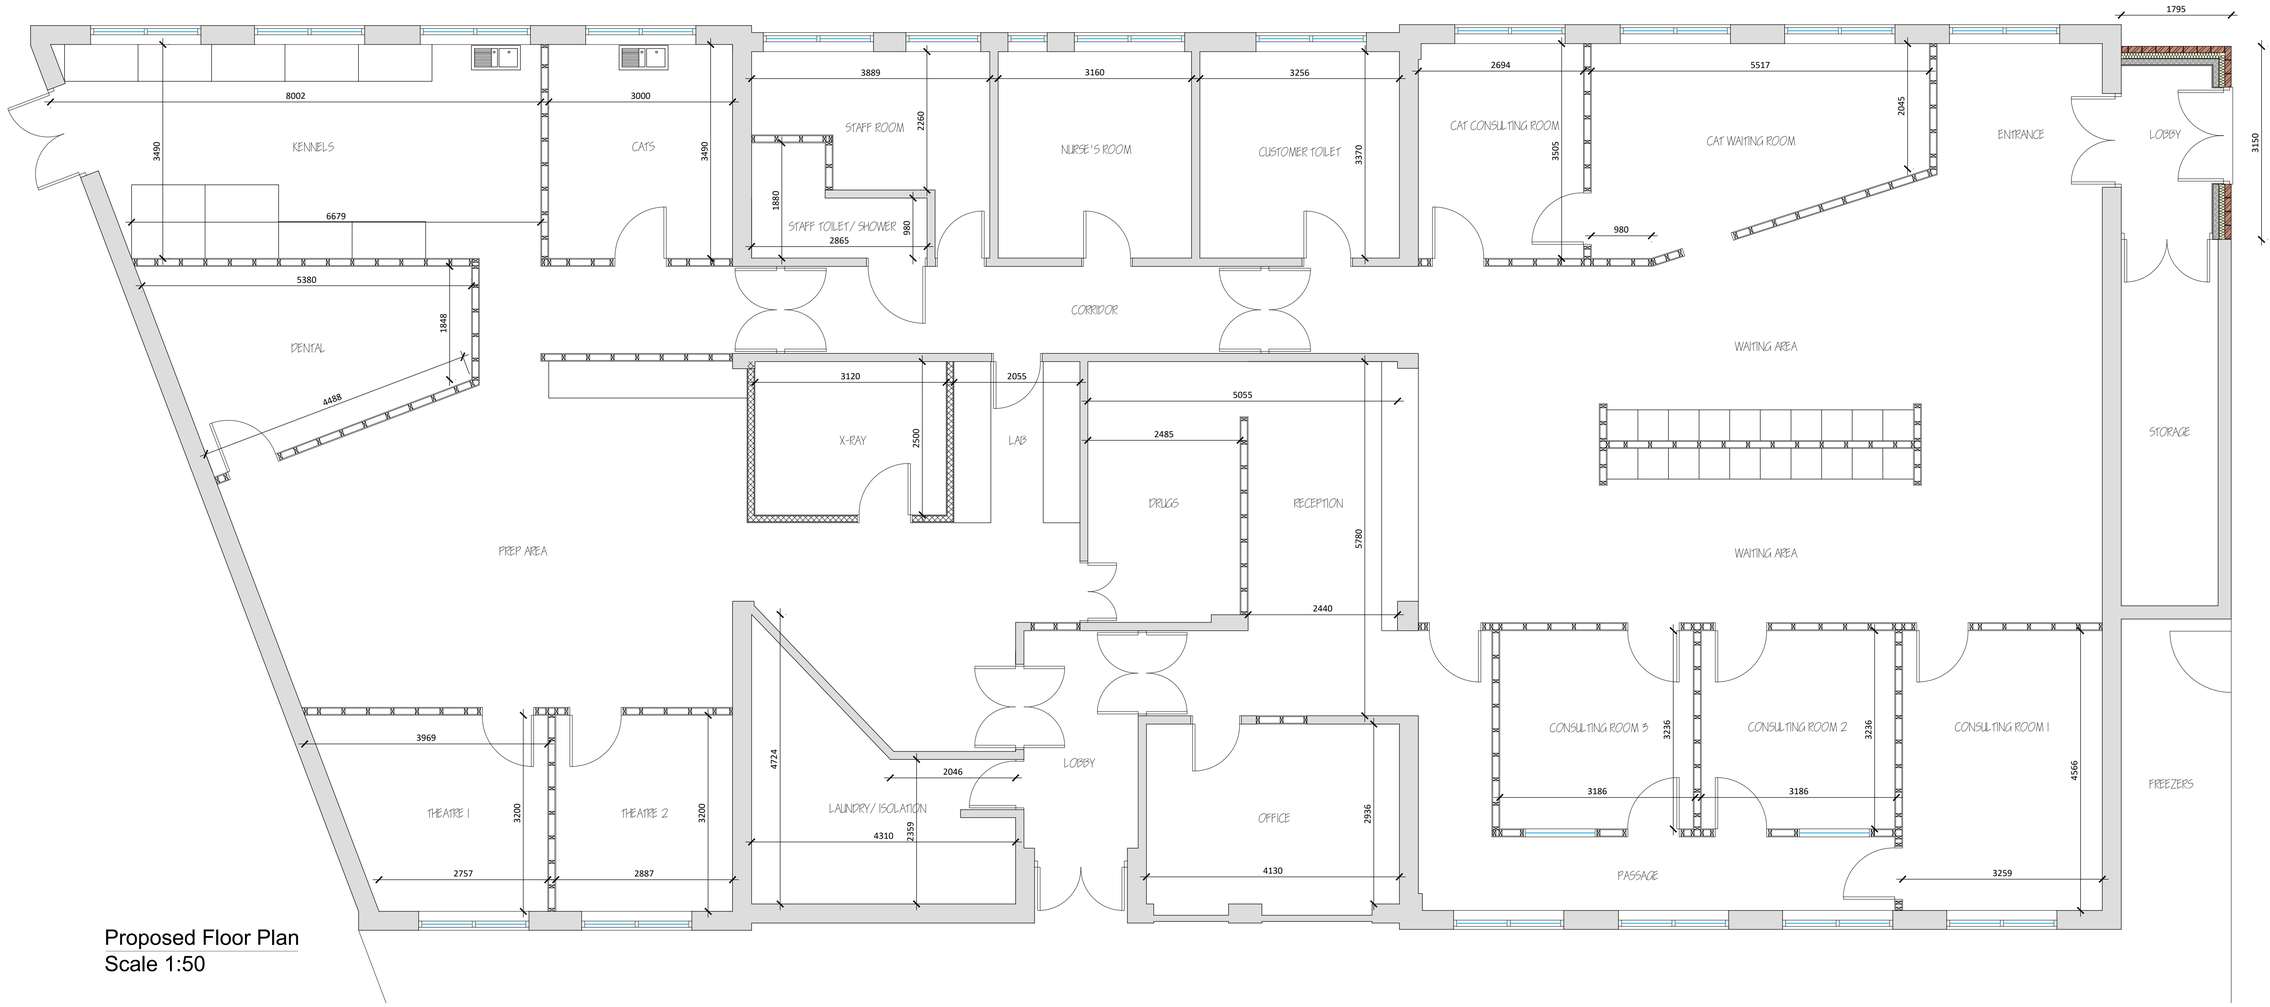


Proposed Floor Plan
Scale 1:50

SIGNAGE

SIGN 1 (ILLUMINATED)


SIGN 1 TO BE INSTALLED TO ROOF LINE, DIMENSIONS AS SHOWN. TO BE ILLUMINATED ON A DAWN TO DUSK SENSOR (ONLY DURING OPERATING HOURS) AND NO ILLUMINATION AT WEEKENDS.

DESIGN OF SIGNAGE tbc.


SIGN 2

SIGN 2 TO BE INSTALLED TO FRONT ELEVATION (TO NEW PORCH) AT HEIGHT TO MATCH EXTERNAL DOOR, DIMENSIONS AS SHOWN. SIGN 2 WILL NOT BE ILLUMINATED.


DESIGN OF SIGNAGE tbc.

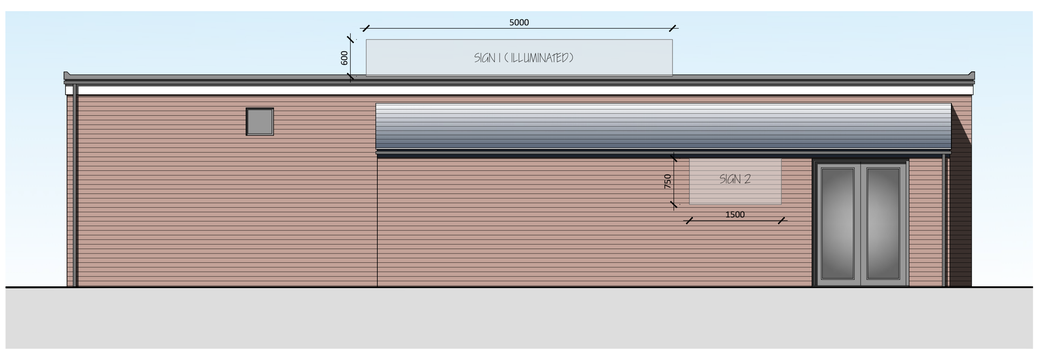

Proposed Front (East) Elevation (Signage Positions)
Scale 1:50

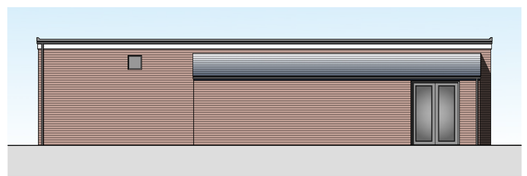

Proposed Front (East) Elevation
Scale 1:100

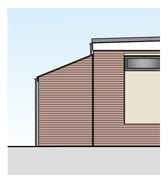

Proposed Side (North) Elevation
Scale 1:100

REV:	DESCRIPTION:	DATE:

PROJECT:
CONVERSION TO VETERINARY PRACTICE - PROPOSED PORCH & SIGNAGE

DRAWING:
PROPOSED FLOOR PLAN & ELEVATIONS
PROPOSED SIGNAGE

DESCRIPTION:
PROPOSED CONVERSION TO VETERINARY PRACTICE, NEW ENTRANCE PORCH & SIGNAGE AT FORMER ROYAL BRITISH LEGION, SUTTON BRIDGE

JC Architectural Consultant

SIZE: A1
CLIENT: Mr T. Lancucki

DATE: 05/08/20
APPROVED: MC
Do Not Scale From This Drawing
SCALE: as shown
DRAWING BY: JC
SHEET: 0188/20/02