


Existing 1st Floor Plan

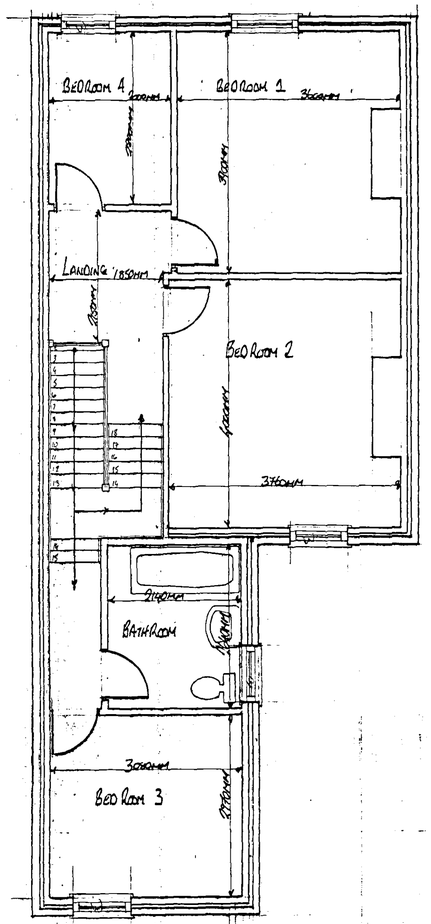


Existing Ground Floor Plan

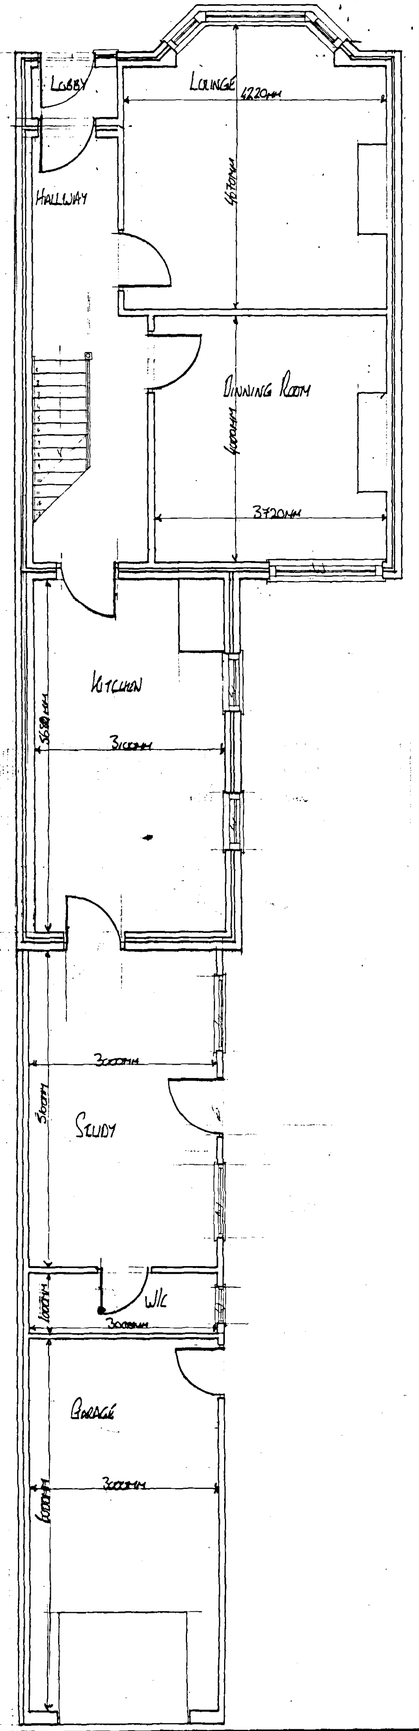

Proposed Ground Floor Plan

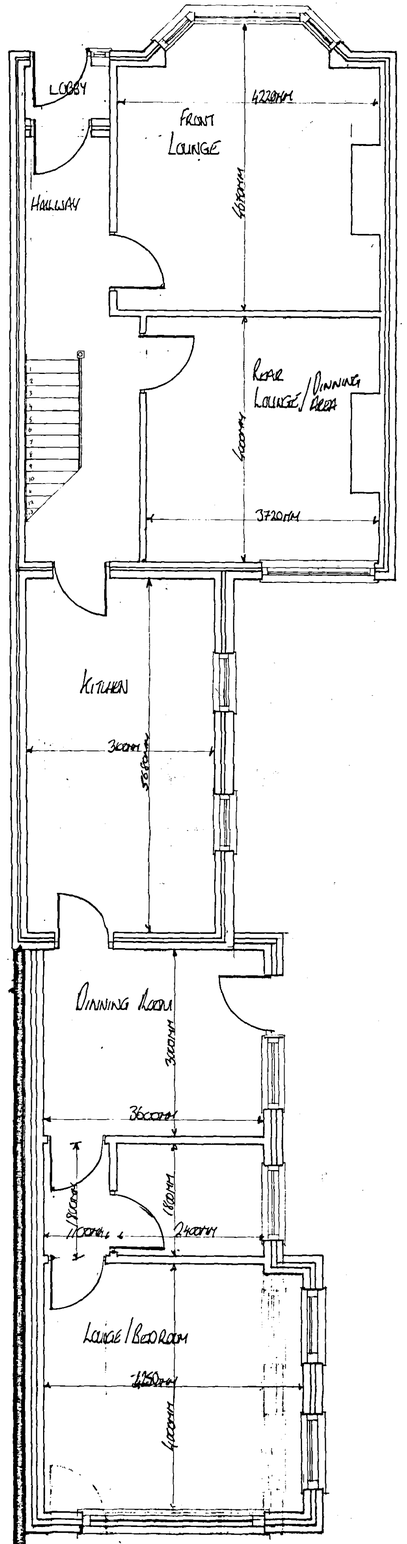

Site Plan 1:1250 scale

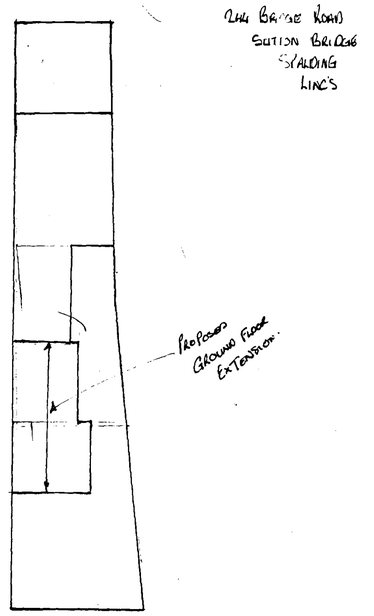

Drawing No 12/SBR

Site: 24a Bridge Road

Project: Ground Floor Extension

Client: Mrs Sahliwala
24a Bridge Road
Sutton Bridge
Spalding
Lincs PE12 9SQ

Notes:

SKDC
Planning & Development
28 JUL 2003
Ref 0926/03

Drawn MG Daniels	Date: 11/07/03
Area Covered	Scale 1:50/1:200
Existing/Proposed Floor Plans Block Plan	Rev / By

MG Daniels Architectural Services
The Old Granary
Bull Lane
Long Sutton
Spalding Lincs PE12 9HA
Telephone 01406 364231 (Office)
07796 858546 (Mobile)
E-Mail Matthew.Daniels3@btopenworld.com