

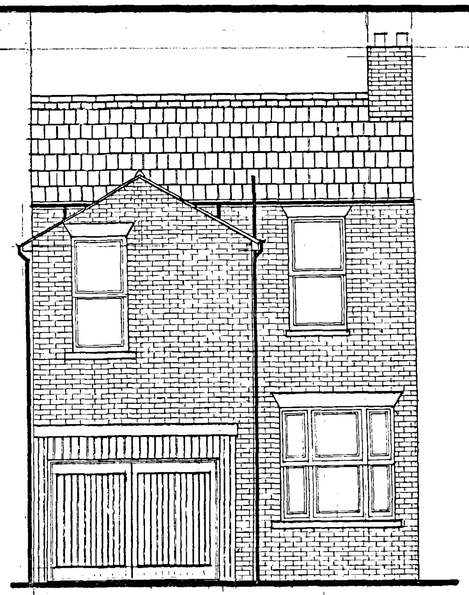



EXISTING REAR ELEVATION

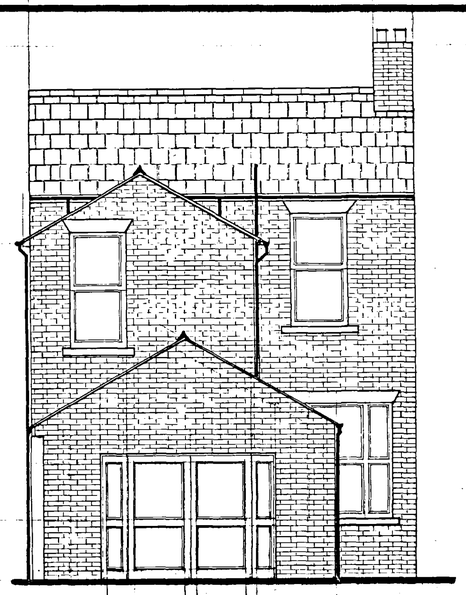


PROPOSED REAR ELEVATION

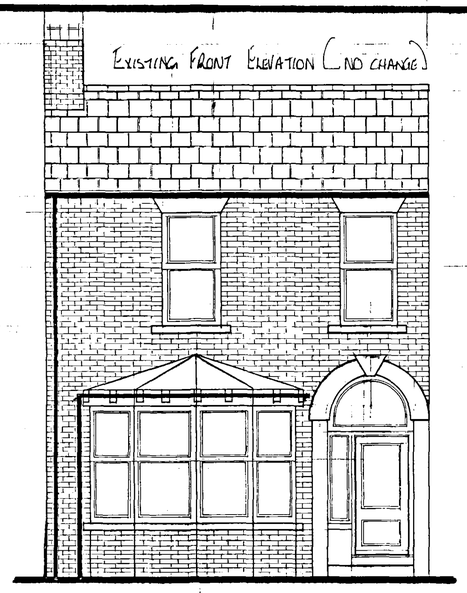

EXISTING FRONT ELEVATION (NO CHANGE)

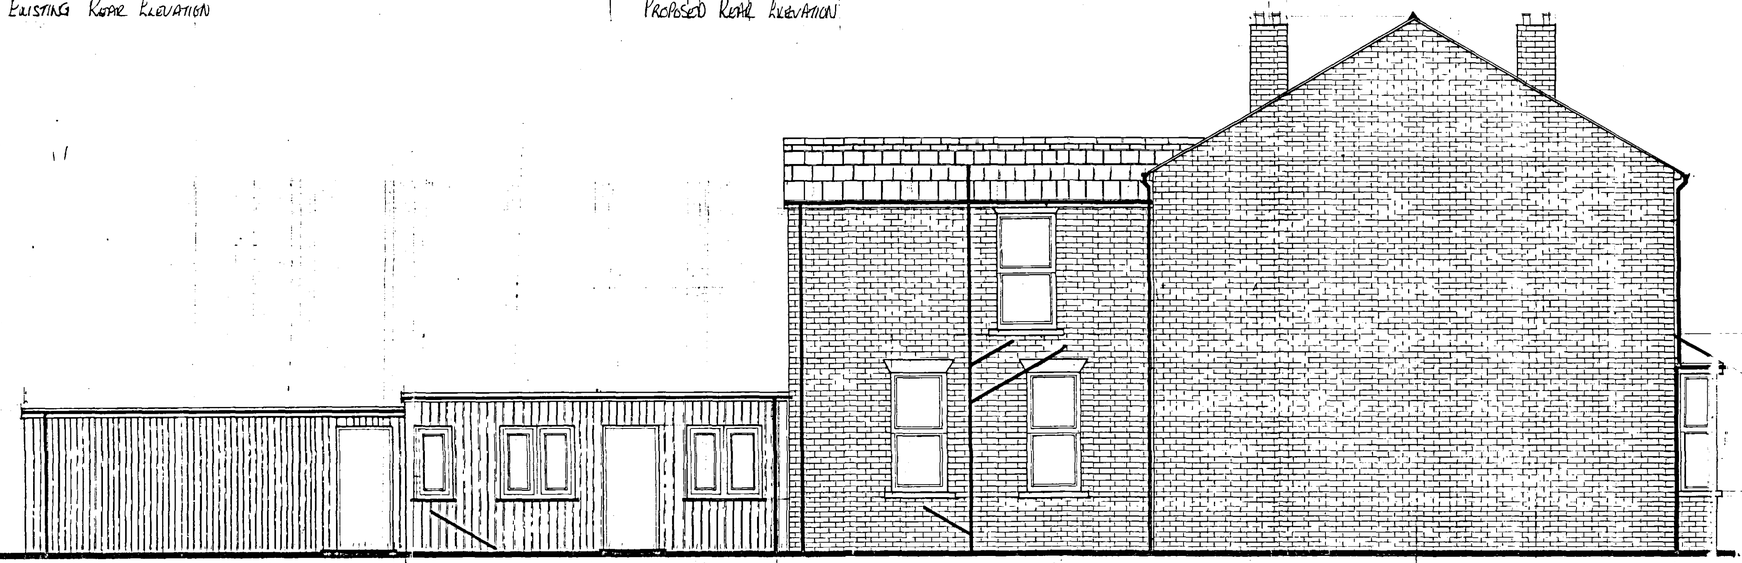

EXISTING SIDE ELEVATION

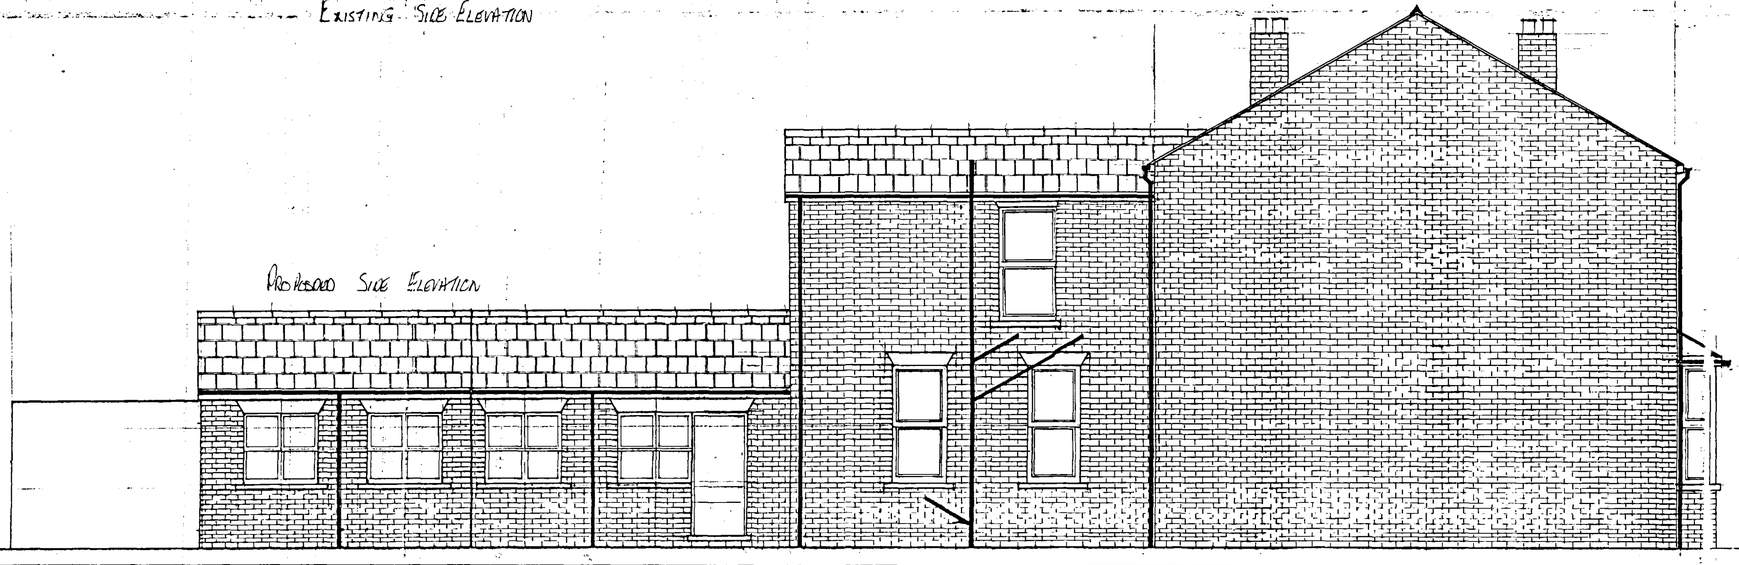

PROPOSED SIDE ELEVATION

DRAWING NO L2/SBR

SITE : 242 SUTTON BRIDGE ROAD

PROJECT : GROUND FLOOR EXTENSION

CLIENT : MRS SAHLUWALIA
244 BRIDGE ROAD
SUTTON BRIDGE
SPALDING
LINCS PE12 9SQ

NOTES:

SBDC
Planning & Development
28 JUL 2003
Ref 0926/03

DRAWN BY MG DANIELS | DATE: 17/07/03

AREA ENGAGED | SCALE 1:50

ELEVATIONS
PROPOSED & EXISTING
FRONT. REAR.
SIDE.

REV		BY.

MG DANIELS ARCHITECTURAL SERVICES
THE OLD GRANARY
BULL LANE
LONG SUTTON
SPALDING LINCS PE12 9HA
TELEPHONE 01406 364331 (OFFICE)
07796 858546 (MOBILE)
EMAIL Matthew.Daniels3@btopenworld.com