
DO NOT SCALE FROM THIS DRAWING
THE CONTRACTOR IS TO CHECK ALL DIMENSIONS ON SITE AND REPORT DISCREPANCIES TO THE ARCHITECT
THIS DRAWING IS COPYRIGHT

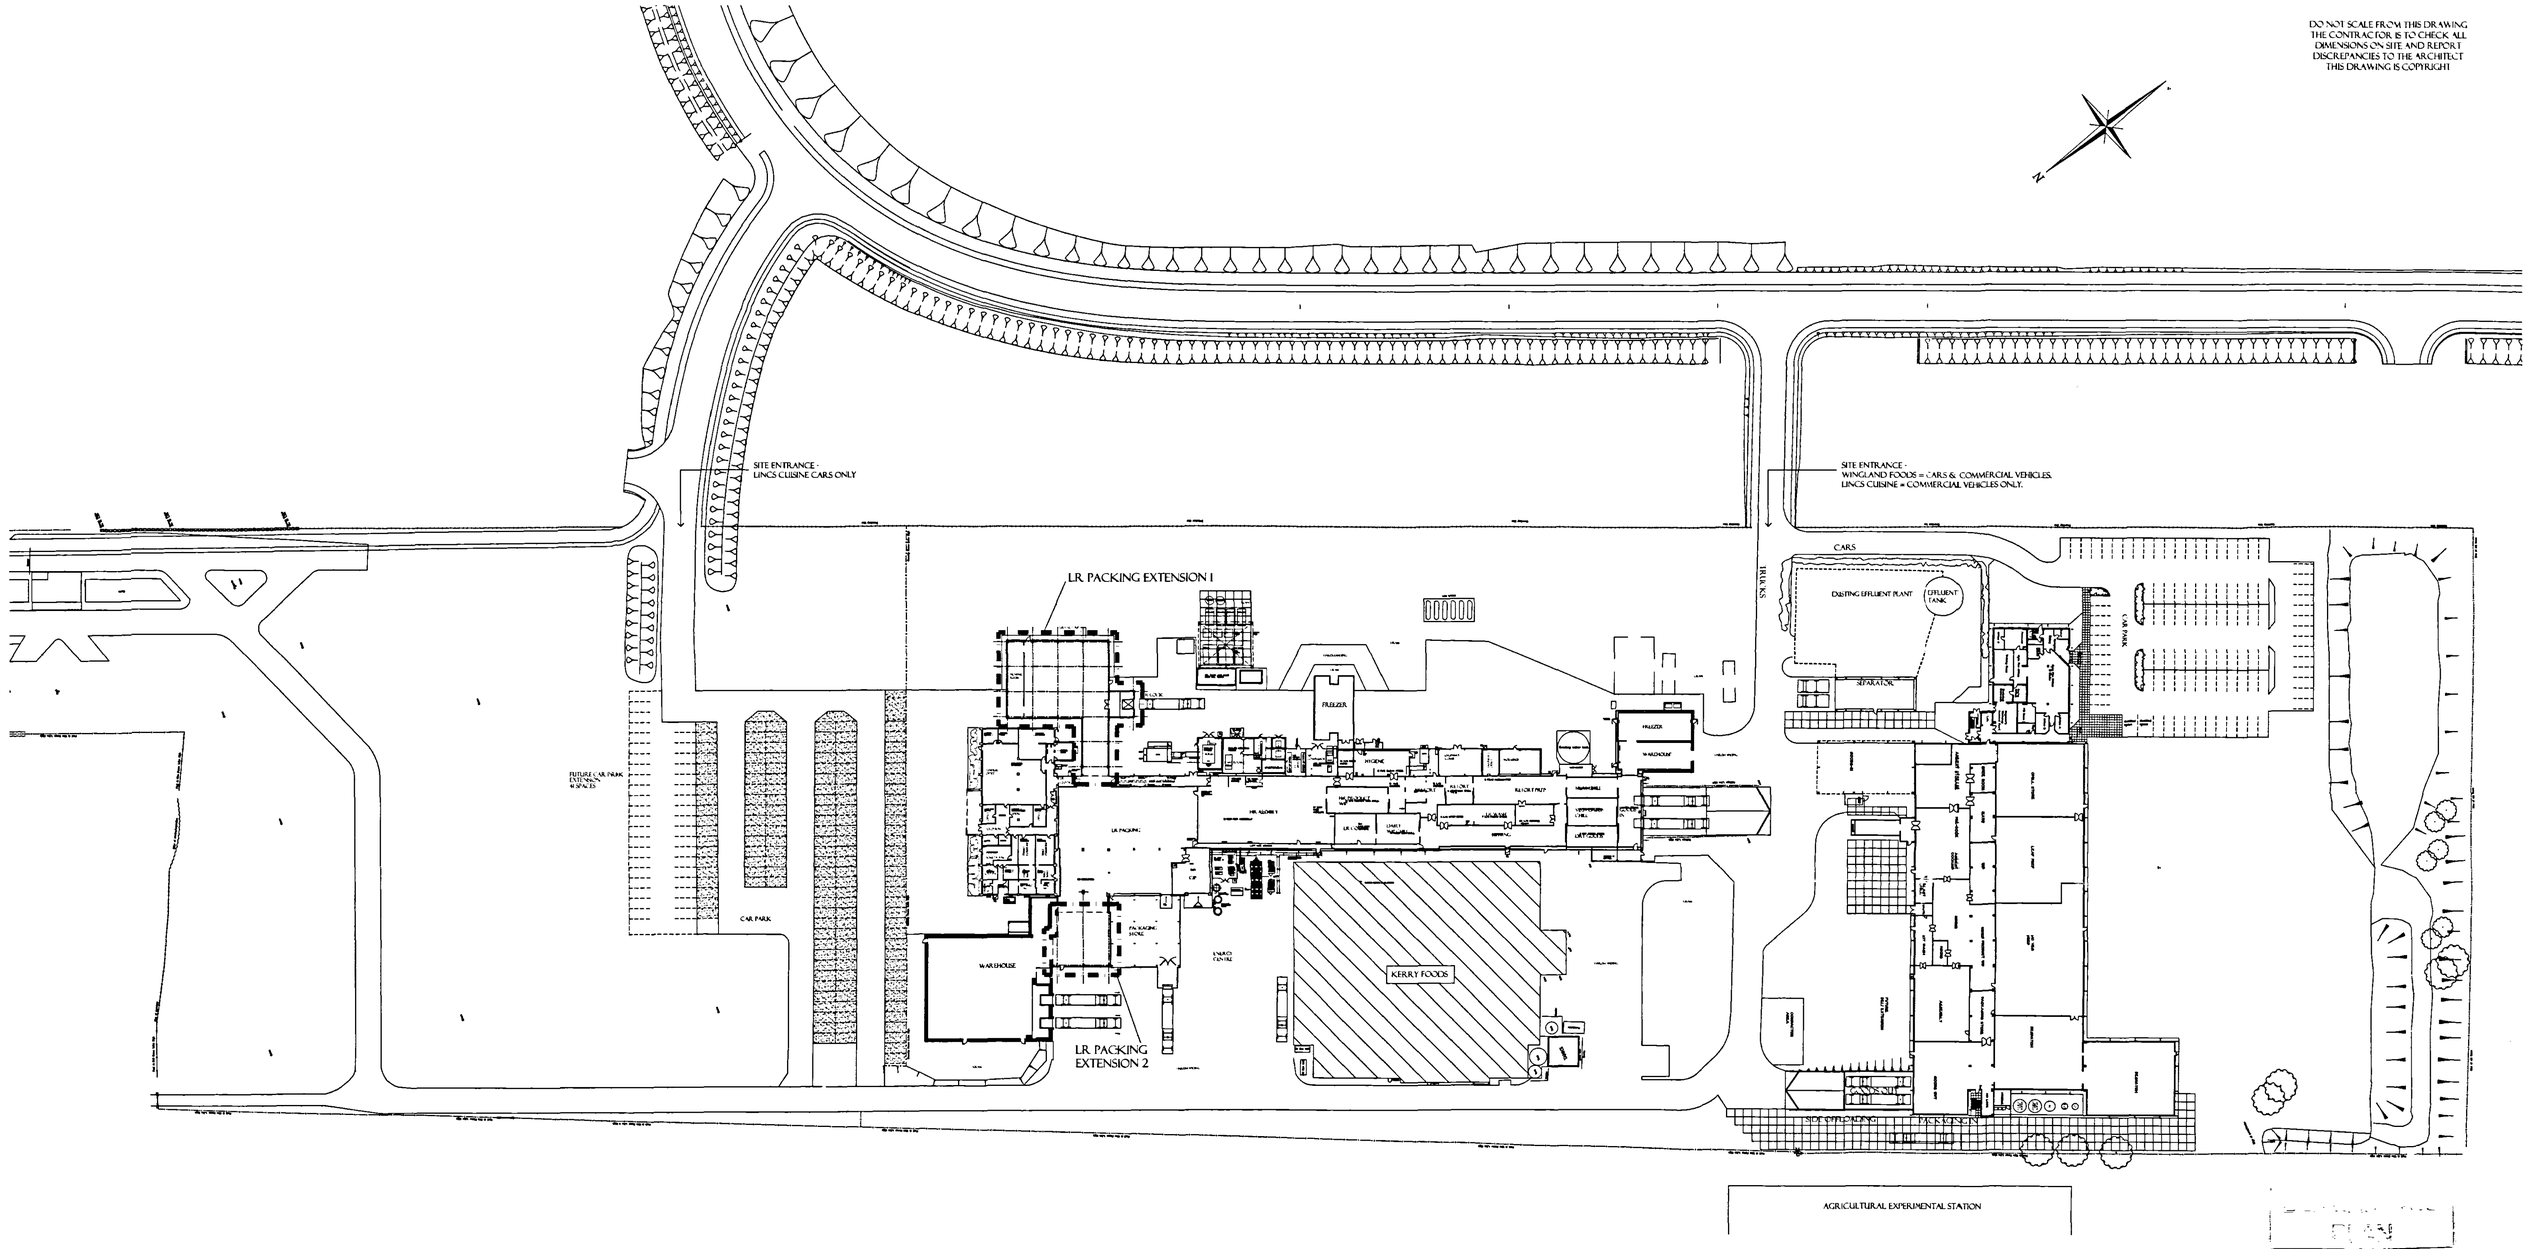

issue	date	drawn	notes	check
A	29/08/04	GMH	MINOR REVISIONS	N.McQ.
ORIGINAL	24/08/04	GMH	FIRST ISSUE	N.McQ.

SHDC
Planning & Development
12 JUL 2004
Ref: 0949/04

SEE DRAWING 32 FOR LARGER SCALE PLANS

ARCTICA
ARCHITECTURE • PLANNING • PROJECT MANAGEMENT
Telephone 01780 758575 Fax 01780 758501
succeed@arctica.co.uk

PROJECT
GEEST
PROJECT DAISY
SUTTON BRIDGE

DRAWING
SITE PLAN
AS PROPOSED

SCALE 1:750 @ A1
JOB 04-14
NUMBER 31
REV A