


DO NOT SCALE FROM THIS DRAWING
THE CONTRACTOR IS TO CHECK ALL DIMENSIONS ON SITE AND REPORT DISCREPANCIES TO THE ARCHITECT
THIS DRAWING IS COPYRIGHT

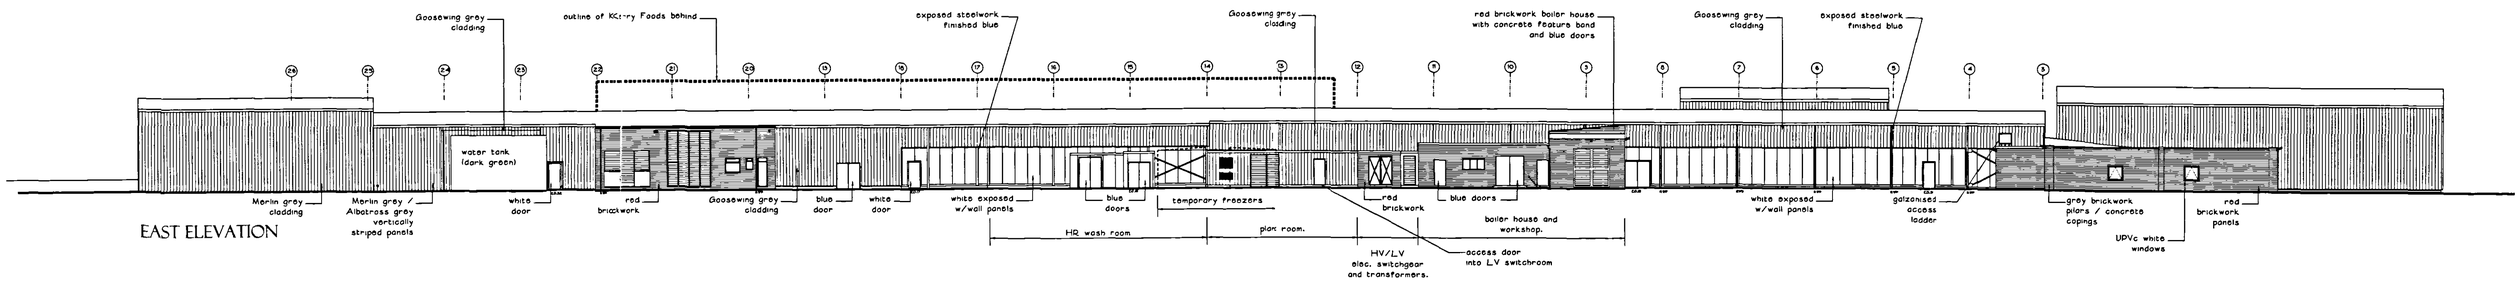


EAST ELEVATION

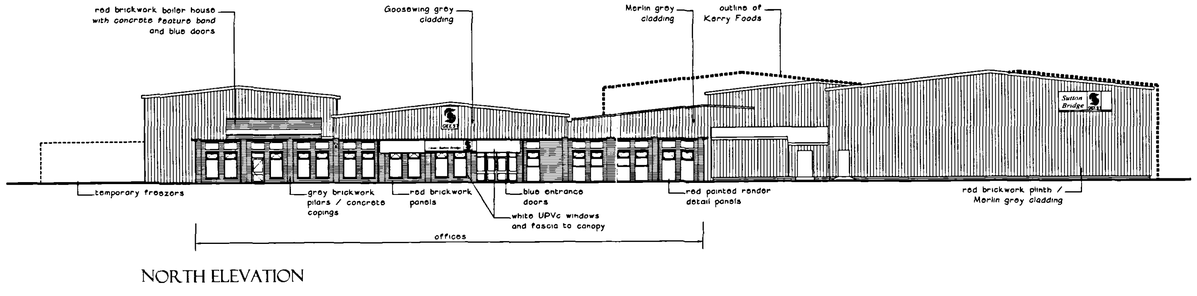

NORTH ELEVATION

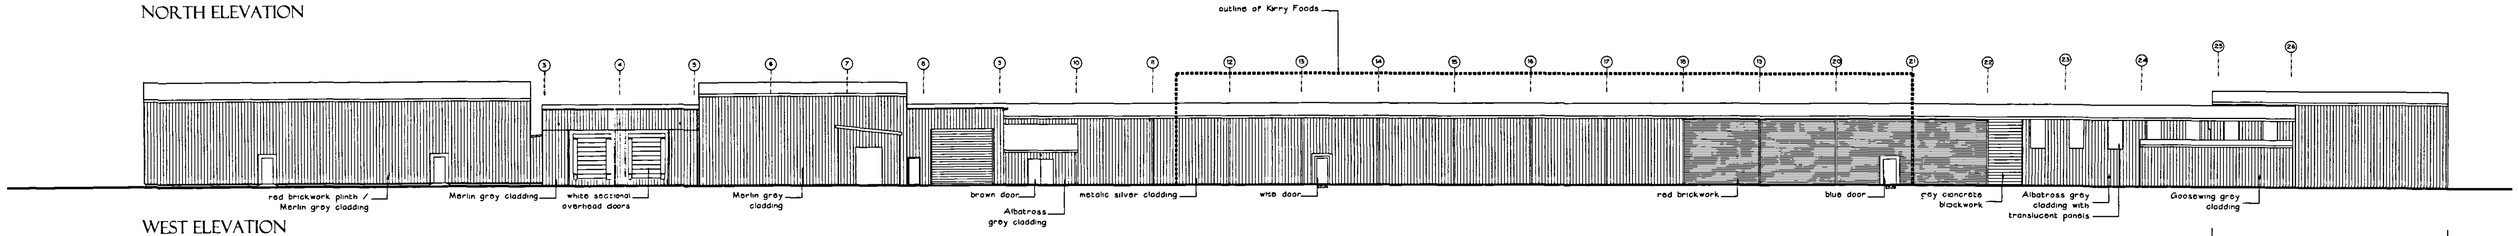

WEST ELEVATION

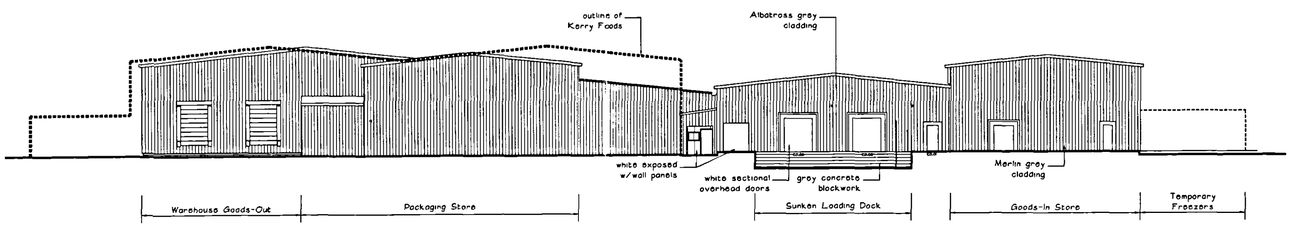

SOUTH ELEVATION

GENERAL FINISHES KEY

- WHITE FINISHED EXTERNAL QUALITY WAWALL PANEL
- PROFILED METAL CLADDING
- RED / GREY BRICKWORK
- GREY CONCRETE BLOCKWORK

SHDC
Planning & Development
12 JUL 2004
Ref: 0949/04

DETERMINED PLAN

ORIGINAL	21/06/04	GMH	FIRST ISSUE	N.M.Q.
issue	date	drawn	notes	check

ARCTICA
ARCHITECTURE • PLANNING • PROJECT MANAGEMENT
Telephone 01780 758575 Fax 01780 758501
succeed@arctica.co.uk

PROJECT
GEEST
PROJECT DAISY
SUTTON BRIDGE

DRAWING
EXISTING ELEVATIONS

SCALE 1:250 @ A1
JOB 04-14
NUMBER 23
REV A