Proposed Site Signage | Grocery - Low Affluence

ITEM 1 - FASCIA
See specification page for detail.

size: 17,250mm x 700mm x 55mm

ITEM 2 - WINDOW VINYLS
Digitally printed window graphic ex-internally applied to glazing. Full height graphics are required to block view to back of counter, cigarette gantry area, and back of house areas, half height graphics are required to block view to back of shelving and refrigeration units, and remainder of graphics are safety and site id related.


A. size: 870mm x 2635mm
B. size: 870mm x 2635mm
C. size: 875mm x 2635mm
D. size: 832mm x 2638mm
E. size: 835mm x 2638mm
F. size: 831mm x 2638mm
G. size: 865mm x 2635mm
H. size: 875mm x 2635mm
i. size: 875mm x 2635mm

ITEM 3 - MANIFESTATION
Window and manifestation

size: to suit area

ITEM 4 - POSTER CASES
Lockable poster cases, anodised silver - 4 off

size: 575mm x 830mm

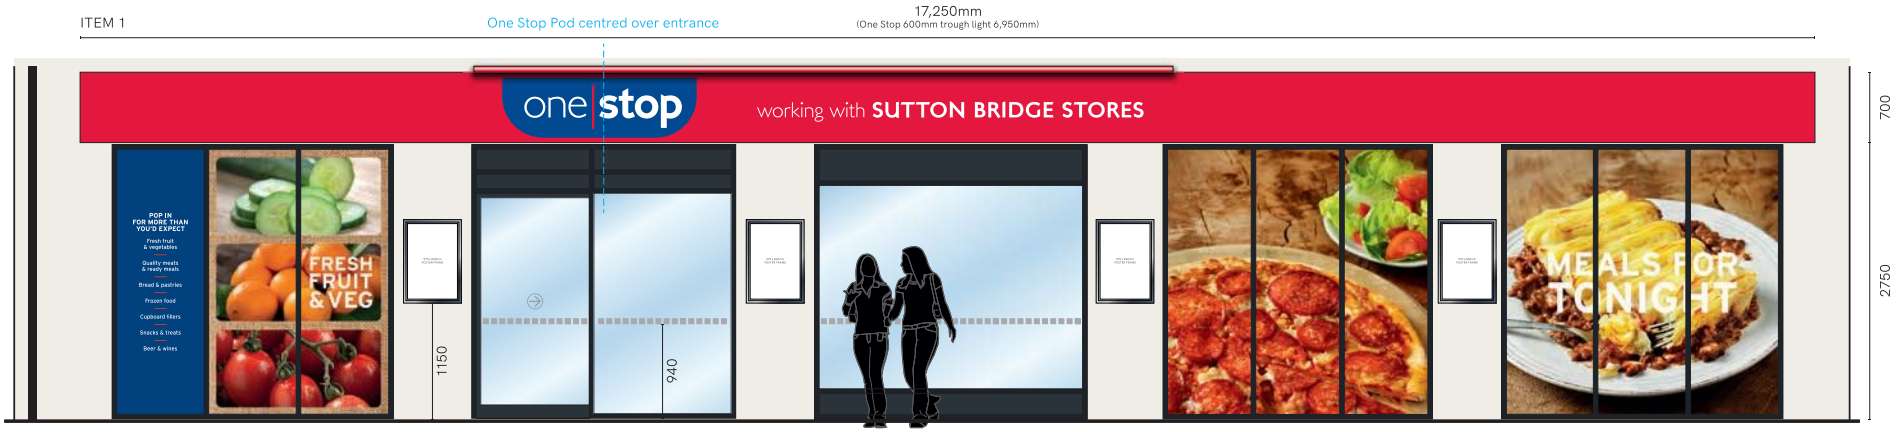

Front Elevation - Scale 1:50@A3

Scale Bar 1:50

0 1 2 3 4 5 10

KEY: ACM Panel | ACM/VW | F/ACM | PETG | Window Vinyl - External | Window Vinyl - Internal

innovate signs + implementing your brand

15 Barnes Wallis Rd, Fareham
Hampshire PO15 5TT

Tel: 023 8023 2311
Web: www.innovatesigns.co.uk
Email: info@innovatesigns.co.uk

Client	One Stop Stores	Title	Proposal	Rev	Date	Description	Drw By
Site Name	Sutton Bridge, Bridge Road	Date	19/10/2020	A	14/10/20	Initial Visual	IW
Epos Code	6482	Scale	Do Not Scale	B	19/10/20	Store Name: 'Sutton Bridge Stores'	IW
Proj Type	Franchise	Drawn	IW	-	-	-	-
PM	JG	Drwg No.	B	-	-	-	-

This drawing is for approval purposes.
Please check all details noted on the drawing including spelling, and provide written confirmation of your approval to an **Innovate Signs Project Manager**. Once approved production will commence based on the approved drawing. Any changes made after production has begun will incur an additional cost.