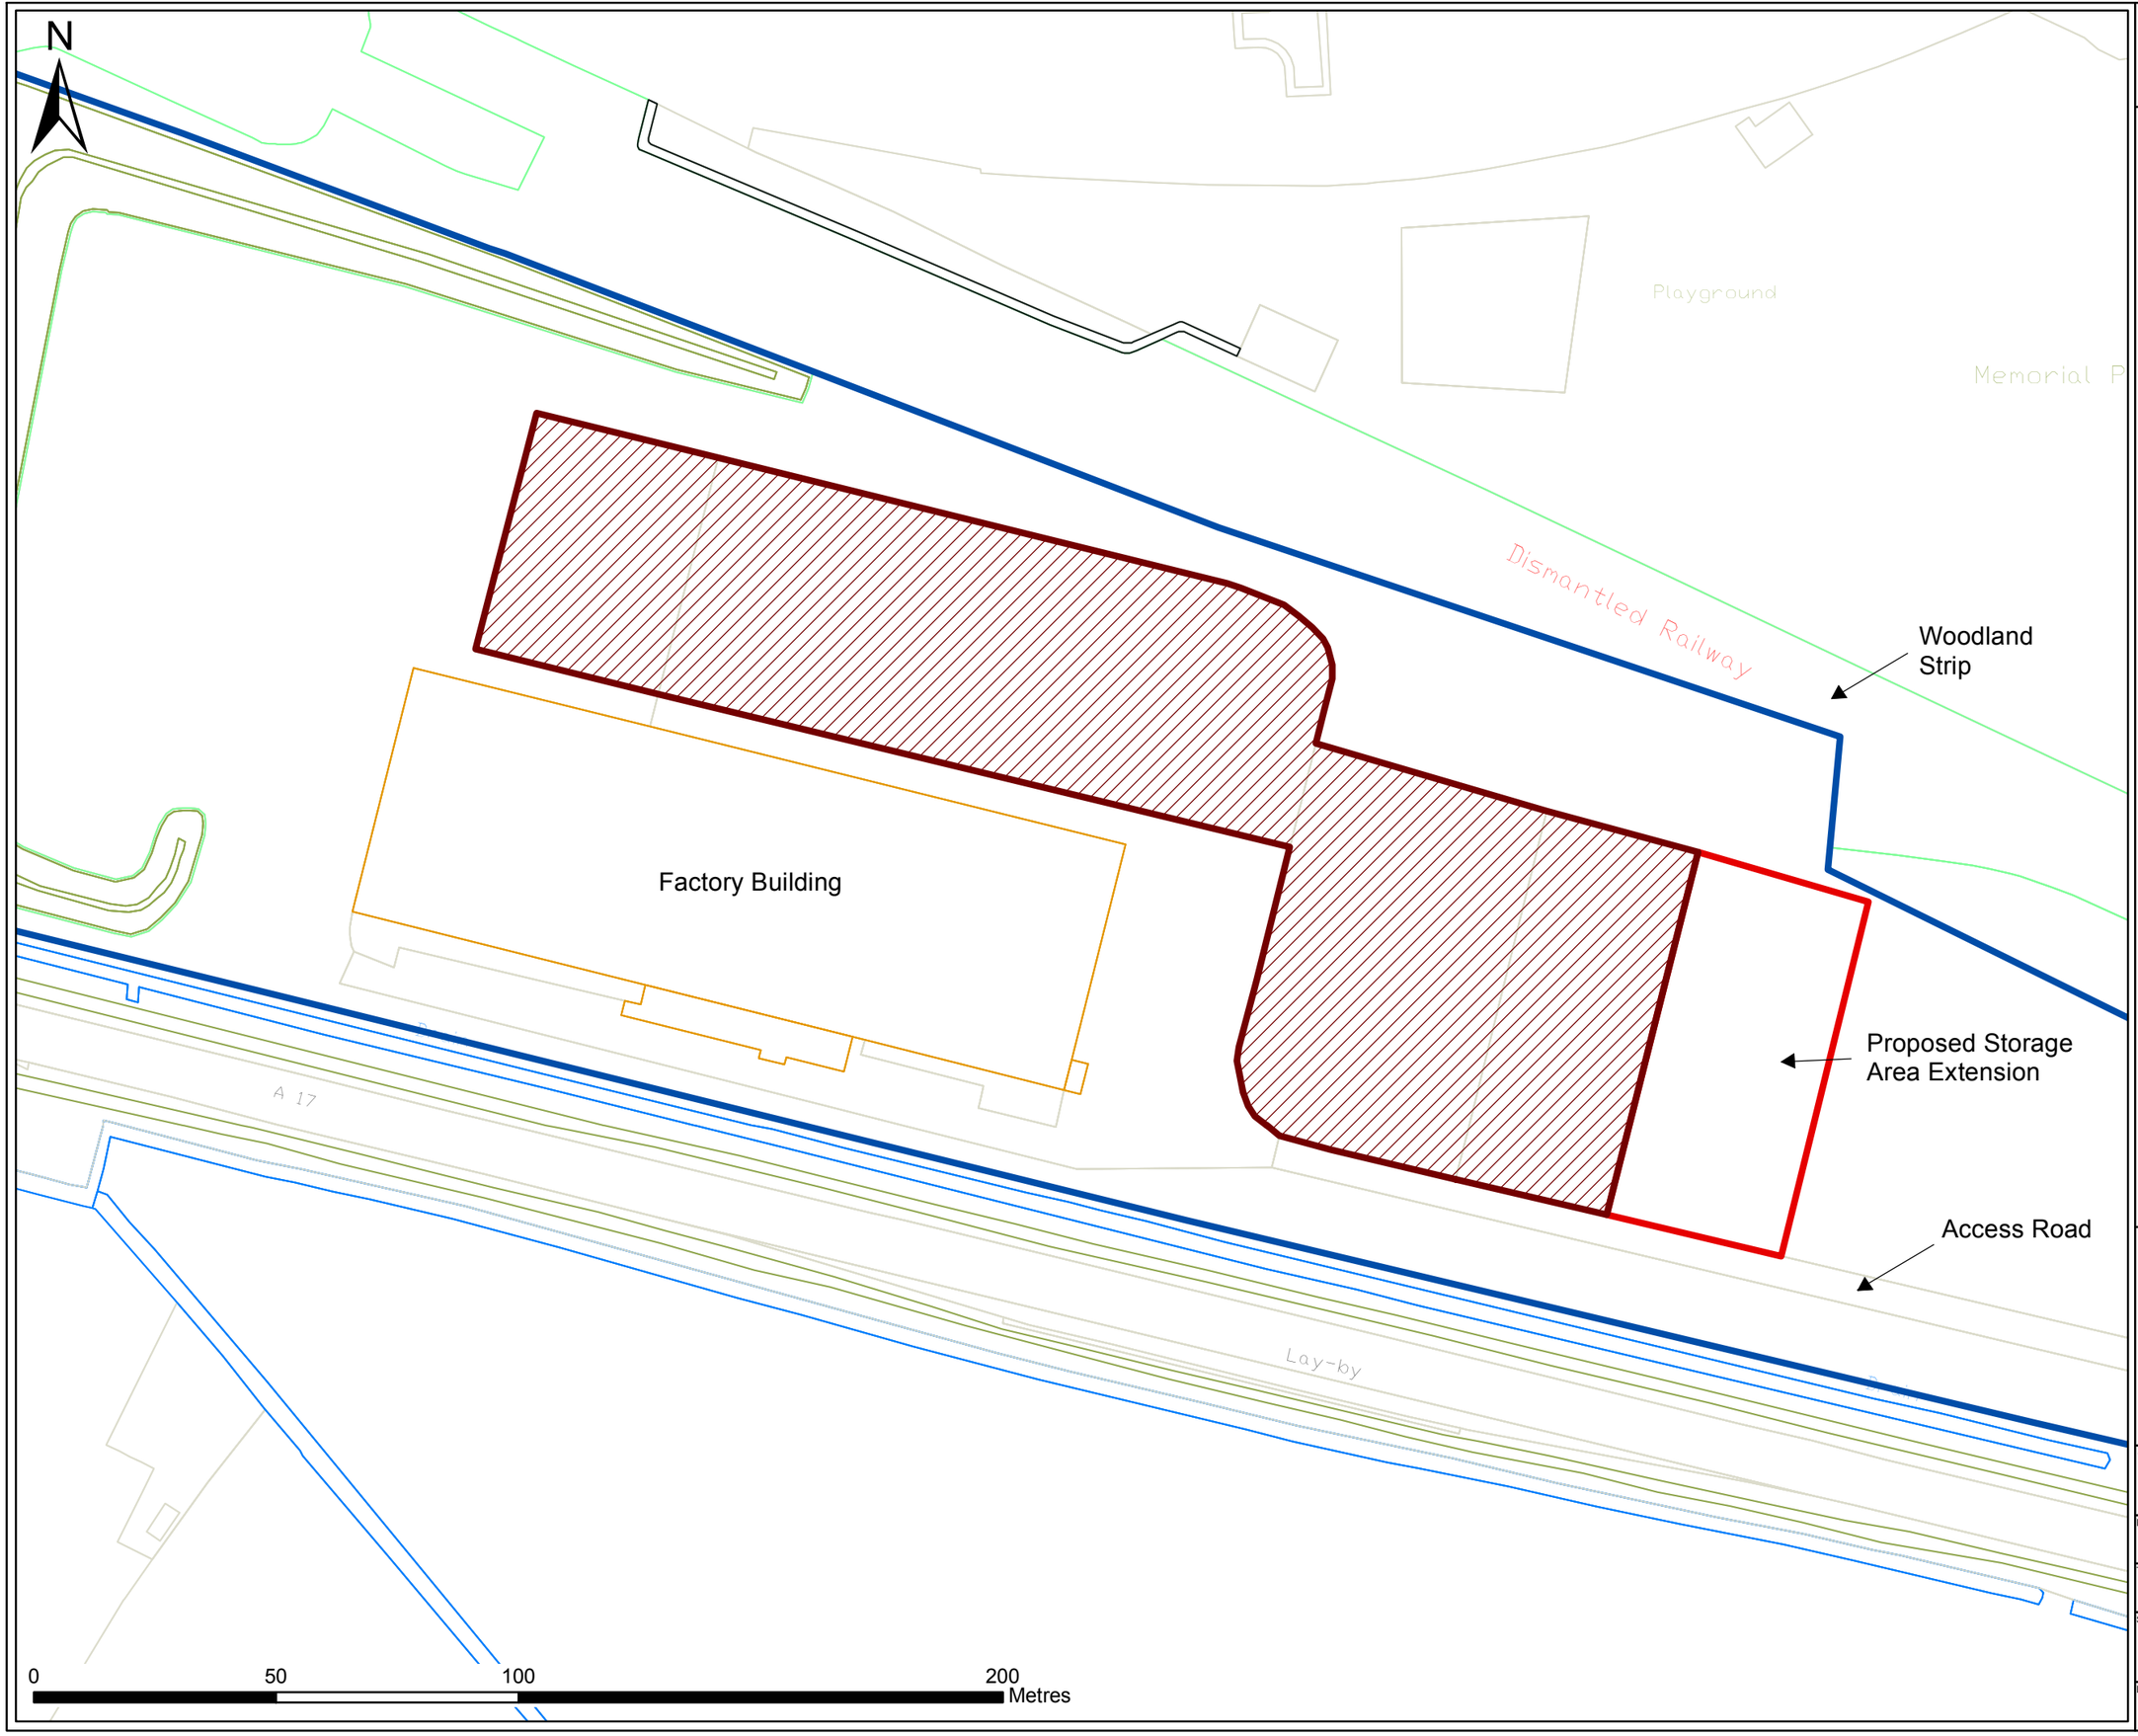


WHITE PEAK Planning

Key

- Existing Storage Area
- Application Boundary
- Land under Ownership

© Crown copyright and database rights 2014 Ordnance Survey 0100031673

WHITE PEAK Planning
Didsbury Business Centre
137 Barlow Moor Road
Didsbury
Manchester
M20 2PW

T: 0845 034 7323
E: info@whitepeakplanning.co.uk
www.whitepeakplanning.co.uk

Client: The Scotts Miracle Gro Company (UK) Ltd

Project: Storage Area Extension

Title: Site Plan

Scale	Drawn	Checked	Authorised
1:1,250 at A3	CG	RW	RW
	Date 06/10/15	Date 06/10/15	Date 06/10/15

Drawing Number: 2015.013.004a