
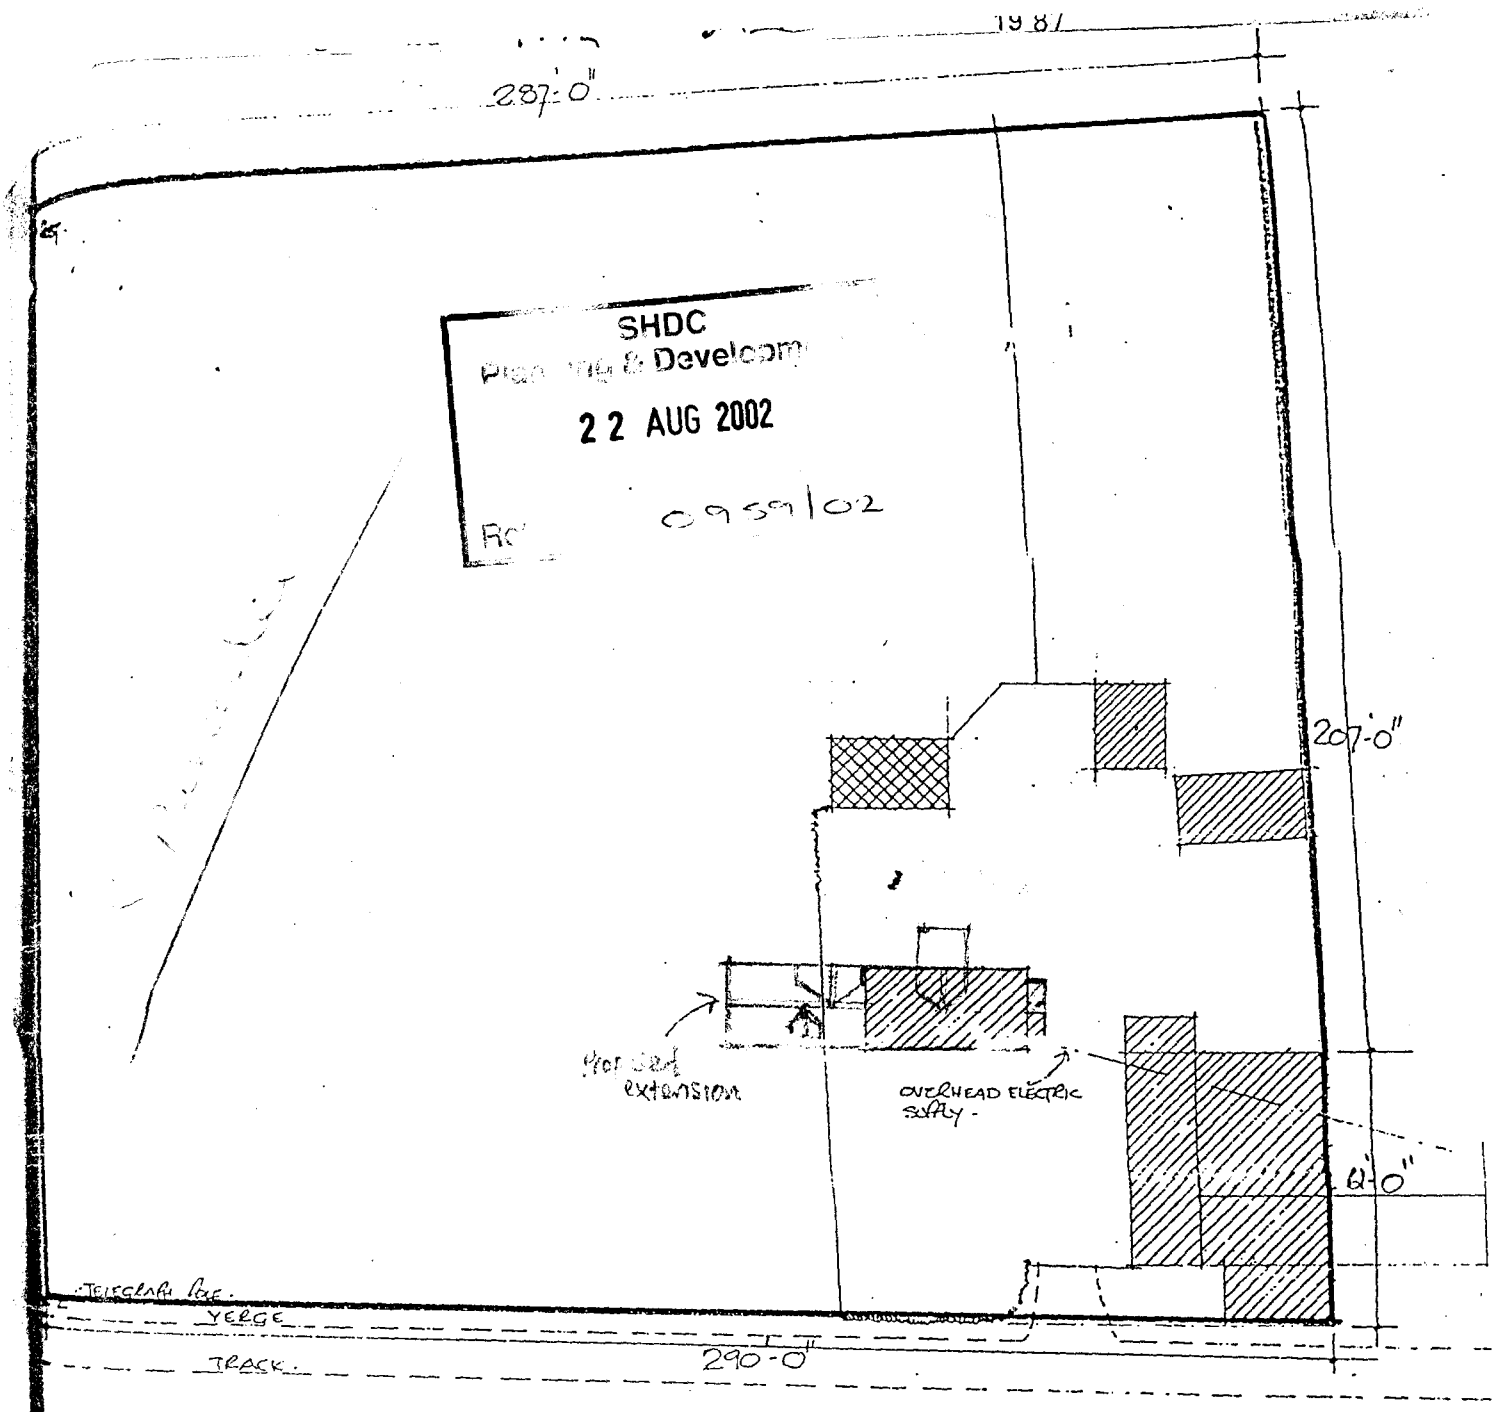



BLOCK PLAN 1:500

LL37935

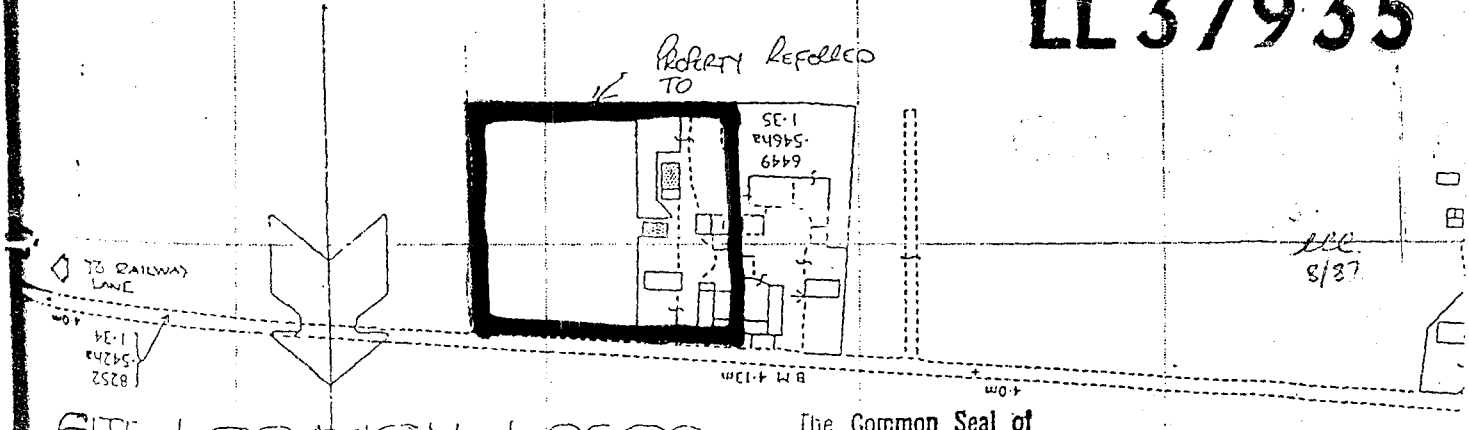

SITE LOCATION 1:2500


The Common Seal of
O.S No A.F. 1620
A.F. HILL (PROPERTIES) LIMITED
was hereunto affixed in the presence of

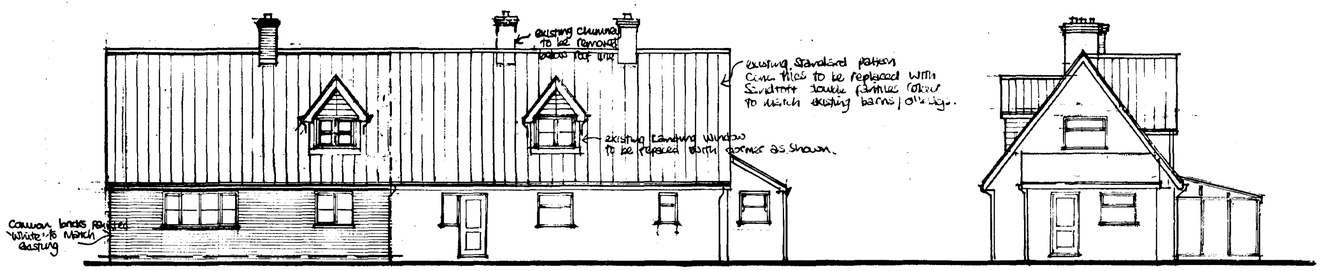

FRONT ELEVATION (proposed)

(existing)


END ELEVATION (existing)

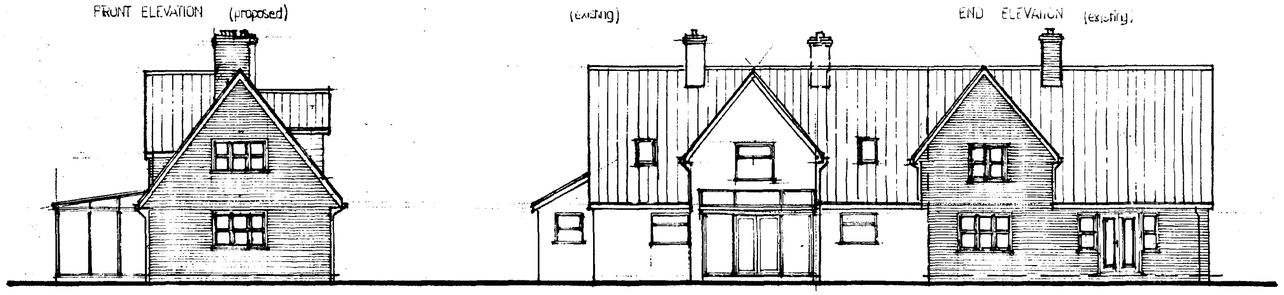


END ELEVATION (proposed)

REAR ELEVATION (existing)


(proposed)

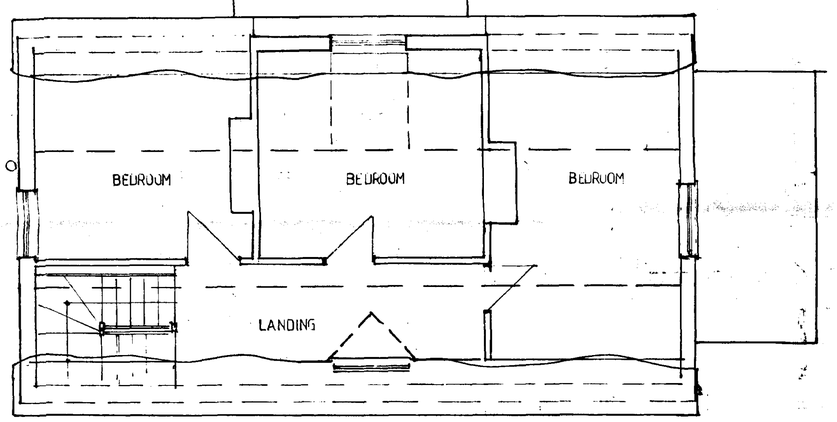


FIRST FLOOR EXISTING

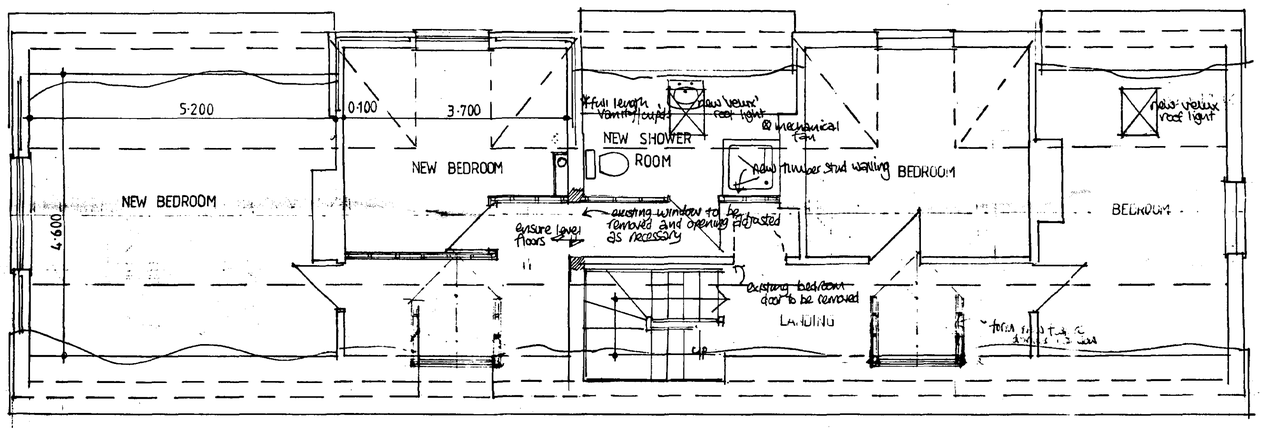

FIRST FLOOR PROPOSED

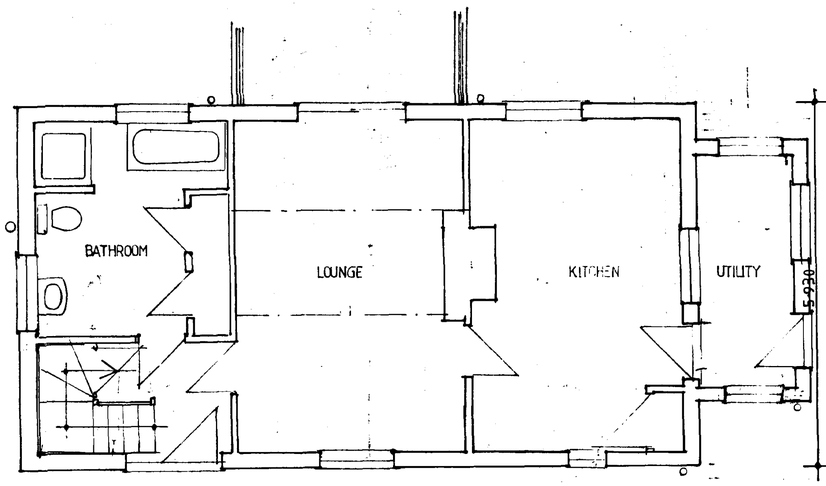

GROUND FLOOR EXISTING

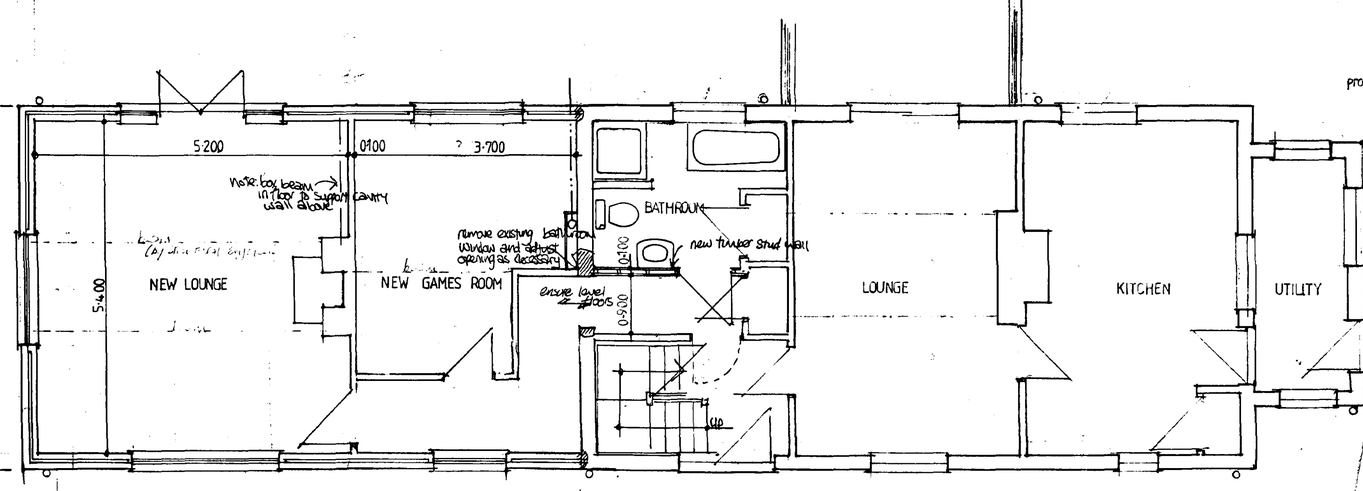

GROUND FLOOR PROPOSED

SHDC
Planning & Development
22 AUG 2002
Ref 0959/02

project: PROPOSED TWO STOREY EXTENSION TO SIDE OF HOUSE AND RE ROOFING WORKS.

site: 91, PETERS POINT ROAD, SUTTON BRIDGE, LINCS.

clients: Mr & Mrs I. NEVE


scale: 1:50, 1:100.

date: JULY. 02.

drawn: L.W. BLISS. (design & build)

Tel: 01406 425953

DETERMINED PLAN

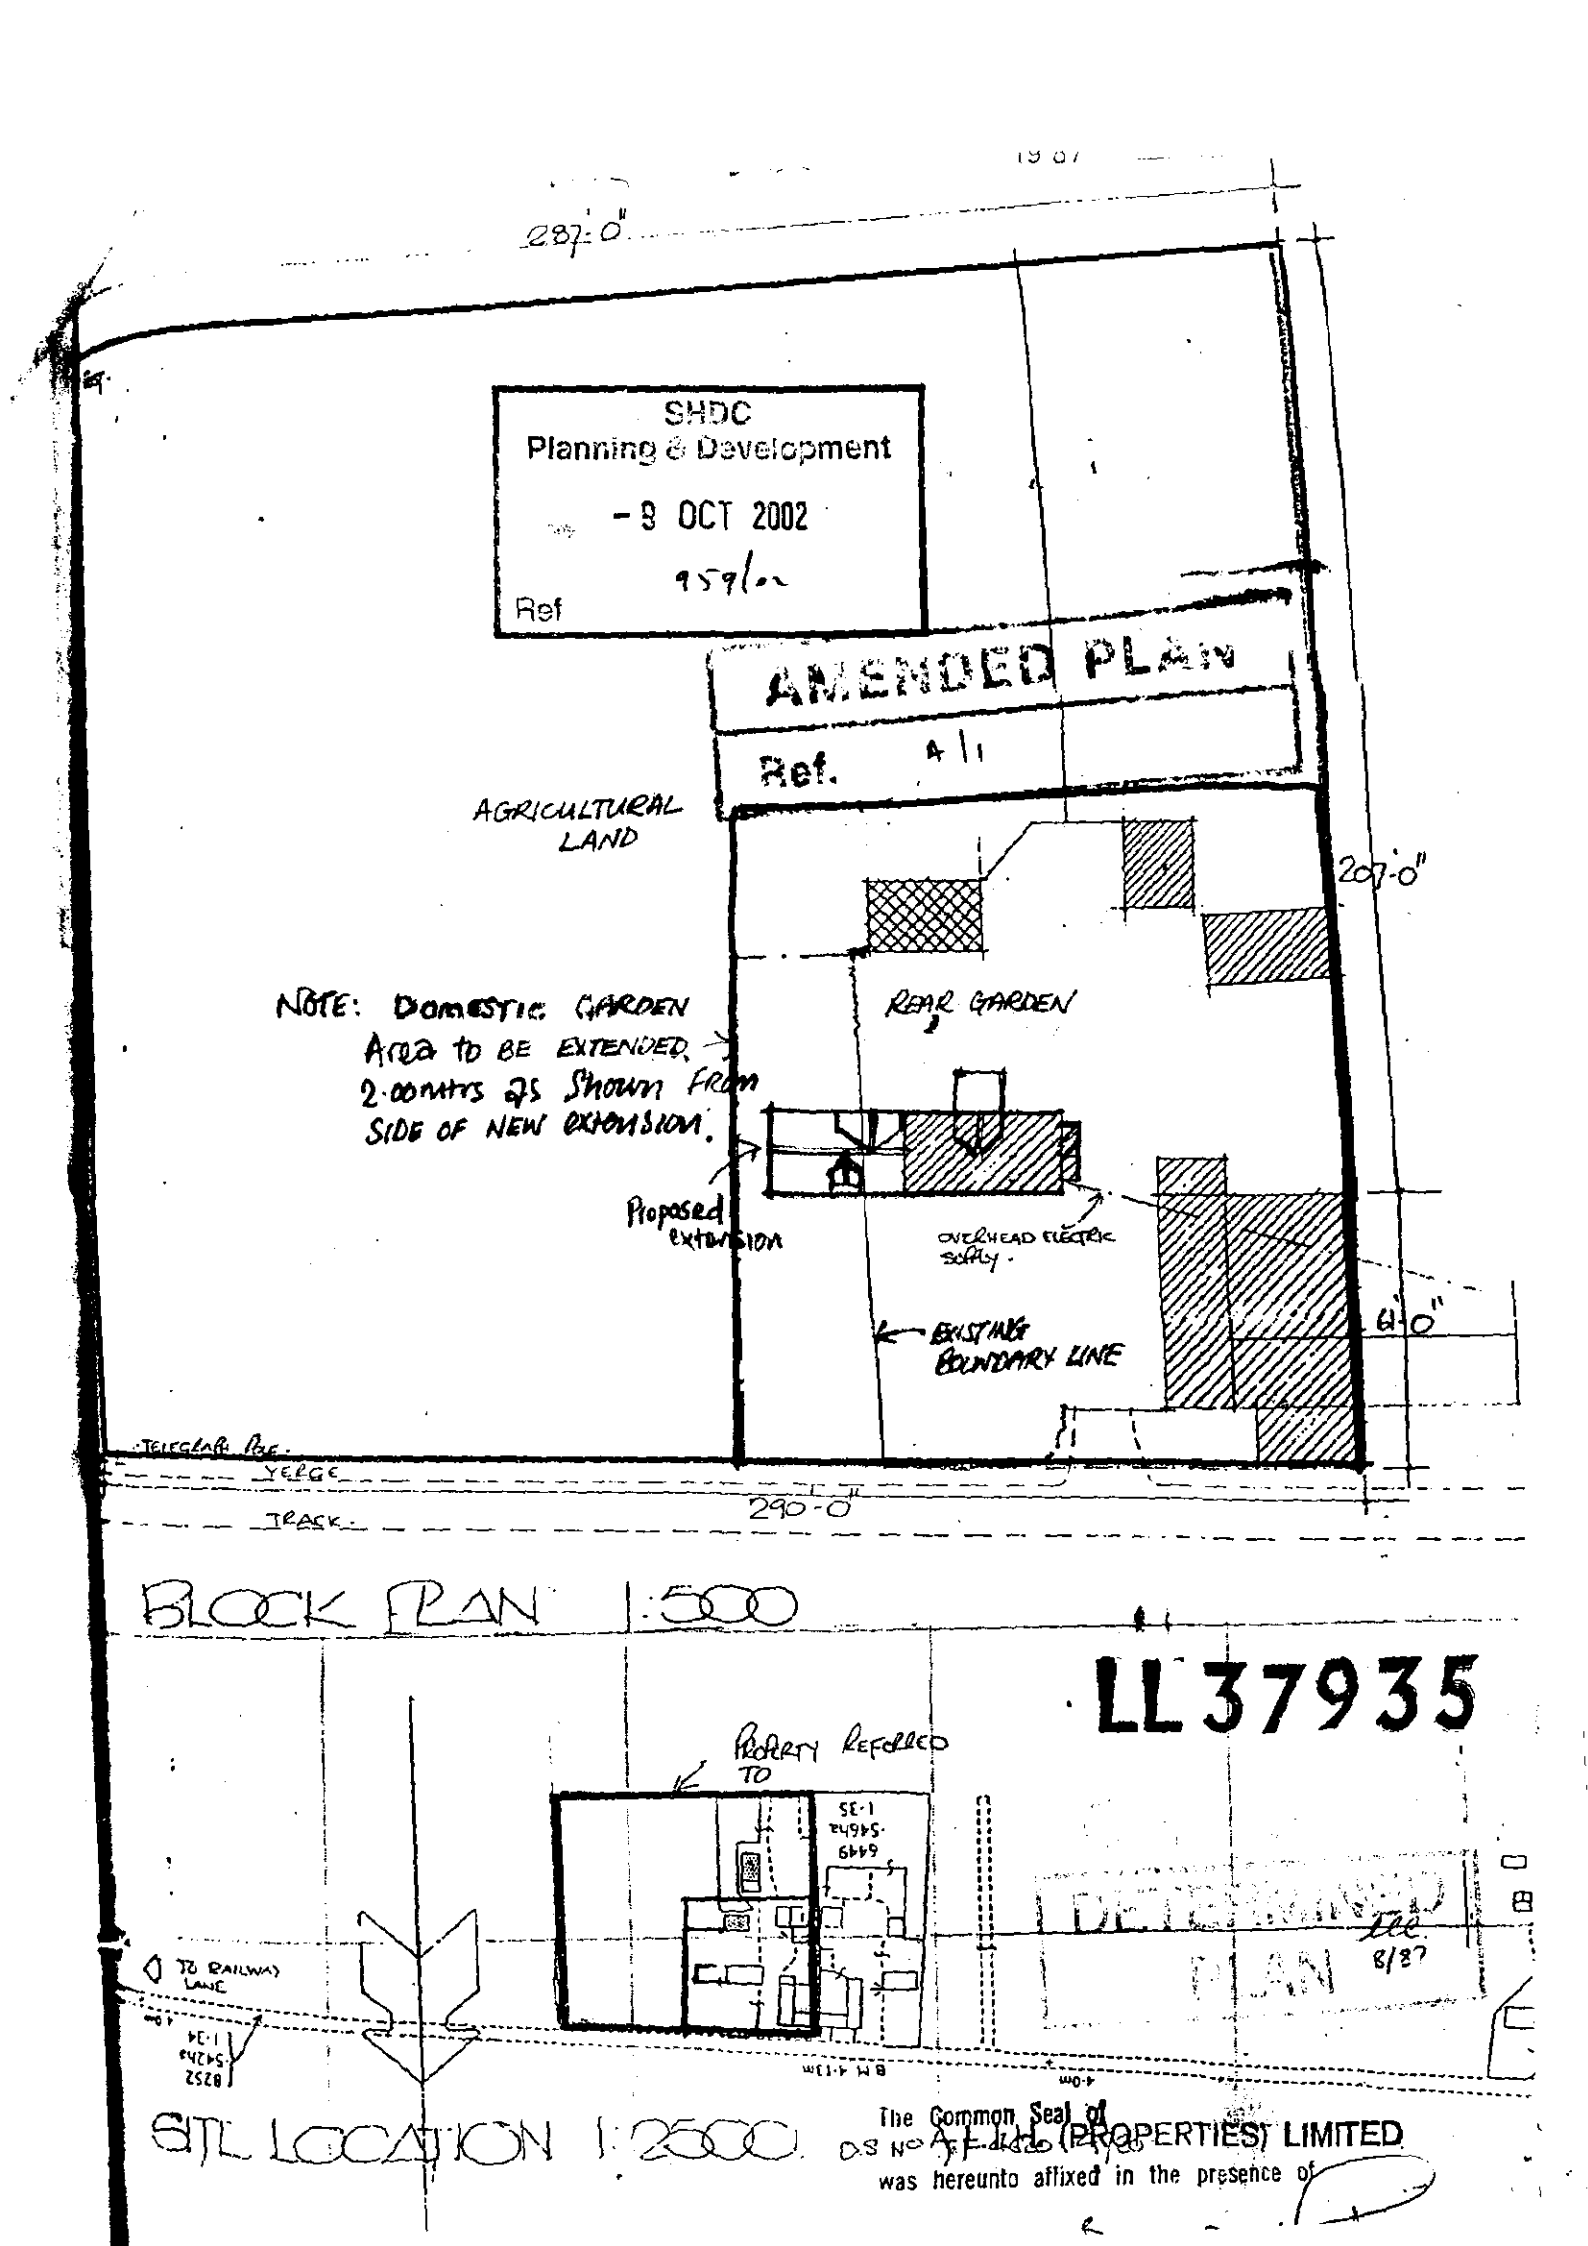

The Common Seal of A.F.H. (PROPERTIES) LIMITED was hereunto affixed in the presence of