
This drawing is copyright and may not be altered, traced, copied, photographed or used for any purpose other than that for which it is issued without written permission from J. J. Hartley.


revisions:

BRDC
Planning & Development
13 JUL 2004
Ref: 0960/04

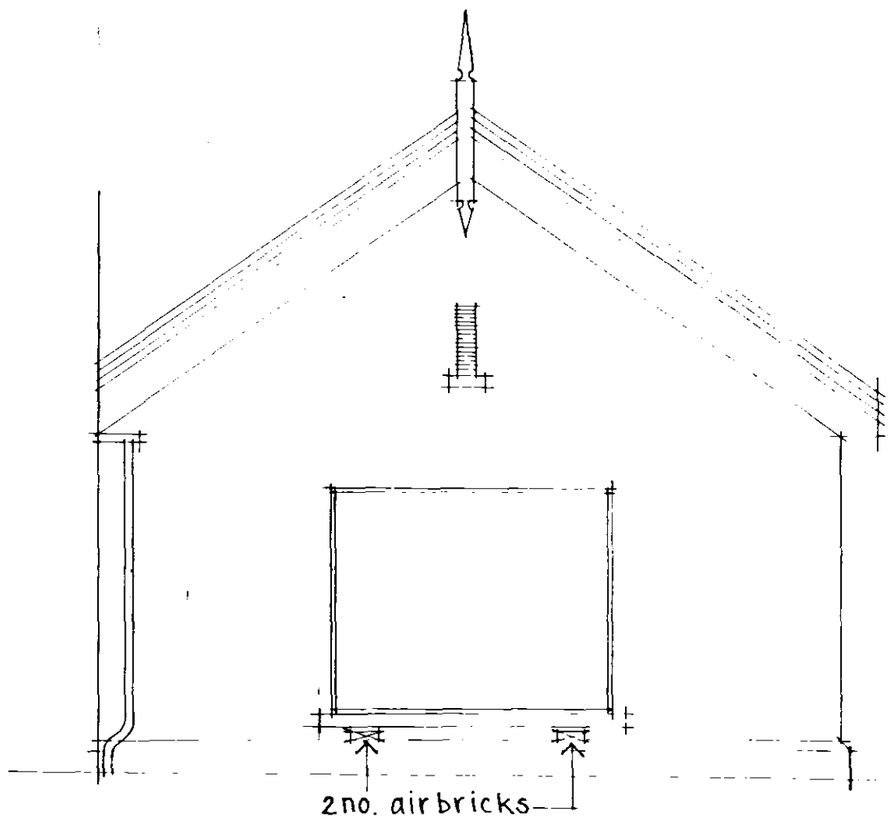

FRONT ELEVATION AS EXISTING

notes:

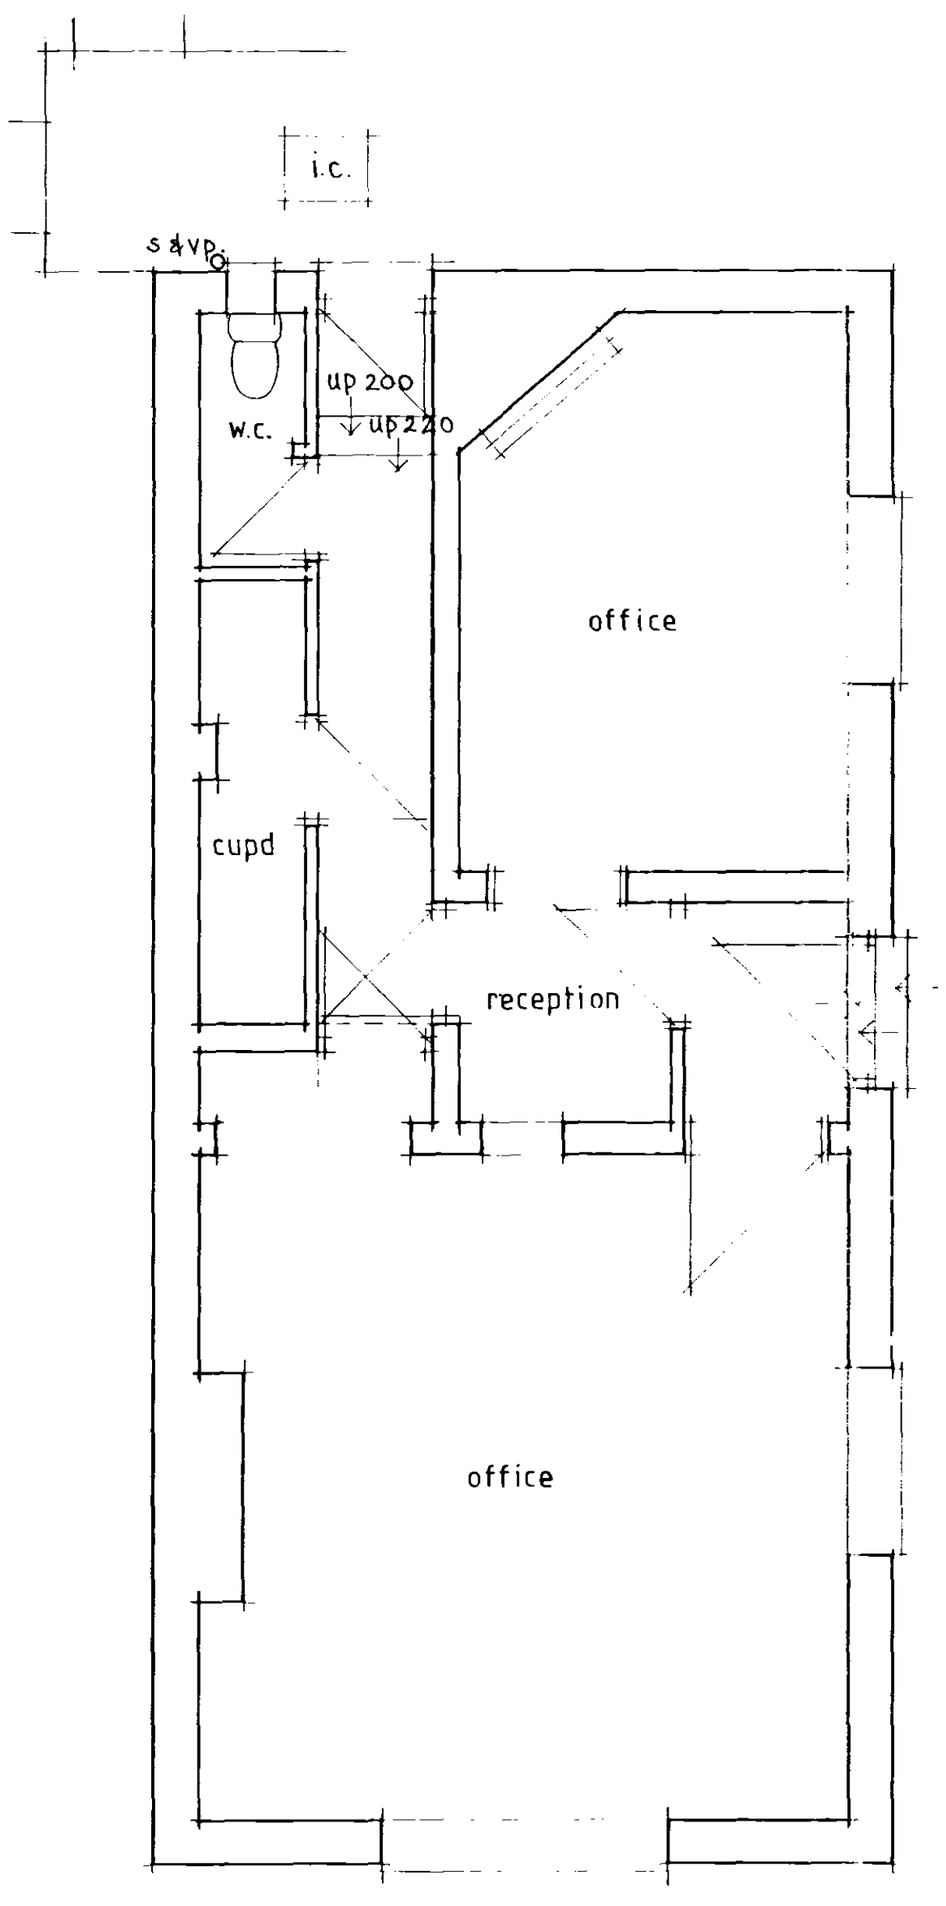

DETERMINE PLAN

J. J. Hartley, M.B.I.A.T., M.C.I.O.B., M.B.I.M.
PRINCIPAL

Architectural and Project Management Services
Interior Design Consultants and Surveyors

109 Fulbridge Road, Peterborough, PE1 3LE
Fax/Tel: Peterborough 01733 707012

job:

SPEECHLEY DEWEY
LICENSED BOOKMAKERS
1 HIGH STREET
SUTTON BRIDGE

Proposed licensed betting shop

drg:

Plan & elevation as existing

scale: 1/50
date: 1:4:04
drawn by: D H
drg. no.: 3835/1