


EXISTING ELEVATION
SCALE: 1:100

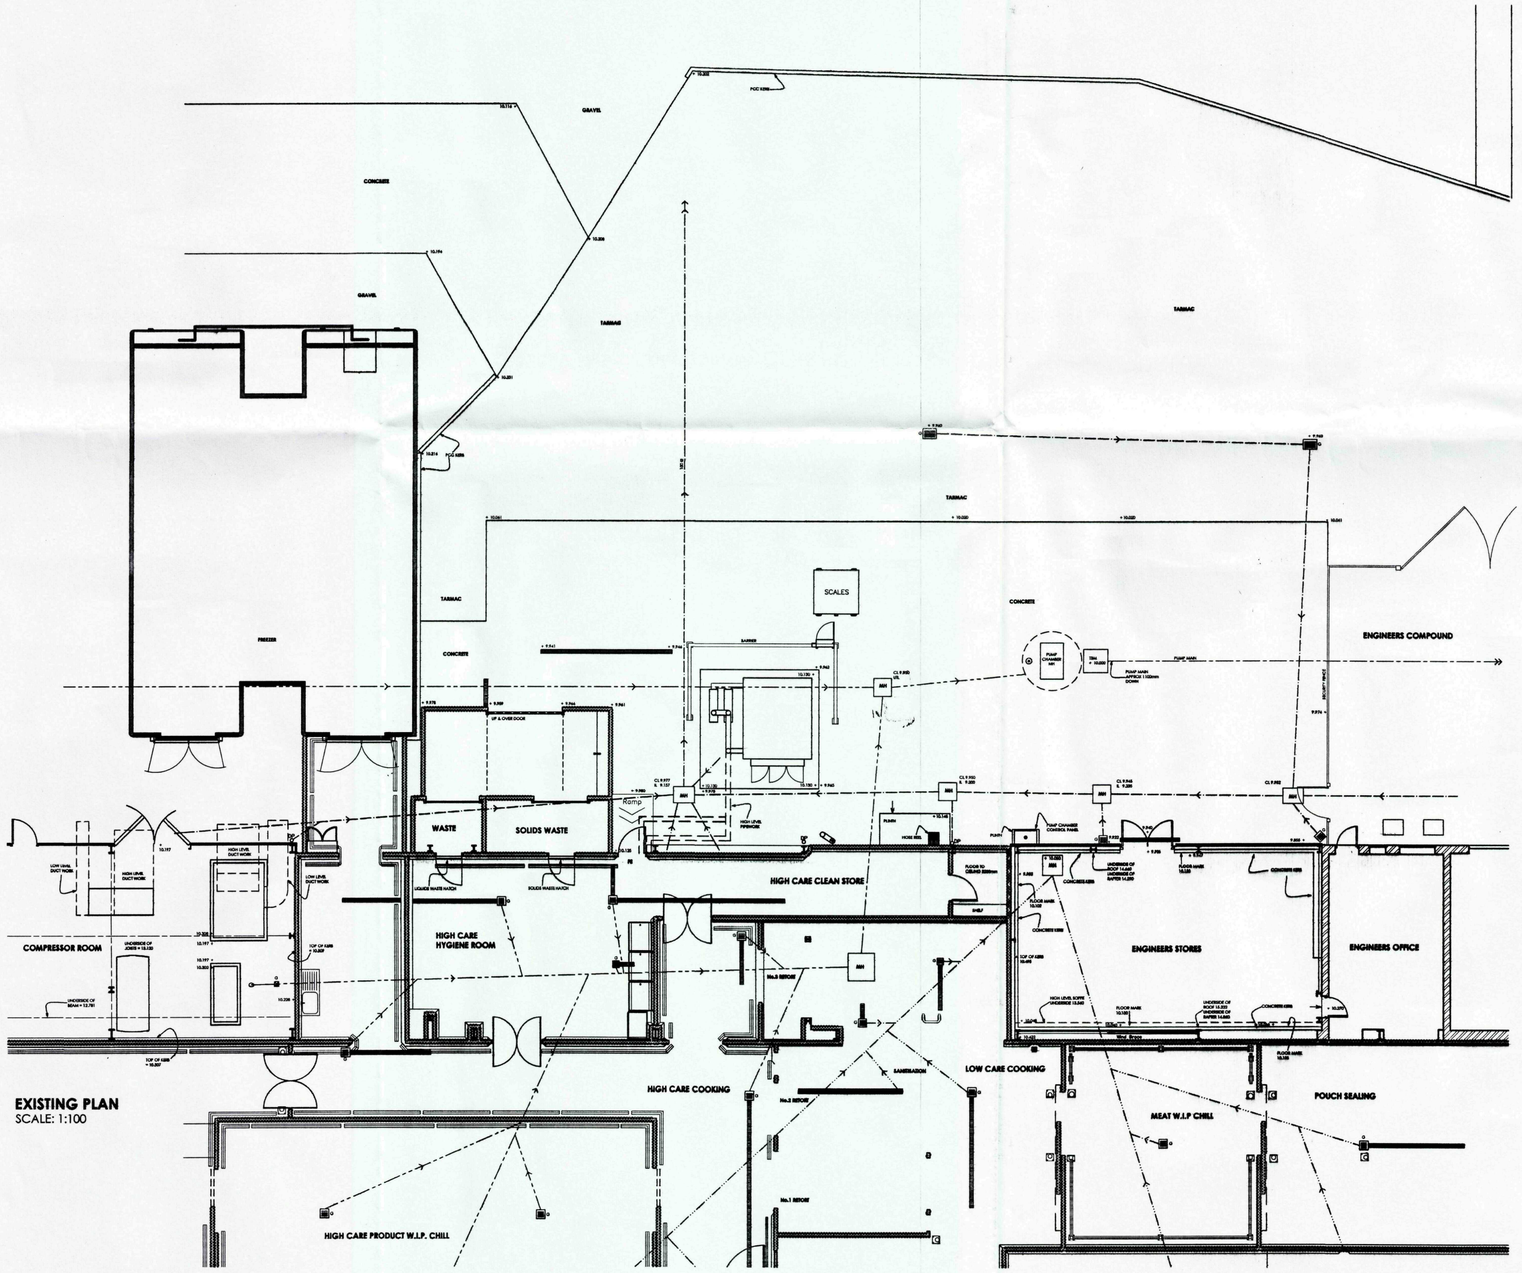

EXISTING PLAN
SCALE: 1:100

Notes:

This document is the property of David Trundley Design Services Ltd and may not be reissued, loaned or copied in part or in whole without written permission © 2008

All dimensions are in millimetres unless stated otherwise.

It is recommended that information is not scaled off this drawing.

This drawing should be read in conjunction with all other relevant information, specifications & schedules.

If this drawing is received electronically it is the recipients responsibility to print the document at the correct scale.

All dimensions to be checked on site prior to commencing work and any discrepancies to be advised immediately.

SHDC
Planning & Development
10 DEC 2009
Ref: 0966-09

no	date	amendment description
Revisions		

Drawing Status: PLANNING

trundley
DESIGN SERVICES
www.trundley.com
Salgate Barn
Islington Road
Tilney All Saints
King's Lynn
Norfolk
PE34 4RY
Tel: 01553 617700
Fax: 01553 617874
Email: enquiries@trundley.com

Project Title
BAKKAVOR
SUTTON BRIDGE

PROPOSED ALTERATIONS TO FORM
LOW & HIGH CARE PRODUCTION AREAS


Drawing Title
EXISTING PART GROUND FLOOR
PLAN & EXISTING PART ELEVATION

Scales	Date	Drawn
1:100 @ A1	DECEMBER 09	TN / SLB


Drawing Number: 09-81-P01 Revisions

Checked by: Date:


If this drawing is unsigned in the check box then the drawing is an unauthorised issue and should not be used for any purposes

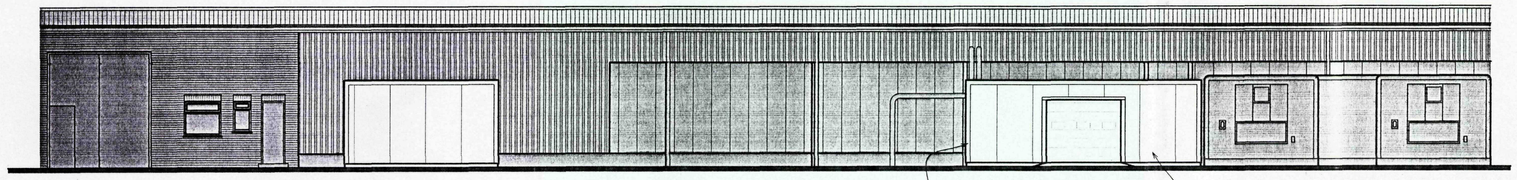


PROPOSED ELEVATION
SCALE: 1:100

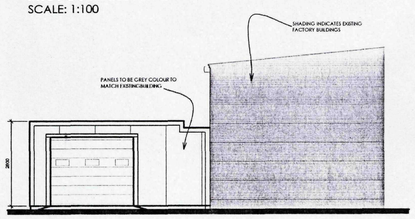


PROPOSED WHIP CHILL SIDE ELEVATION
SCALE: 1:100

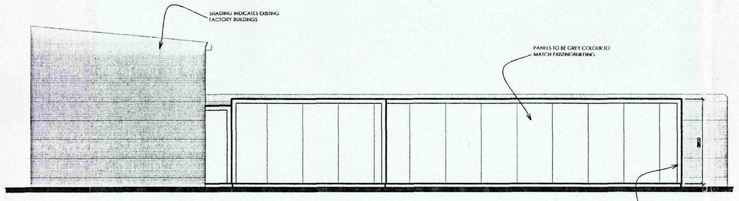


PROPOSED SIDE ELEVATION
SCALE: 1:100

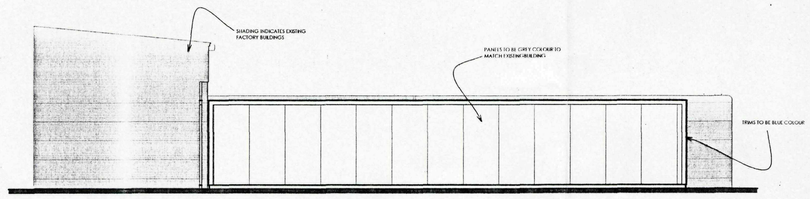


PROPOSED WASTE AREA SIDE ELEVATION
SCALE: 1:100

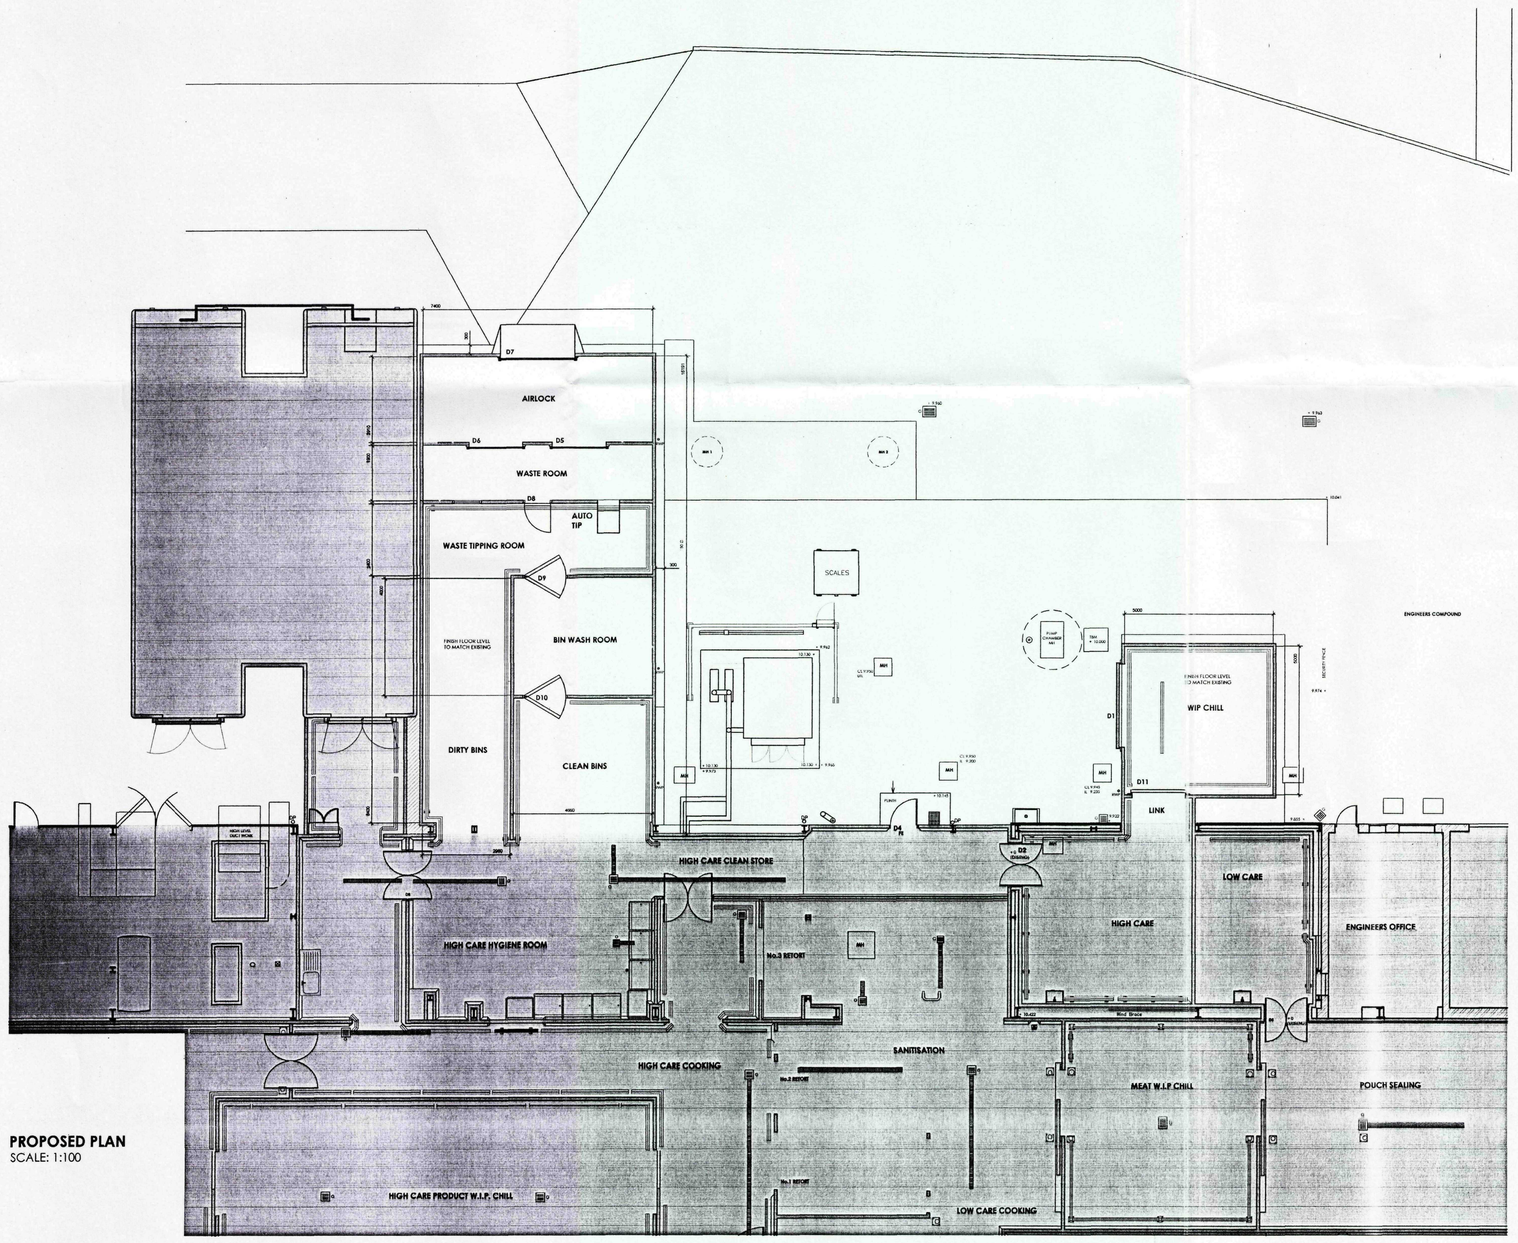

PROPOSED PLAN
SCALE: 1:100

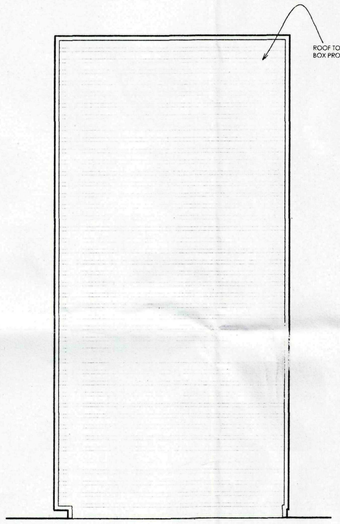

PROPOSED WASTE ROOF PLAN
SCALE: 1:100

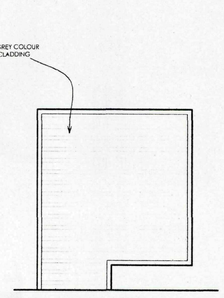

PROPOSED WHIP CHILL ROOF PLAN
SCALE: 1:100

Notes:

This document is the property of David Trundley Design Services Ltd and may not be reissued, loaned or copied in part or in whole without written permission © 2008

All dimensions are in millimetres unless stated otherwise.

It is recommended that information is not scaled off this drawing.

This drawing should be read in conjunction with all other relevant information, specifications & schedules.

If this drawing is received electronically it is the recipients responsibility to print the document at the correct scale.

All dimensions to be checked on site prior to commencing work and any discrepancies to be advised immediately.

Received
Planning & Development
10 DEC 2009
Ref: 0966-09

no.	date	amendment description
Revisions		

Drawing Status: PLANNING

trundley DESIGN SERVICES
www.trundley.com
Salgate Barn
Islington Road
Tilney All Saints
King's Lynn
Norfolk
PE34 4RY
Tel: 01553 617700
Fax: 01553 617874
Email: enquiries@trundley.com

Project Title:
BAKKAVOR
SUTTON BRIDGE

PROPOSED ALTERATIONS TO FORM
LOW & HIGH CARE PRODUCTION AREAS


Drawing Title:
PROPOSED FLOOR PLAN,
ELEVATIONS & ROOF PLAN

Scale:	Date:	Drawn:
1:100 @ A1	DECEMBER 09	TN / SLB

Drawing Number: 09-81-P02 Revision:

Checked by: Date:


if this drawing is unsigned in the check box then the drawing is an unauthorised issue and should not be used for any purposes

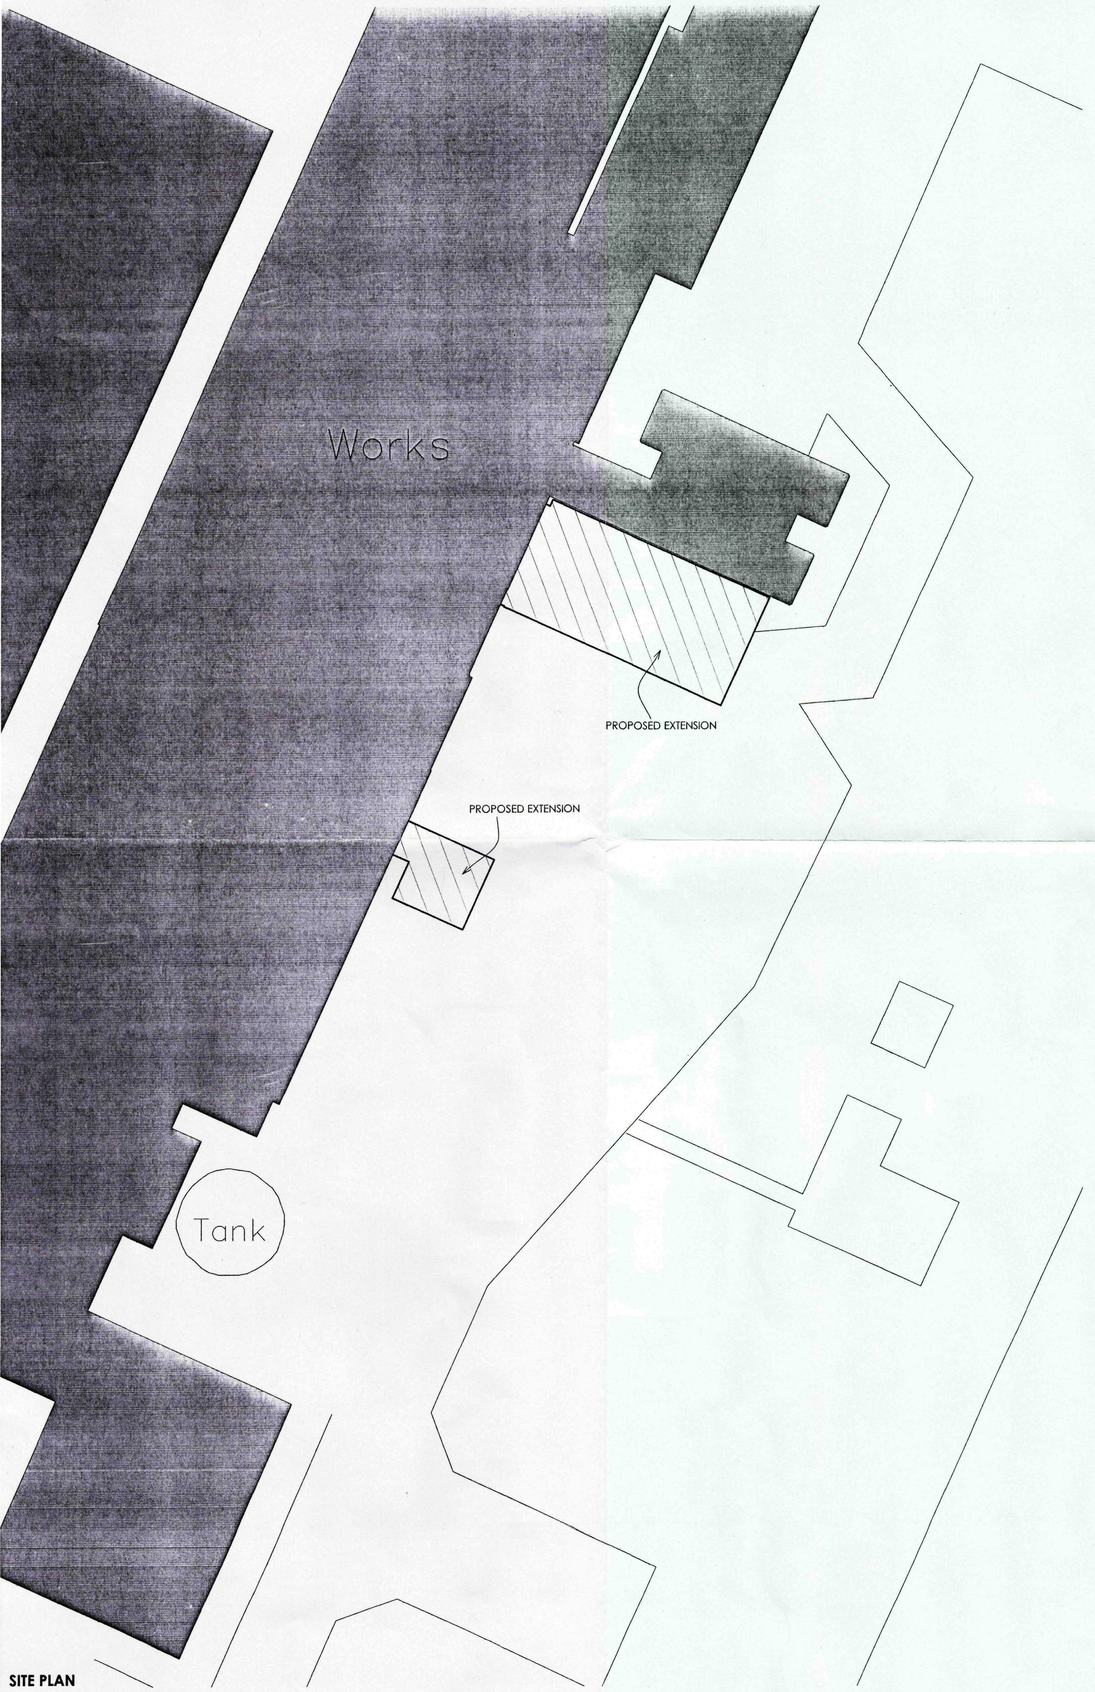

SITE PLAN



LOCATION PLAN
SCALE: 1:1250

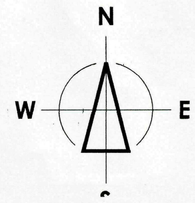

Notes:

This document is the property of David Trundley Design Services Ltd and may not be reissued, loaned or copied in part or in whole without written permission © 2008

All dimensions are in millimetres unless stated otherwise.

It is recommended that information is not scaled off this drawing.

This drawing should be read in conjunction with all other relevant information, specifications & schedules.

If this drawing is received electronically it is the recipients responsibility to print the document at the correct scale.

All dimensions to be checked on site prior to commencing work and any discrepancies to be advised immediately.

Planning & Development
10 DEC 2009
Ref. 0966-09

no	date	amendment description
Revisions		

Drawing Status: PLANNING

trundley
DESIGN SERVICES
www.trundley.com
Salgate Barn
Islington Road
Tilney All Saints
King's Lynn
Norfolk
PE34 4RY
Tel: 01553 617700
Fax: 01553 617874
Email: enquiries@trundley.com

Project Title:
BAKKAVOR
SUTTON BRIDGE

PROPOSED ALTERATIONS TO FORM
LOW & HIGH CARE PRODUCTION AREAS

Drawing Title:
PROPOSED SITE PLAN & LOCATION PLAN

Scale:	Date:	Drawn:
1:200 & 1250 @ A1	DEC 2009	TN

Drawing Number: 09-81-P03 Revision:

Checked by: Date:

If this drawing is unsigned in the check box then the drawing is