


Materials:
Roof:
Sandtoft Calderdale slate colour grey.
Walls:
Ibstock red multi facing bricks.

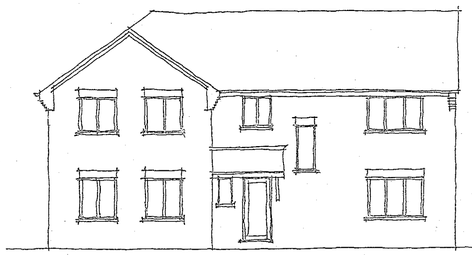

FRONT ELEVATION

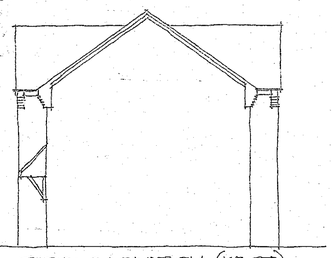


SIDE ELEVATION (WEST)

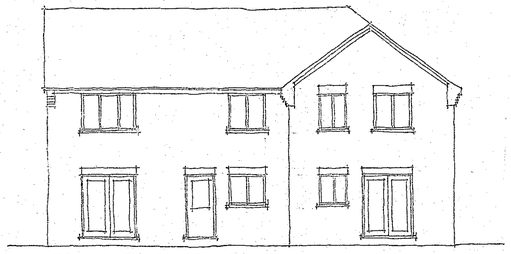

REAR ELEVATION



SIDE ELEVATION (EAST)

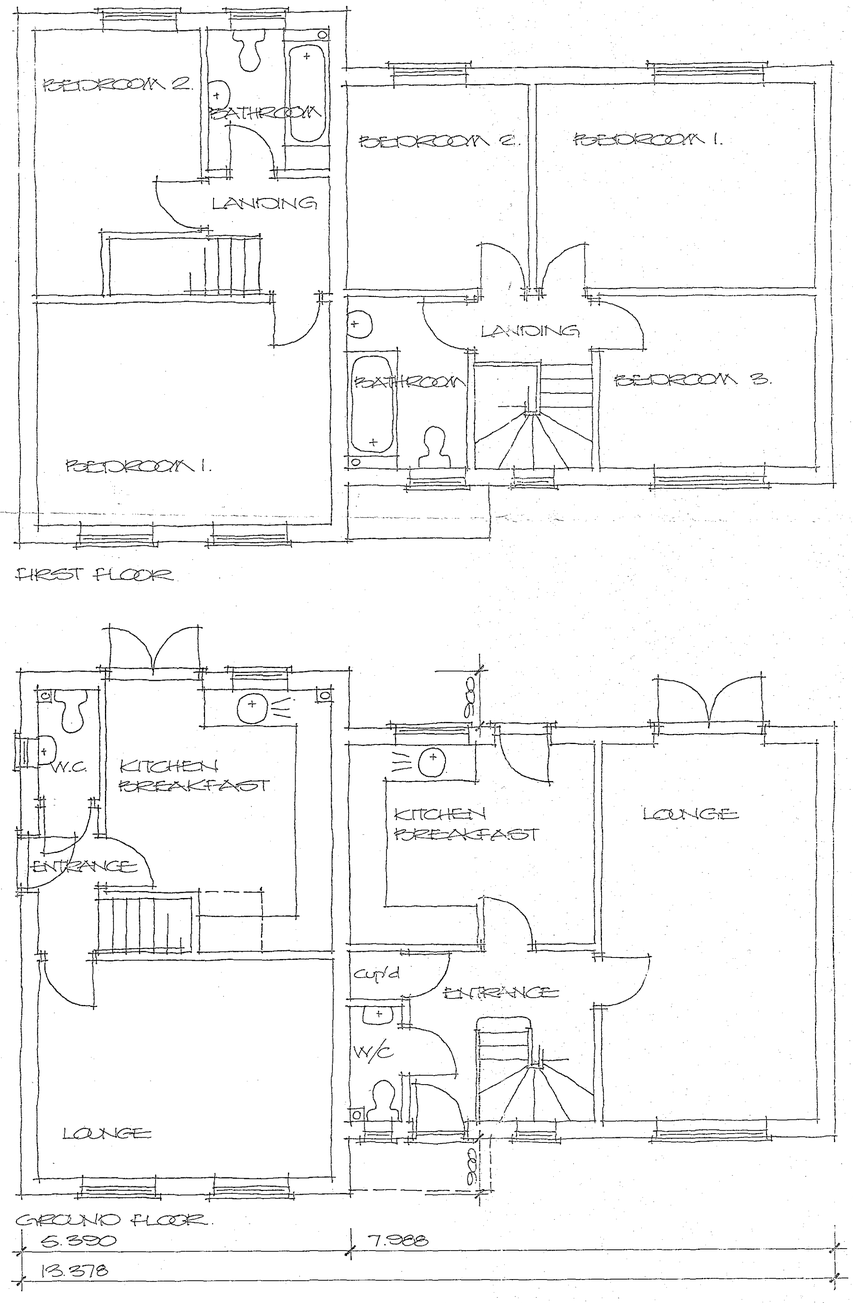

FIRST FLOOR

GROUND FLOOR.

DETERMINED PLAN

SHDC Planning & Development 19 JUL 2004 Ref: 0993/04

Project
PROPOSED PAIR OF HOUSES AND GARAGES CHALK LANE, WINGLAND, SUTTON BRIDGE.

ALAN HORNSBY
ARCHITECTURAL SERVICES
'Little Acre'
Peak Hill, Cowbit,
Spalding, Lincs. PE12 6AW
Tel. Holbeach (01406) 380591

Client
MRS K. DYER

Scale 1:50/1:100
Drg. no. 04/38/01
Date July 04