




FRONT ELEVATION

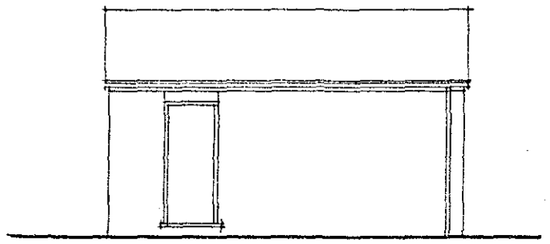

SIDE ELEVATION

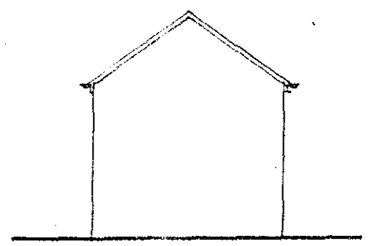



REAR ELEVATION

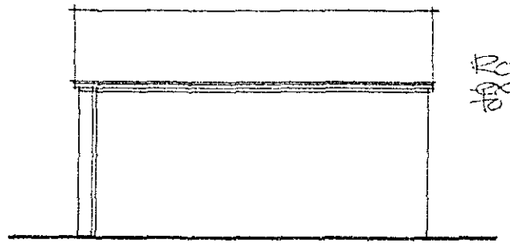

SIDE ELEVATION

Roof and wall external finishes to match house.

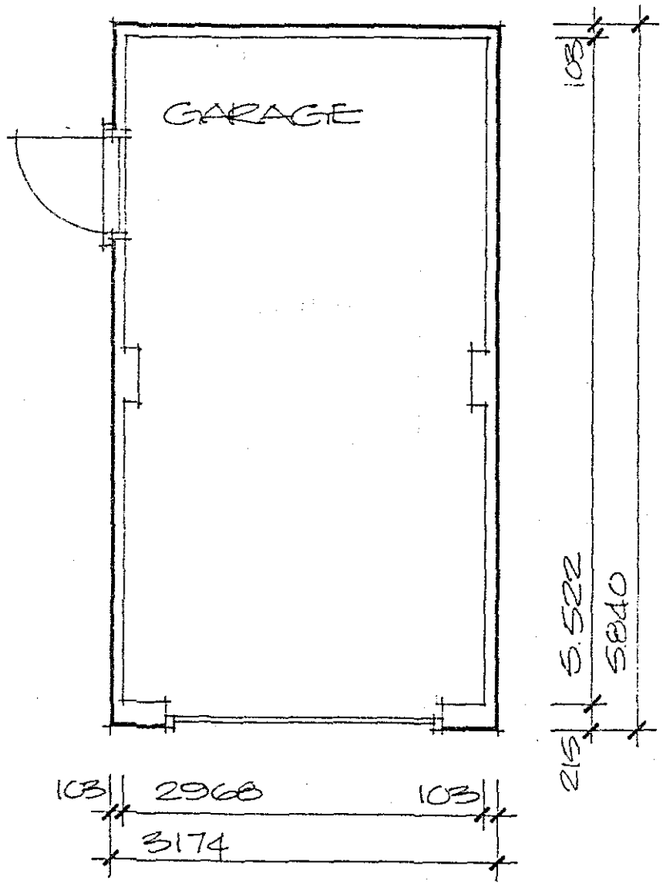

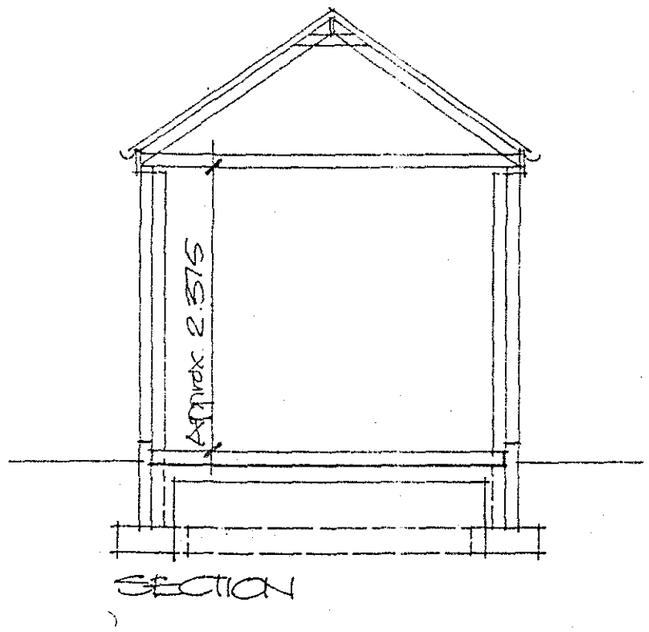

SECTION

DETERMINED PLAN

SHDC
Planning & Development
19 JUL 2004
Ref: 0993/04

Project

PROPOSED PAIR OF HOUSES AND GARAGES CHALK LANE, WINGLAND, SUTTON BRIDGE.

ALAN HORNSBY
ARCHITECTURAL SERVICES

'Little Acre'
Peak Hill, Cowbit,
Spalding, Lincs. PE12 6AW
Tel. Holbeach (01406) 380591

Client

MRS K. DYER

Scale 1:50/1:100

Date July 04

Drg. no. 04/38/03