FLOOD EVACUATION PLAN

PROPOSED PAIR SEMI DETACHED HOUSES REAR OF THE BRIDGE HOTEL
BRIDGE ROAD SUTTON BRIDGE

LIST OF USEFUL NUMBERS
South Holland District Council 01775 761161
Environment Agency Flood Line 0845 988 1188
Emergency Services 999

Flood Kit
Flood kit to be prepared including keys, personal documents, torch, battery or wind up radio, mobile phone, rubber gloves, wellington boots, waterproof clothing, first aid kit and blankets.

Children's essentials
Occupants to make a list of the vital items they will need, for example any baby food, milk, sterilised bottles and spoons, nappies and wipes, nappy bags, spare clothing, comforter and favourite toy.

Medication
Occupants to be aware of any medication that family members may require whilst away from the property.

Valuables and sentimental items
Occupants to get into the habit of storing special items upstairs or at high level on the ground floor.

Sandbags
Occupants to have enough sandbags available to block all doorways

Electricity
Occupants to be aware of how to turn power off

Evacuation
If the flooding is severe occupants may be evacuated. All occupants must be aware of which is required to be taken. Provision for family pets must be in hand and occupants to know where they are going ie listen to local radio for any local meeting points.

Flood resilient construction
Significant attention has been given to the potential of flooding and the associated flood risk assessment provides all necessary criteria

Resilient Construction


a) The floor level of the dwelling is set at 150mm or more above the crown of the adjacent road,

b) A flood plan has been prepared which covers contingencies for:-
Flood insurance
Isolation of power and fuel supplies
Emergency kit (tools and provisions)
Evacuation plan
Safe storage and placing of valuables
Contact list for important telephone numbers
AND connection to the agencies flood line

c) Construction methods
Floor level 150 mm above crown of road therefore door thresholds will be above localised flooding levels
Floors are suspended type and are therefore above anticipated flood levels
Air bricks will have easy to place covers
Electrical switches and sockets will be 450 mm above ground floor level to comply with Part M of the Building Regulations




BRIDGE HOTEL

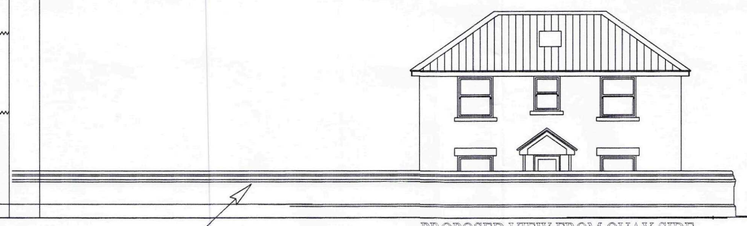

PROPOSED VIEW FROM QUAY SIDE


WHARF STREET

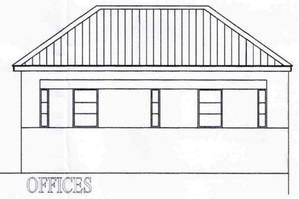


OFFICES

STREET SCENE TO SCALE 1:100


BRICK WALL

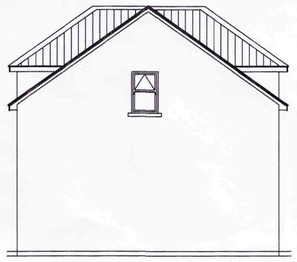

WEST ELEVATION

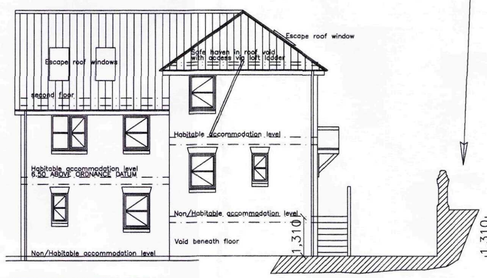

SOUTH ELEVATION

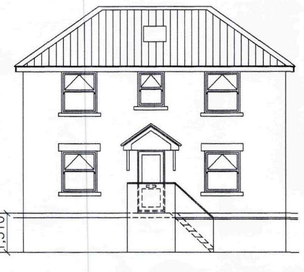

FRONT ELEVATION FROM QUAY SIDE
REAR OF WALL

ACCESS AND EGRESS TO AND FROM THE SITE IN THE EVENT OF PREDICTED TIDAL FLOODING IS VIA WHARF STREET TO NENE QUAY AND HENCE THE HIGHER GROUND OF BRIDGE STREET

NENE QUAY




WHARF STREET PROPOSED NORTH ELEVATION

EXISTING SEMI S

STREET SCENE TO SCALE


GROUND FLOOR PLAN 1:50

FIRST FLOOR PLAN 1:50

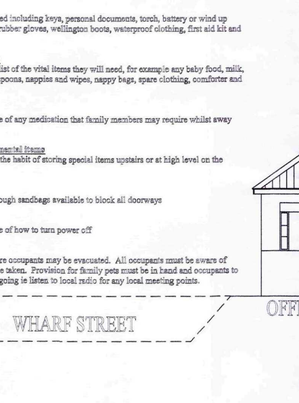


2nd FLOOR 1:50
UNIT 2

FACING BRICKS TURKA DARK RED MULTI. TO ALL ELEVATIONS
ROOF TILES MARLEY MONARK GREY TO ALL ROOFS
SOIL DRAINS TO EXISTING SEWER LATERAL ON SITE
STORM WATER TO EXISTING COMBINED SEWER

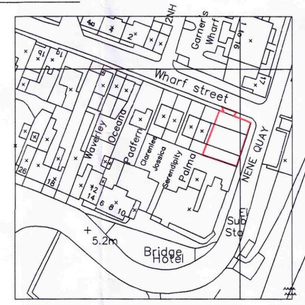

LOCATION PLAN 1:1250

AMENDED PLAN
Ref. A1

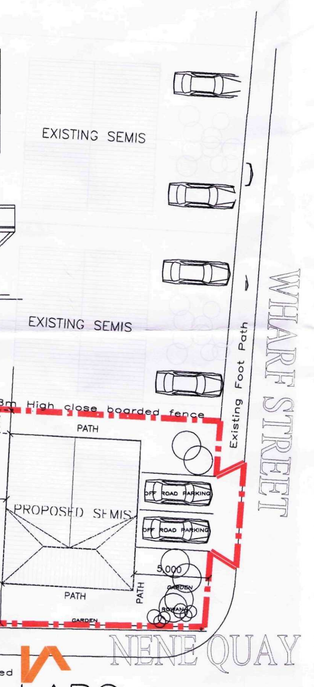

BLOCK PLAN 1:200

SHDC
Planning & Development
0 3 JUN 2011
Ref: 0996-09

LABC
Peterborough City Council
Construction Awards Finalist 2010

Building Design Awards
Winner, Heritage award 2010
for Conversion or Renovation
Highly commended 2010
for Conversion or Renovation
Highly commended 2009
Heritage award New Build
Building Excellence in Fenland
Peterborough City Council

Rev	Purpose	By	Date
-	-	-	-

DBDS

DAVID BROKER DESIGN SERVICES
t/a
CONCEPT 2000
DESIGN AND DEVELOPMENT
LTD
ESTABLISHED 1975

ARCHITECTURAL TECHNICIANS
DANBROOKE HOUSE STATION ROAD
WISBECH ST MARY
WISBECH CAMBS.PE13 4RW
Telephone 01945410421
Facsimile 01945410400
E-mail david.broker@virgin.net

Client:	M L CONSTRUCTION		
Drawing No:	1419-2 a		
Project:	PROPOSED PAIR OF SEMI DETACHED HOUSES		
Site:	AT WHARF STREET SUTTON BRIDGE SPALDING LINCS		
Postcode:	PE12 9QA	Drawn: DB	Checked: -
Scale:	1:50 1:100	Date: MARCH 2011	Revision No: -

DO NOT SCALE FROM THIS DRAWING - All dimensions to be verified on site - This drawing and design remains the copyright of David Broker and may not be reproduced without permission. David Broker or Concept 2000 will not be held responsible for any construction works undertaken prior to approval or before approved plans are issued - Any alterations to details or specifications may invalidate the approval and incur significant additional costs.