



FRONT ELEVATION

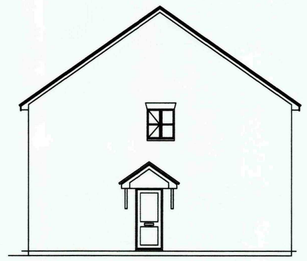


SIDE ELEVATION

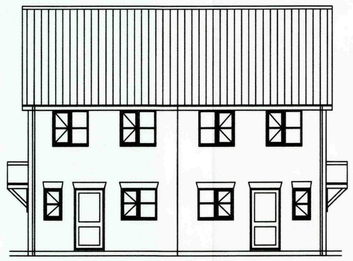


REAR ELEVATION




SIDE ELEVATION

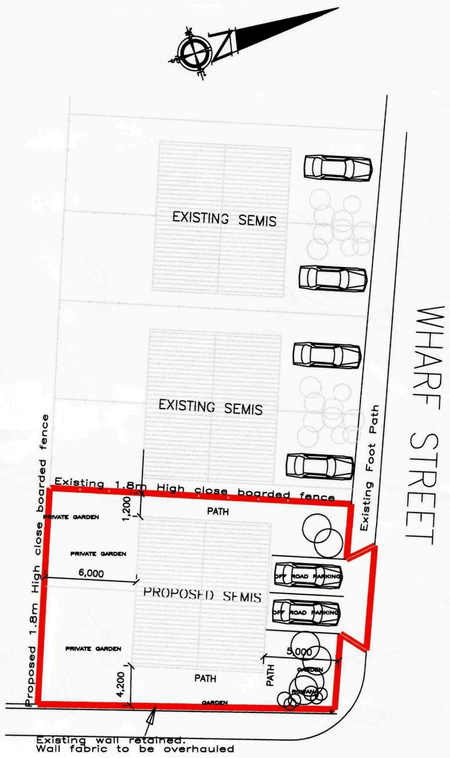

NENE QUAY

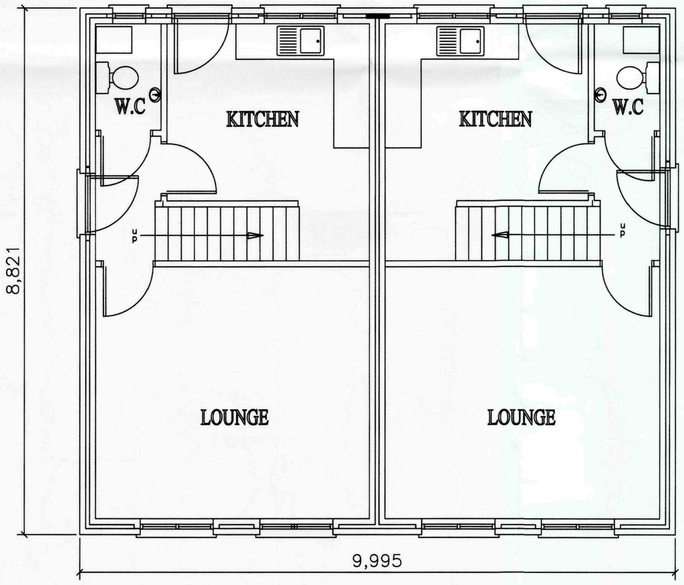

GROUND FLOOR PLAN

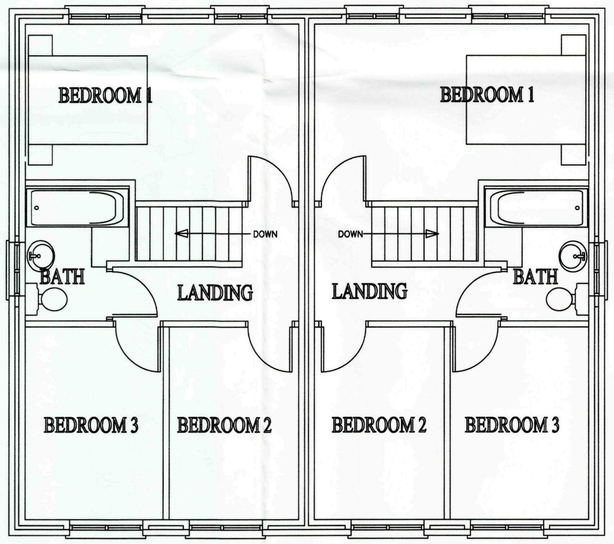

FIRST FLOOR PLAN





SHDC
Planning & Development
1 8 DEC 2009
Ref: 0916-09

Rev	Purpose	By	Date

D B D S

DAVID BROKER DESIGN SERVICES
&
CONCEPT 2000
DESIGN AND DEVELOPMENT
LTD
ESTABLISHED 1975

ARCHITECTURAL TECHNICIANS
DAMBROOKE HOUSE STATION ROAD
WISBECH ST MARY
WISBECH CAMBS PE13 4RW
Telephone 01945410821
Facsimile 01945410400
E-mail david.broker@virgin.net

Client:	M L CONSTRUCTION
Drawing No:	1419 -1
Project:	PROPOSED PAIR OF 3 BED SEMI DETACHED HOUSES
Site:	AT WHARF STREET SUTTON BRIDGE SPALDING LINCS

Postcode: PE12 9QA	Drawn: DB	Checked: -
Scale: 1:50 1:100	Date: 15 DEC 2009	Revision No: -

DO NOT SCALE FROM THIS DRAWING - All dimensions to be verified on site - This drawing and design remains the copyright of David Broker and may not be reproduced without permission. David Broker or Concept 2000 will not be held responsible for any construction works undertaken prior to approval or before approval plans are issued - Any alterations to details or specifications may invalidate the approval and incur significant additional costs.