

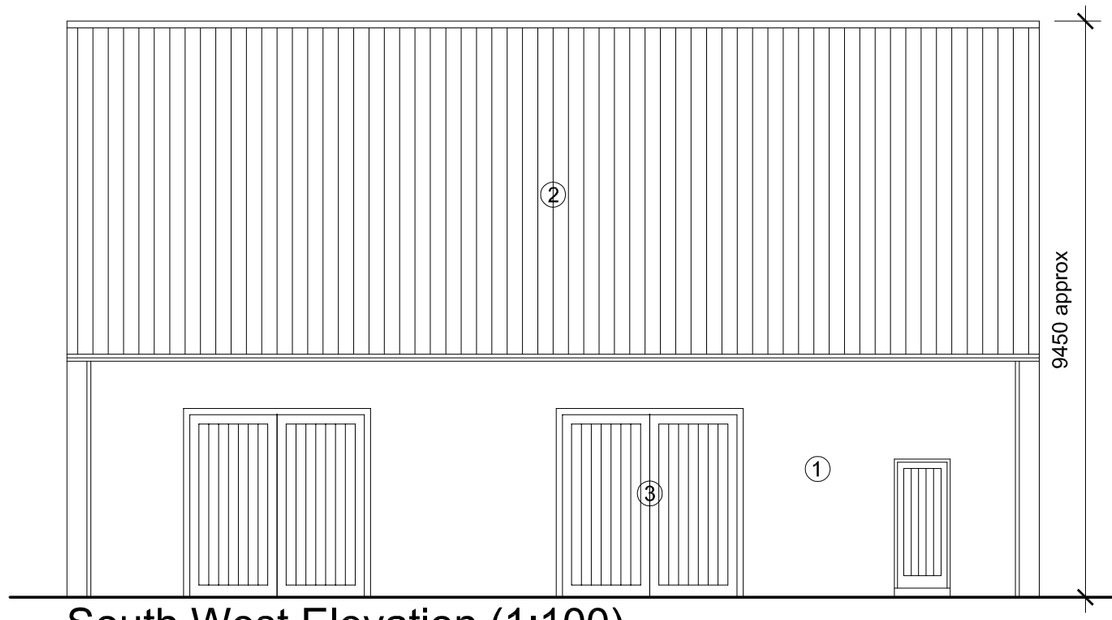


South West Elevation (1:100)

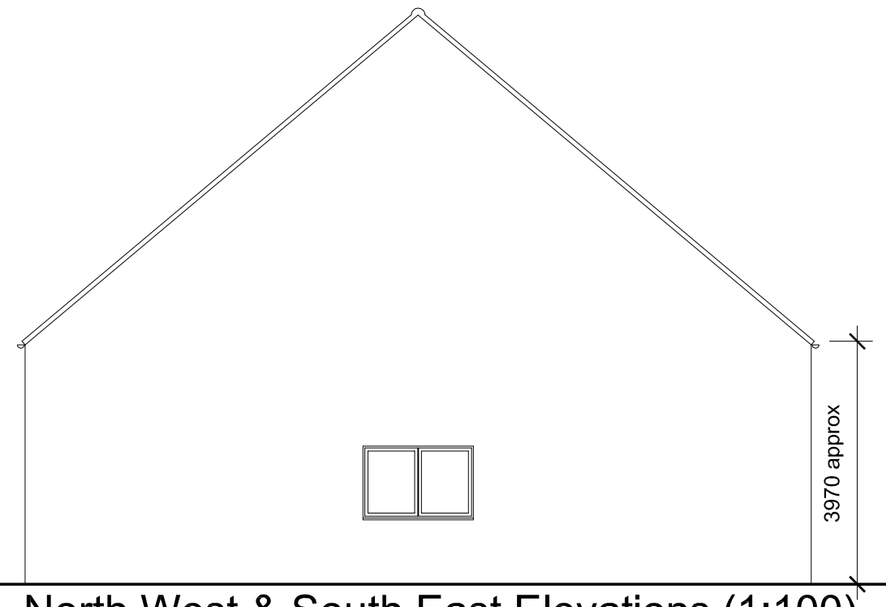

North West & South East Elevations (1:100)

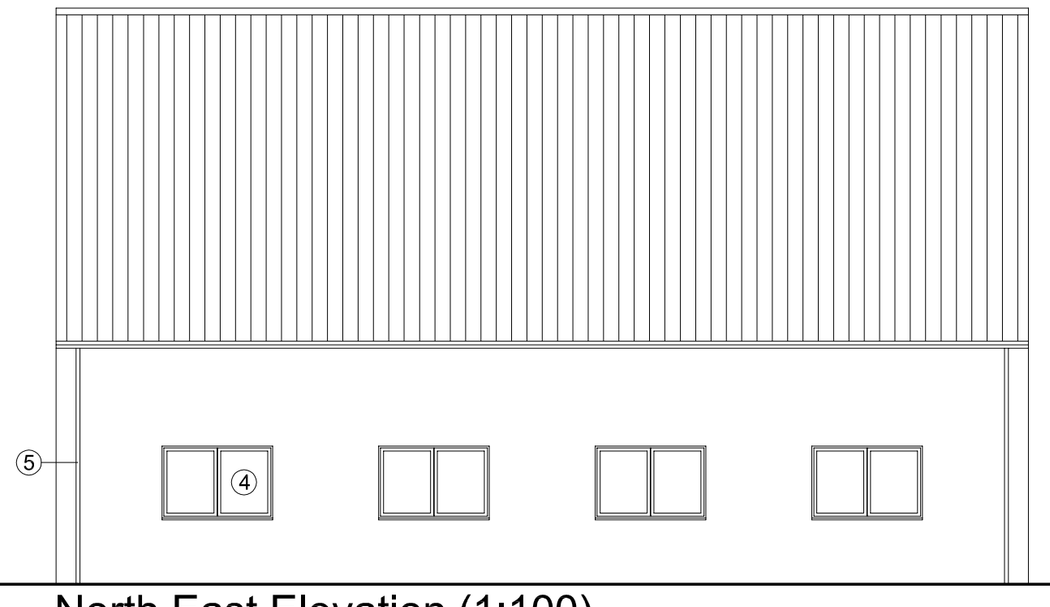

North East Elevation (1:100)

All dimensions to be verified on site by Main Contractor before the start of any shop drawings or work whatsoever either on their own behalf or that of sub-contractors.

Report any discrepancies to the Contract Administrator at once.

This drawing is to be read with all relevant Architect's and Engineer's drawings and other relevant information.

Andrew M Wright Ltd. Registered in England & Wales No. 9399024. Registered office: 22 Church Street, Holbeach, Spalding, Lincs, PE12 7LL

LEGEND: DO NOT SCALE

Legend to materials:-


1 = Concrete blocks (painted white)

2 = Concrete tiles (brown) to be same style & colour as existing dwelling


3 = Wooden doors with steel frame

4 = Upvc windows (white)


5 = Plastic rainwater goods (black)

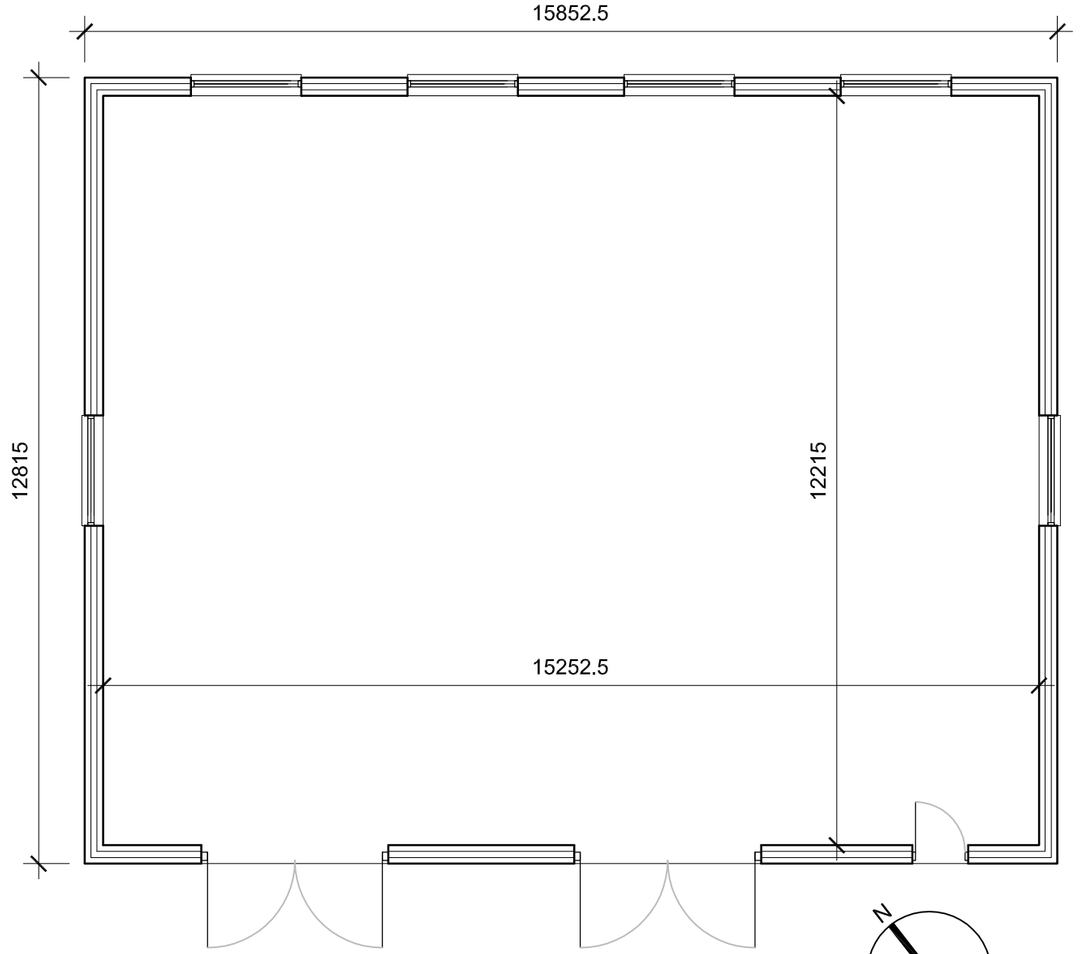


Floor Plan (1:100)

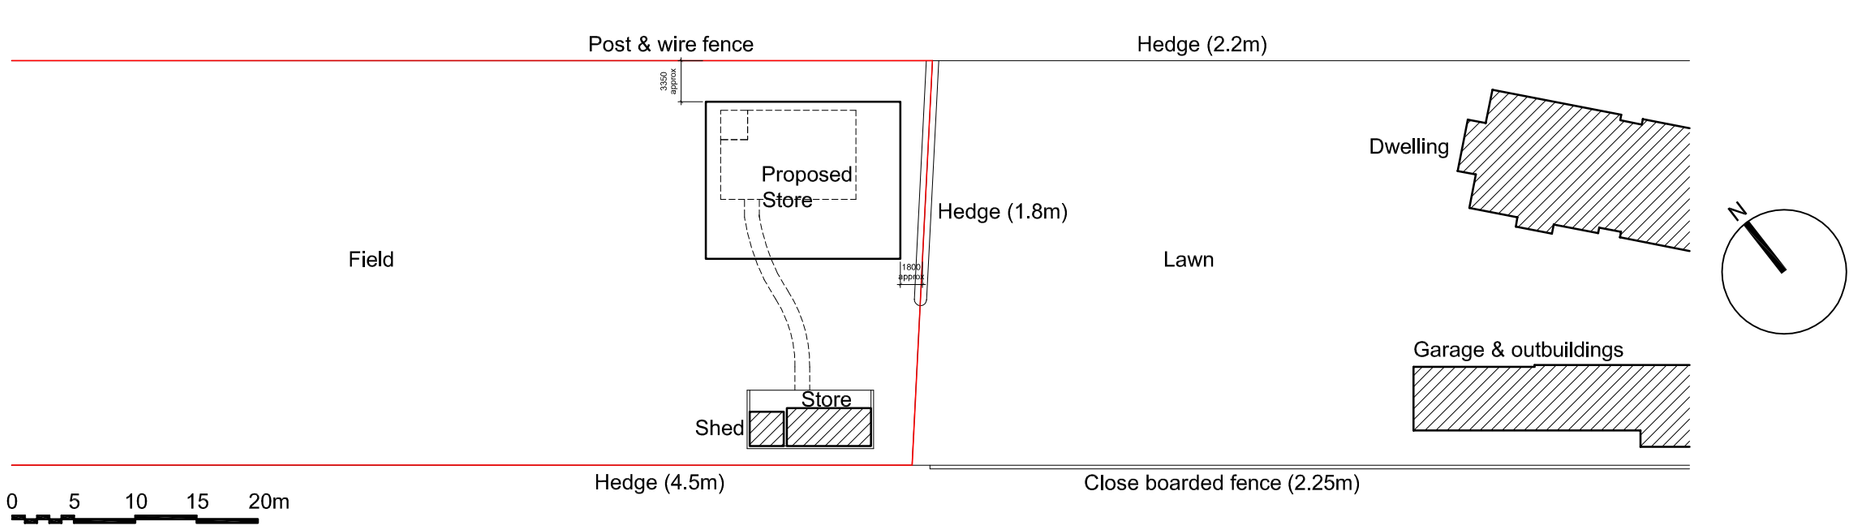

Proposed Block Plan (1:500)

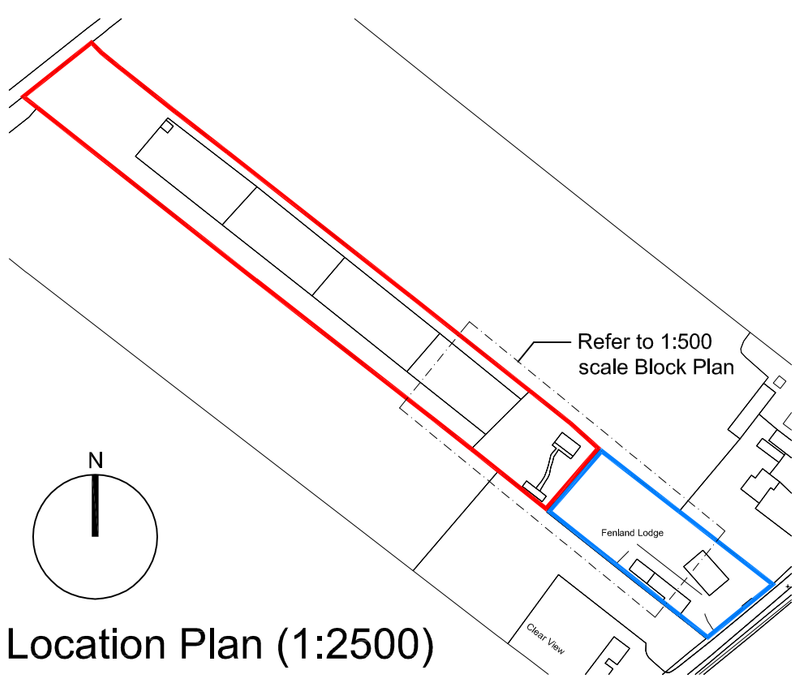

Location Plan (1:2500)

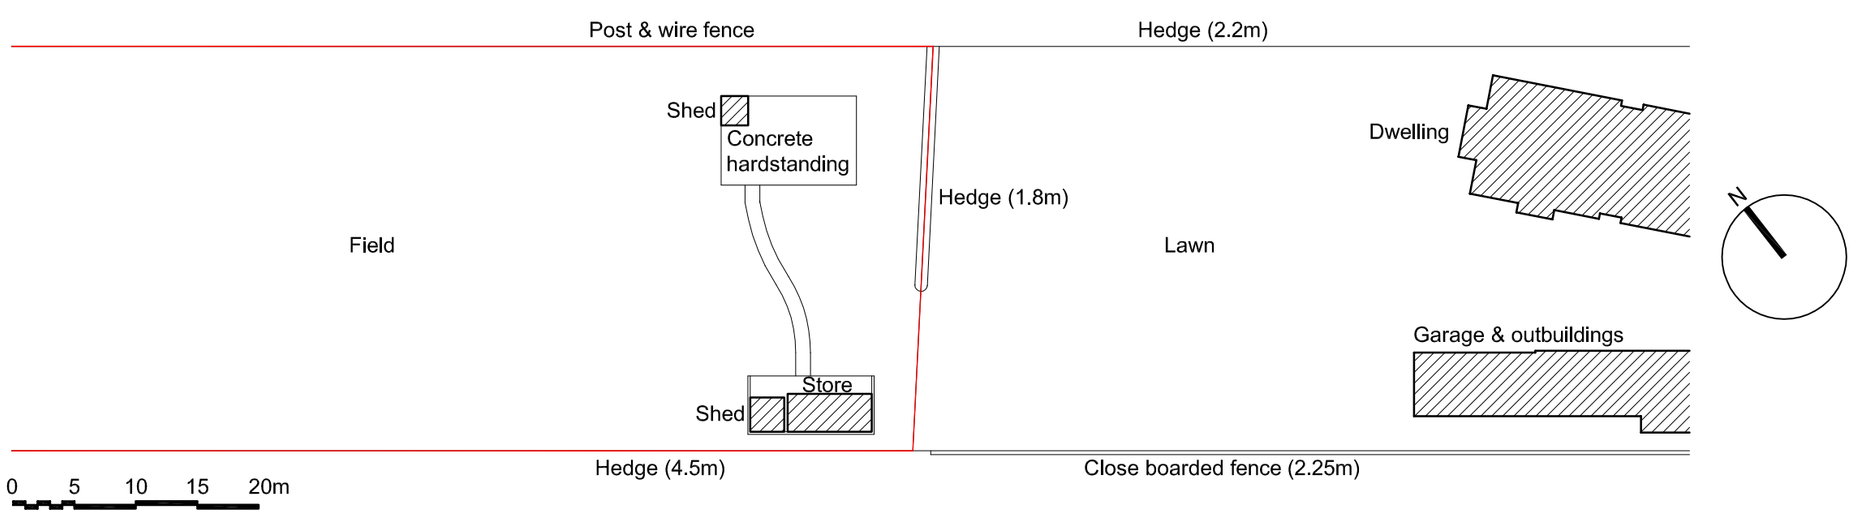

Existing Block Plan (1:500)

Revision:	Date:	Description:	Drwn:	Chkd:
P1	27.09.16	Planning Issue	AMW	AMW
D1	26.09.16	Draft Issue -	AMW	AMW

ANDREW M WRIGHT LTD
CHARTERED ARCHITECT

26 Joys Bank, Holbeach St Johns, Spalding, Lincs, PE12 8SD
Telephone: 01406 540573 Mobile: 07940 914778

Project:
Fenland Lodge
King John Bank
Walpole St Andrew

Drawing Title:
Plans & Elevations

Client:
Mr & Mrs Ali

Drawn:	Checked:	Date:	Scale:	Paper Size:
AMW	AMW	26.09.16	As shown	A2

Job No.:	Dwg No.:	Stage:	Revision:
091603	PD01	Planning	P1