
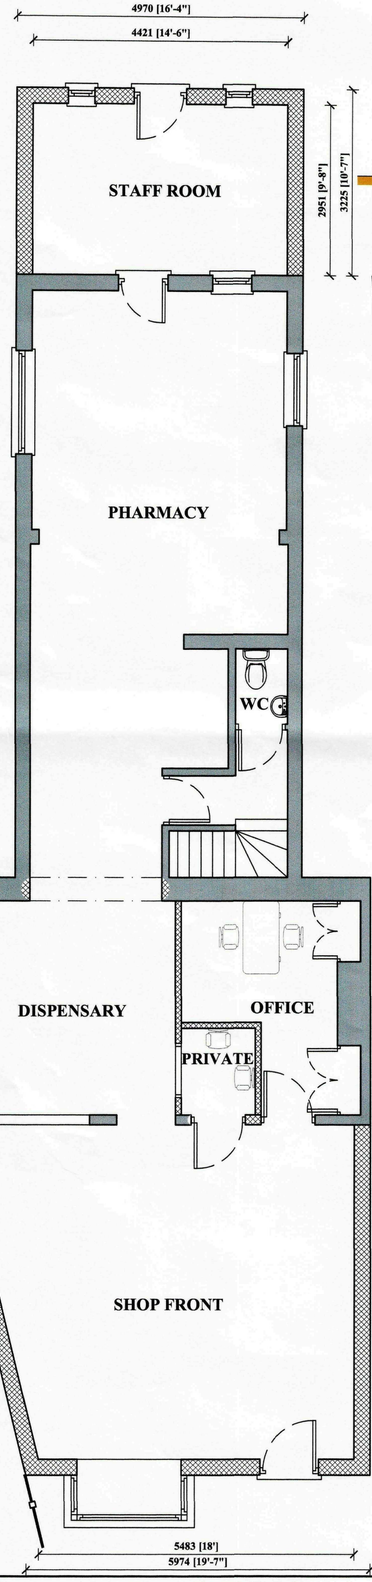


FLOOR PLAN
SCALE 1:50

0 1 2 3 4
METRES

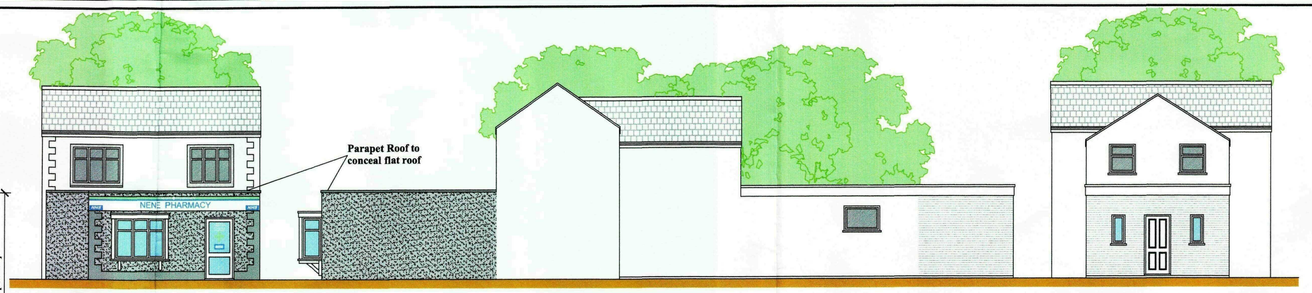


FRONT ELEVATION
SCALE 1:100

0 1 2 3 4
METRES

SIDE ELEVATION
SCALE 1:100


0 1 2 3 4
METRES

REAR ELEVATION
SCALE 1:100

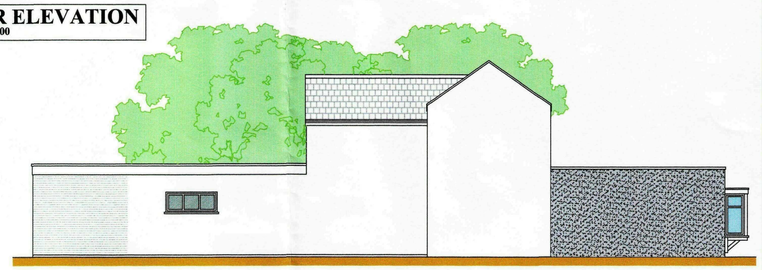


0 1 2 3 4
METRES

SIDE ELEVATION
SCALE 1:100

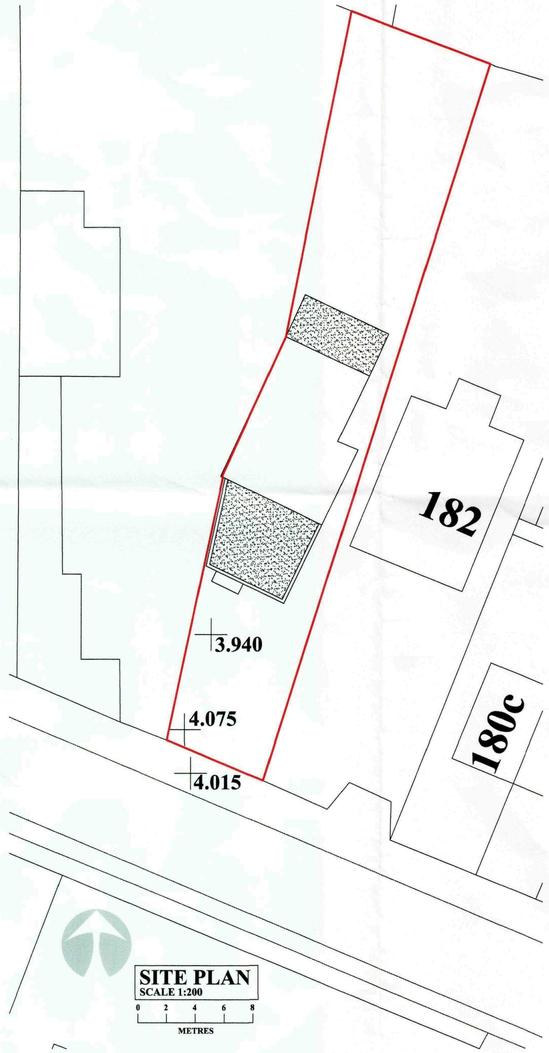

SITE PLAN
SCALE 1:200

0 2 4 6 8
METRES

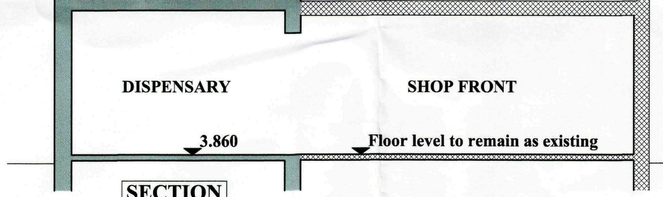


SECTION
SCALE 1:50

0 1 2 3 4
METRES



Logos and lettering to be adhesive decals applied to glazing

DOOR SIGNAGE
SCALE 1:20

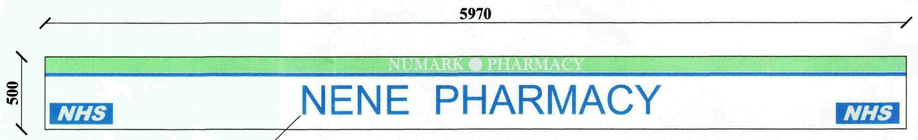

Blue text and logos on white perspex background screwed directly to flat roof fascia, fixings concealed with white plastic headcaps

MAIN SIGNAGE
SCALE 1:20

SHDC
Planning & Development
2 1 JAN 2011
Ref: 1013-10

AMENDED PLAN
Ref. A1

B JAN 2011 STAFF ROOM AMENDED, PARAPET ADDED
A NOV 2010 STAFF ROOM ADDED

REVISION:

Peter Humphrey Associates Ltd.
ARCHITECTURAL DESIGN AND BUILDING

PROJECT
PROPOSED ALTERATIONS/EXTENSION
NENE PHARMACY
184 BRIDGE ROAD
SUTTON BRIDGE

CLIENT
MR P DENWOOD

DATE AUG 2010 SCALE 1:50 1:100 JOB No. KL/10677/PL02B

DO NOT SCALE FROM THIS DRAWING
COPYRIGHT: THIS DRAWING MUST NOT BE ISSUED, LOANED OR COPIED WITHOUT THE CONSENT OF PETER HUMPHREY ASSOCIATES LTD.

Peter Humphrey Associates Ltd.
ARCHITECTURAL DESIGN AND BUILDING
TELEPHONE 01553 660902
FAX 01553 660887
E-MAIL:
info.kingslynn@peterhumphrey.co.uk
124 LONDON ROAD, KINGS LYNN, NORFOLK PE30 5ES