



FRONT ELEVATION
SCALE 1:100

0 1 2 3 4
METRES

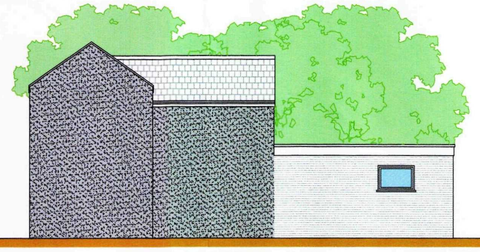


SIDE ELEVATION
SCALE 1:100

0 1 2 3 4
METRES

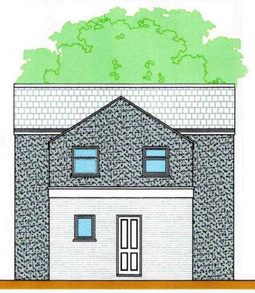


REAR ELEVATION
SCALE 1:100

0 1 2 3 4
METRES

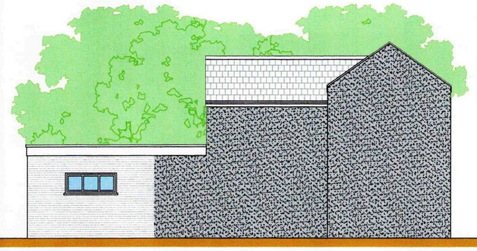

SIDE ELEVATION
SCALE 1:100


0 1 2 3 4
METRES

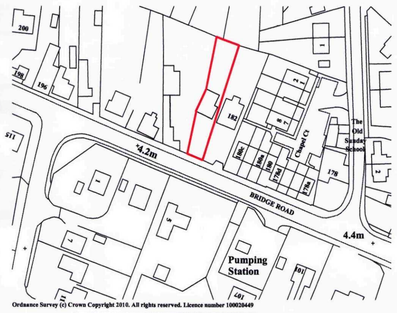

Ordnance Survey (c) Crown Copyright 2010. All rights reserved. Licence number 100020449


LOCATION PLAN
SCALE 1:1250


0 10 20 30
METRES

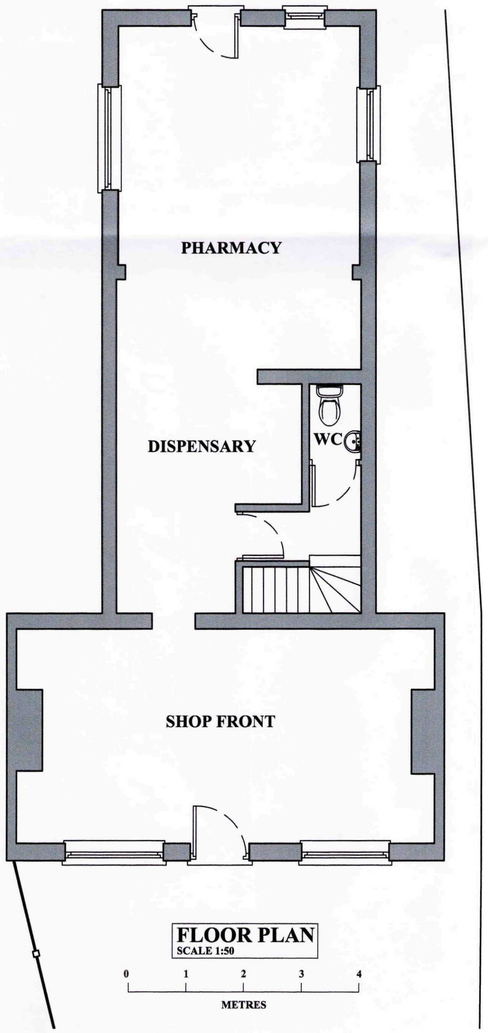

FLOOR PLAN
SCALE 1:50

0 1 2 3 4
METRES

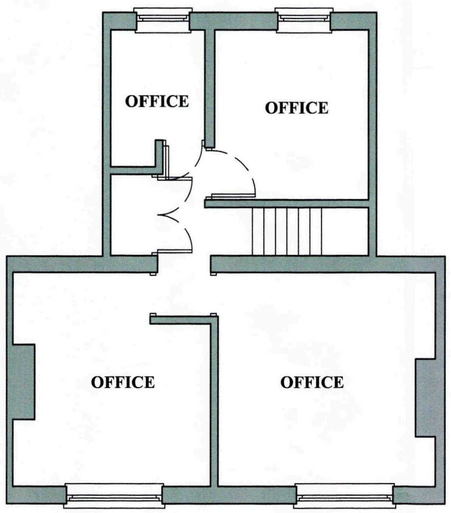

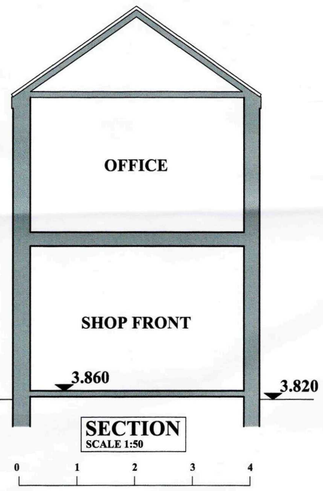

SECTION
SCALE 1:50

0 1 2 3 4
METRES

REVISION:

Peter Humphrey Associates Ltd.
ARCHITECTURAL DESIGN AND BUILDING


PROJECT
PROPOSED ALTERATIONS/EXTENSION
NENE PHARMACY
184 BRIDGE ROAD
SUTTON BRIDGE

CLIENT
MR P DENWOOD

DATE AUG 2010 SCALE 1:50 1:100 JOB No. KL/10677/PL01

DO NOT SCALE FROM THIS DRAWING
COPYRIGHT: THIS DRAWING MUST NOT BE ISSUED, LOANED OR COPIED WITHOUT THE CONSENT OF PETER HUMPHREY ASSOCIATES LTD.

Architectural
Peter Humphrey Associates Ltd.
ARCHITECTURAL DESIGN AND BUILDING
TELEPHONE 01553 660902
FAX 01553 660867
E-MAIL:
info.kingslynn@peterhumphrey.co.uk
124 LONDON ROAD, KINGS LYNN, NORFOLK
PE30 5ES
British Institute of Architectural Technologists

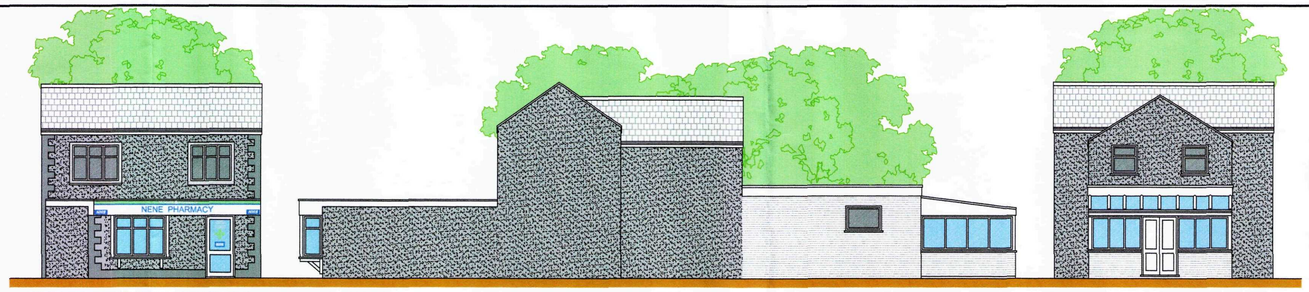


FRONT ELEVATION
SCALE 1:100

0 1 2 3 4
METRES

SIDE ELEVATION
SCALE 1:100


0 1 2 3 4
METRES


REAR ELEVATION
SCALE 1:100

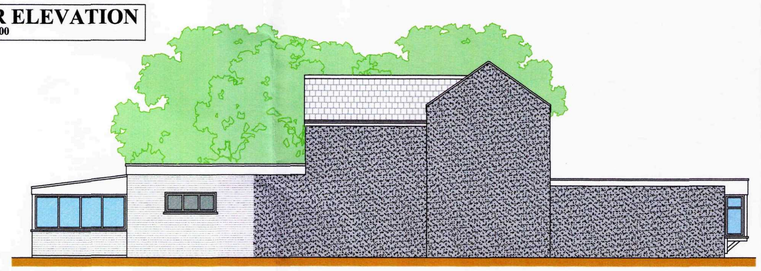

0 1 2 3 4
METRES


SIDE ELEVATION
SCALE 1:100

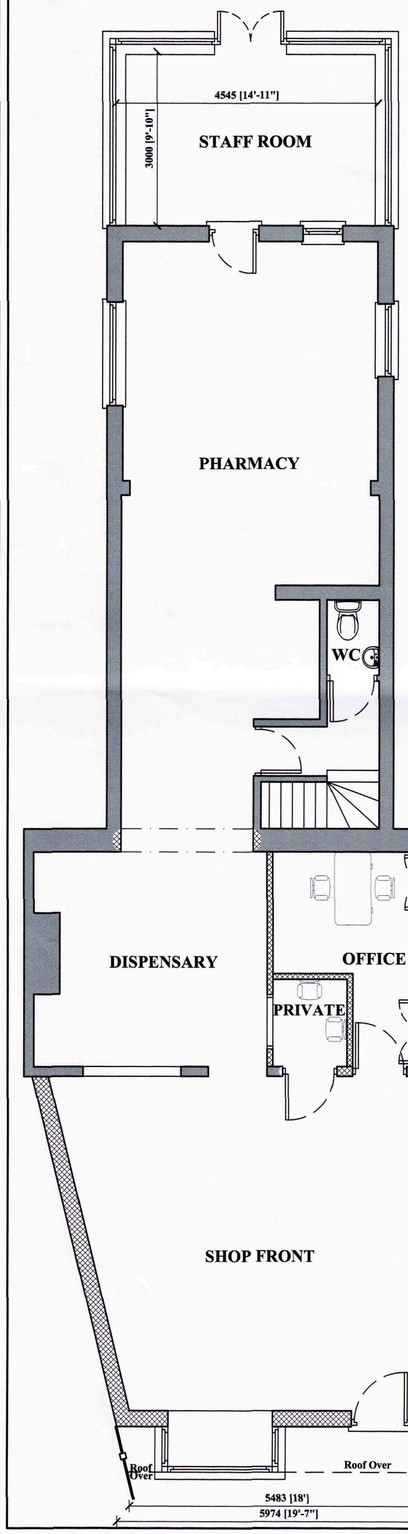

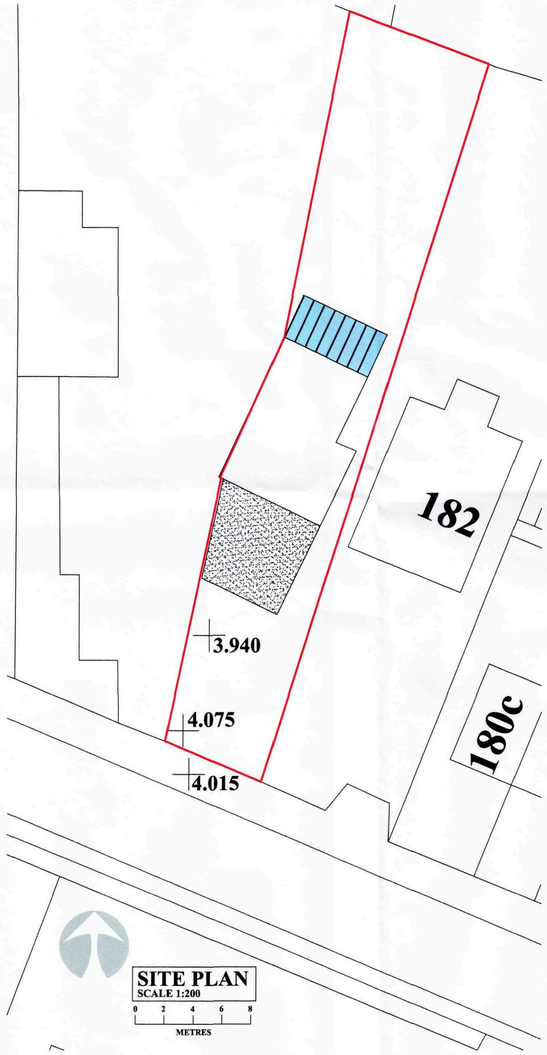

SITE PLAN
SCALE 1:200

0 2 4 6 8
METRES

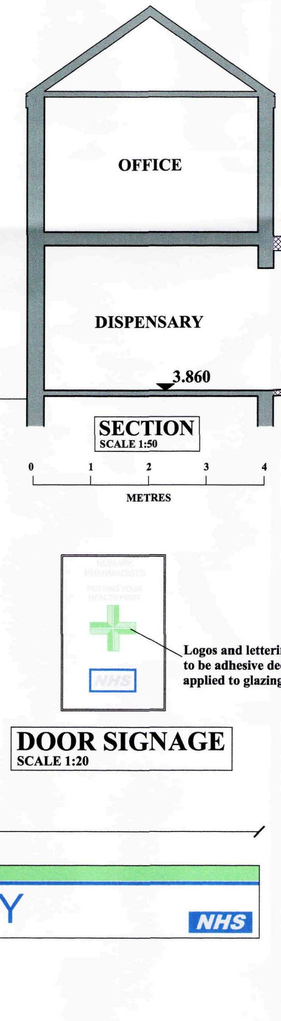


SECTION
SCALE 1:50

0 1 2 3 4
METRES


Logos and lettering to be adhesive decals applied to glazing

DOOR SIGNAGE
SCALE 1:20

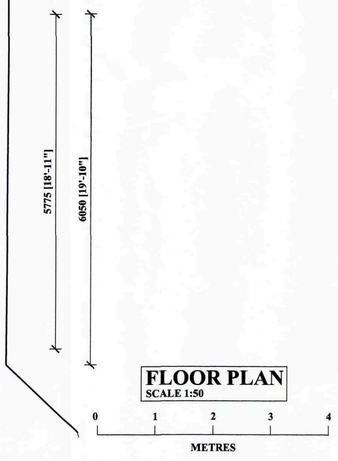

FLOOR PLAN
SCALE 1:50

0 1 2 3 4
METRES

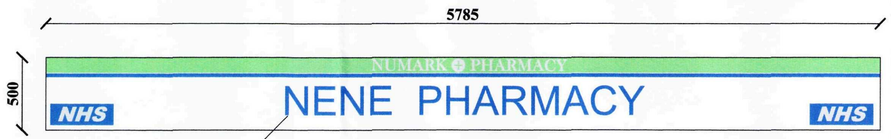

Blue text and logos on white perspex background screwed directly to flat roof fascia, fixings concealed with white plastic headcaps

MAIN SIGNAGE
SCALE 1:20

A NOV 2010 STAFF ROOM ADDED
REVISION:

Peter Humphrey Associates Ltd.
ARCHITECTURAL DESIGN AND BUILDING

PROJECT
PROPOSED ALTERATIONS/EXTENSION
NENE PHARMACY
184 BRIDGE ROAD
SUTTON BRIDGE

CLIENT
MR P DENWOOD

DATE AUG 2010 SCALE 1:50 1:100 JOB No. KL/10677/PL02A

DO NOT SCALE FROM THIS DRAWING
COPYRIGHT: THIS DRAWING MUST NOT BE ISSUED, LOANED OR COPIED WITHOUT THE CONSENT OF PETER HUMPHREY ASSOCIATES LTD.

Peter Humphrey Associates Ltd.
ARCHITECTURAL DESIGN AND BUILDING
TELEPHONE 01553 660902
FAX 01553 660867
E-MAIL:
info.kingslynn@peterhumphrey.co.uk
124 LONDON ROAD, KINGS LYNN, NORFOLK PE30 5ES