

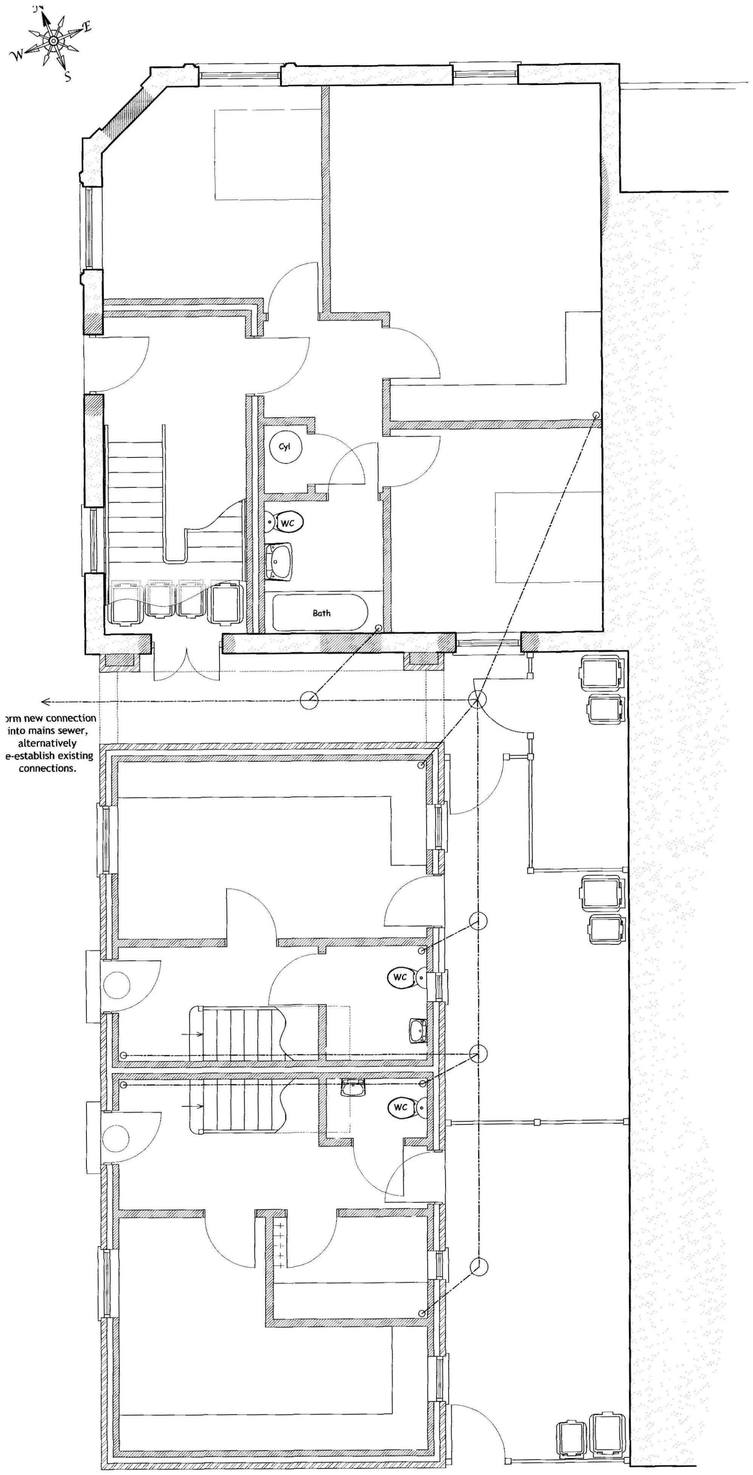


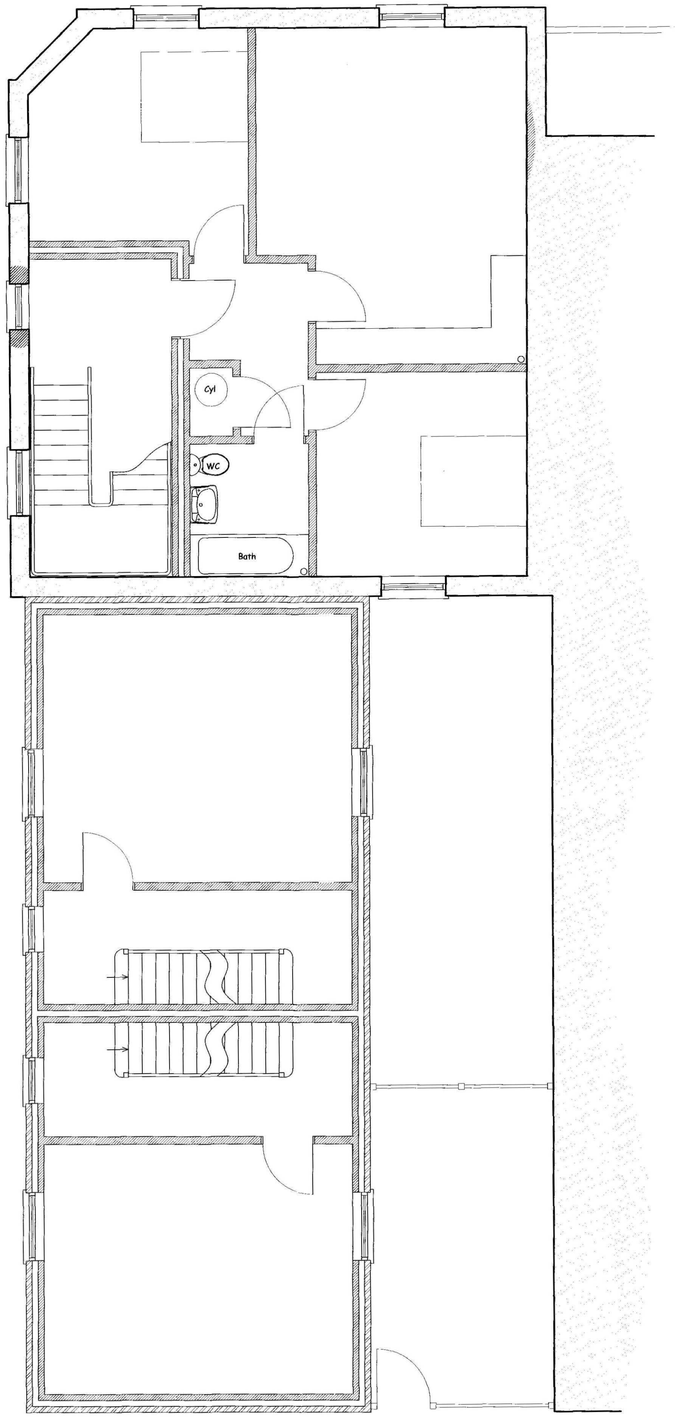

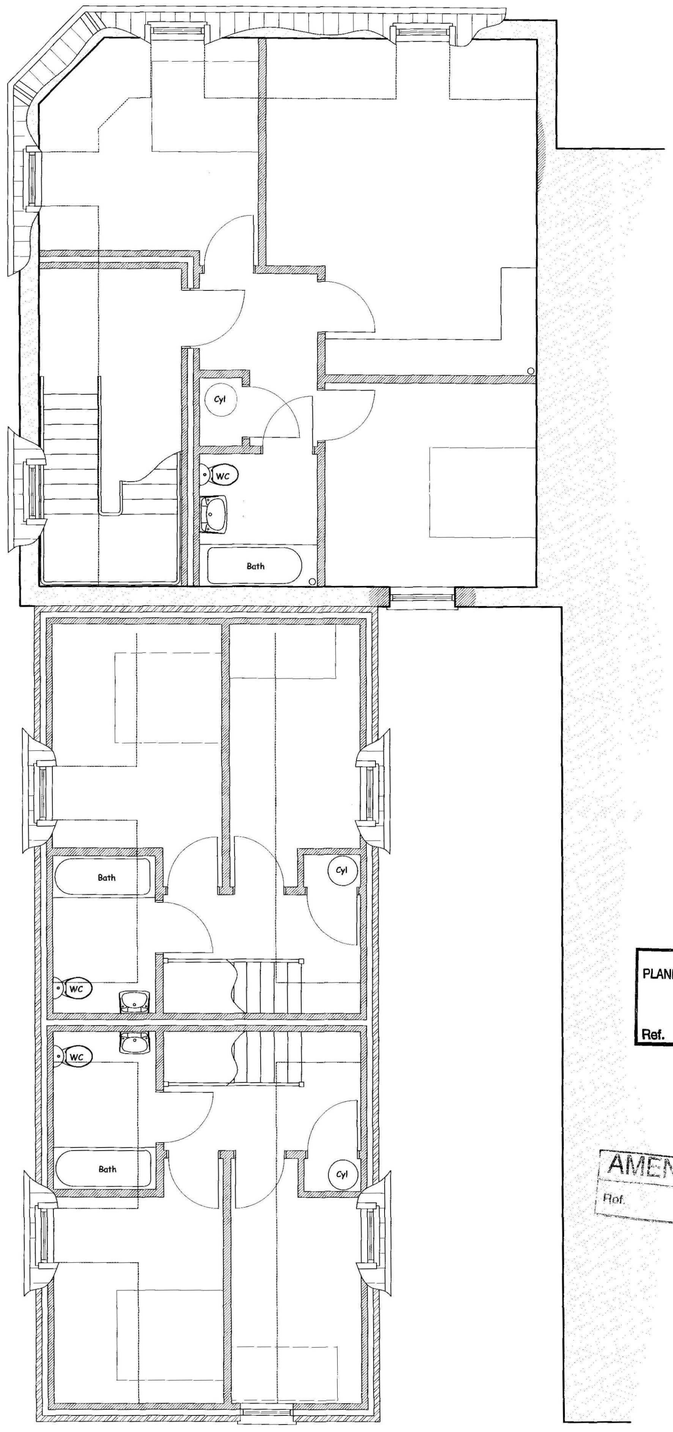

SHDC
PLANNING & DEVELOPMI
2 0 JAN 2012
Ref. 10/-11

AMENDED PL
Ref. 12

1:100 0m 1m 2m 3m 4m 5m 6m 7m 8m 9m 10m

1:50 0m 1m 2m 3m 4m 5m

NOTE: Ground levels are to remain unaltered and as existing

D. Minor alteration to landing window.	DCRW	20.01.12
C Alterations to Second Floor fenestration	DCRW	21.12.11
B Scheme Revised to show dormer windows	DCRW	13.12.11.
A. Apartment floor plan revised.	DCRW	07.12.11

RICHARD C.F. WAITE ARCHITECT
34 • Bridge • Street • Kings Lynn • Norfolk • Tel: (01553) 772656

Proposed development to 8A and adjacent site, High Street Sutton Bridge.
Proposed Plans
for Mr M Crass

This drawing is subject to amplification from further construction information. Any discrepancy found on drawing to be notified to Architect immediately. All foundations to be modified to suit ground conditions & structural requirements after site investigation by others. No dimensions or sizes to be scaled from this drawing. All sizes or dimensions to be checked before construction. This drawing is copyright & must not be

Paper Size: A1

Drawn: DCRW

2/474/2D

PRELIMINARY