

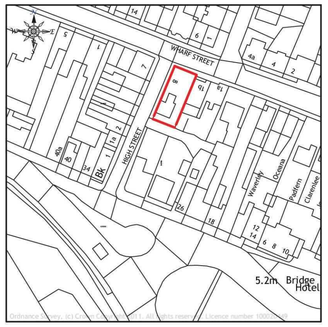



Location Plan (1:1250)

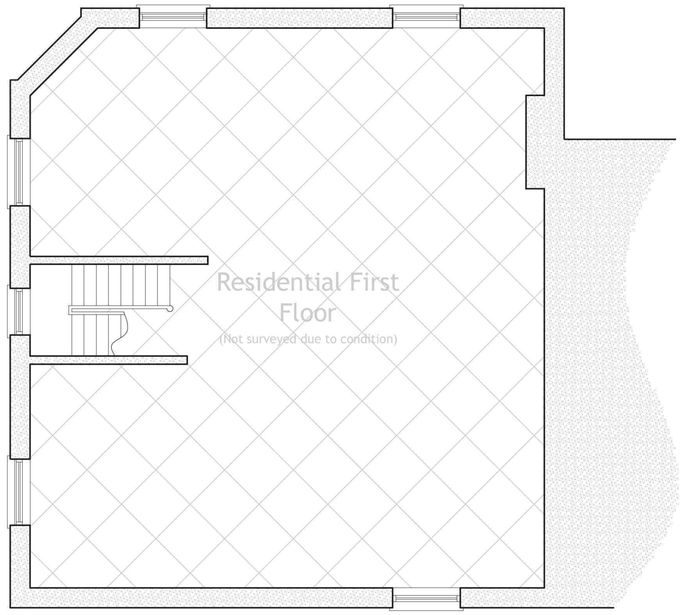


First Floor (1:50)

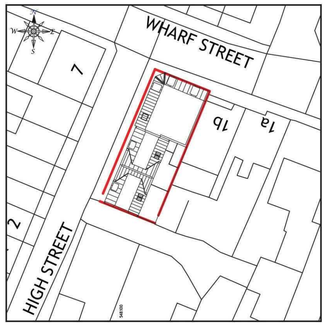


Site Plan (1:500)

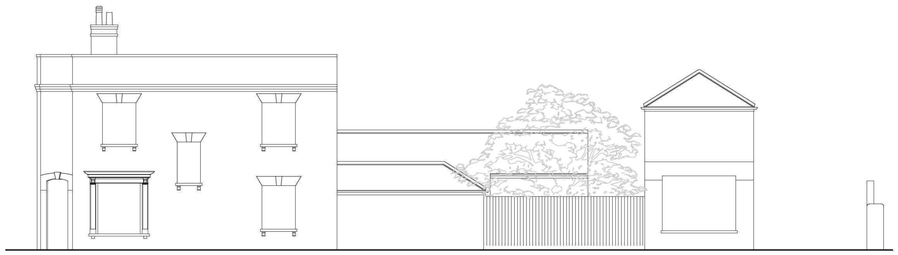


West Elevation (1:100)

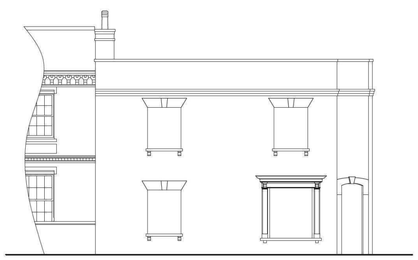


North Elevation (1:100)

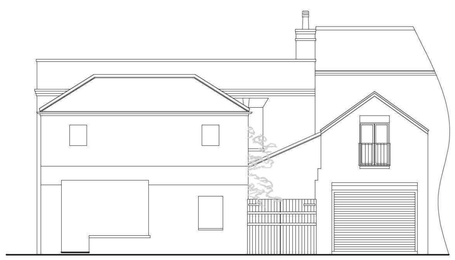

South Elevation (1:100)

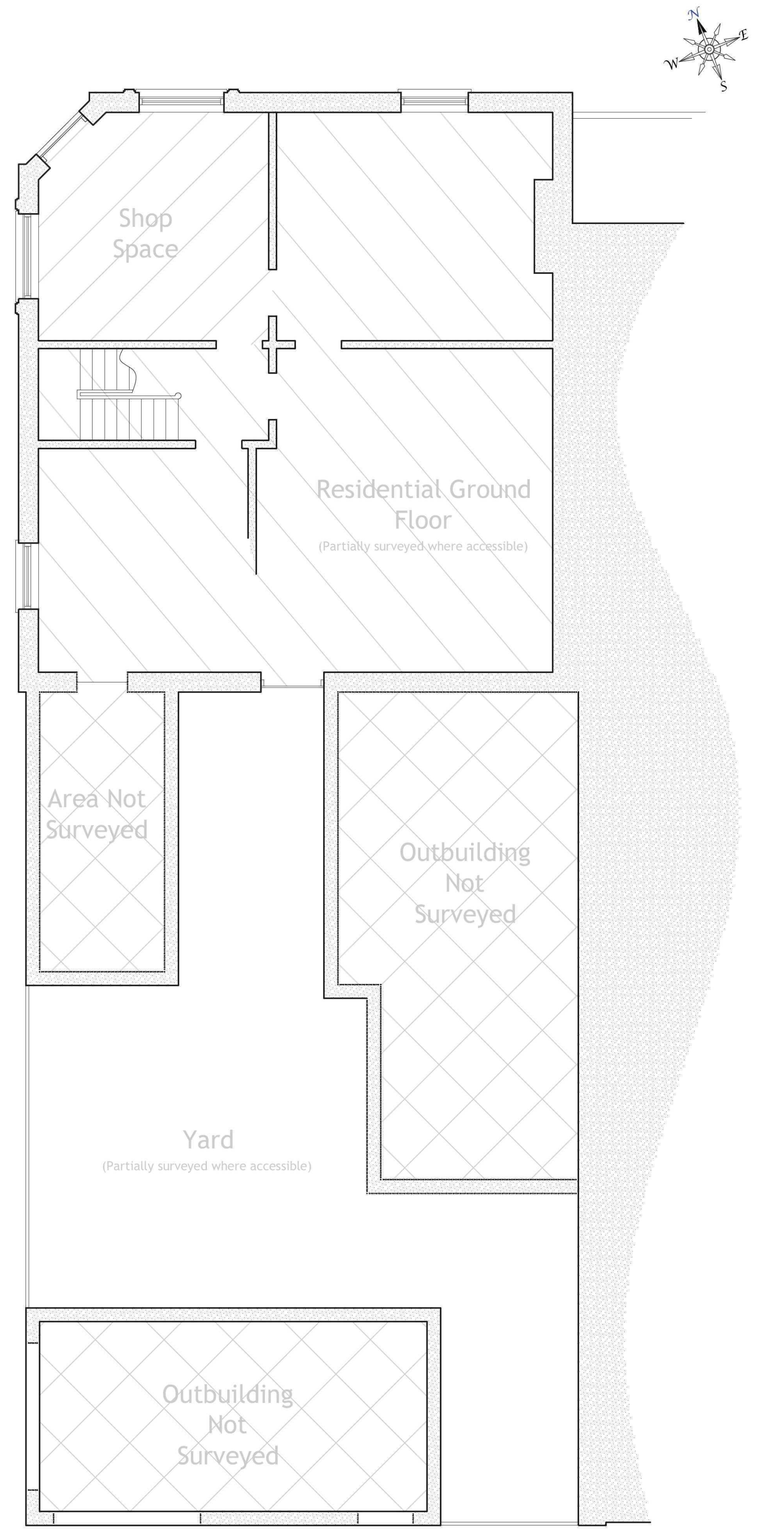

Ground Floor (1:50)

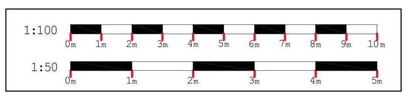

NOTE: Drawing subject to formal survey and further aplifcation

PRELIMINARY DRAWING

RICHARD C.F. WAITE ARCHITECT
34 • Bridge • Street • Kings Lynn • Norfolk • Tel: (01553) 772656

Proposed development to 8A and adjacent site, High Street Sutton Bridge.
Existing Plans & Elevations
for Mr M Crass

This drawing is subject to amplification from further construction information. Any discrepancy found on drawing to be notified to Architect immediately. All foundations to be modified to suit ground conditions & structural requirements after site investigation by others. No dimensions or sizes to be scaled from this drawing. All sizes or dimensions to be checked before construction. This drawing is copyright & must not be copied without consent.

Paper Size: A1
Drawn: DCRW
Date: 13.12.11

2/474/1