


Rear Elevation (S)
Scale: 1:100

0 1 2 3 4
metres




Front Elevation (N)
Scale: 1:100

0 1 2 3 4
metres

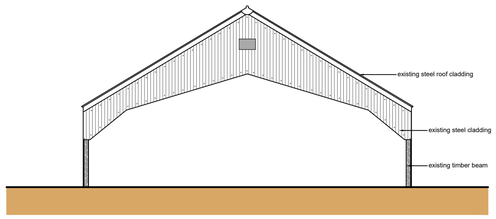


Side Elevation (W)
Scale: 1:100

0 1 2 3 4
metres

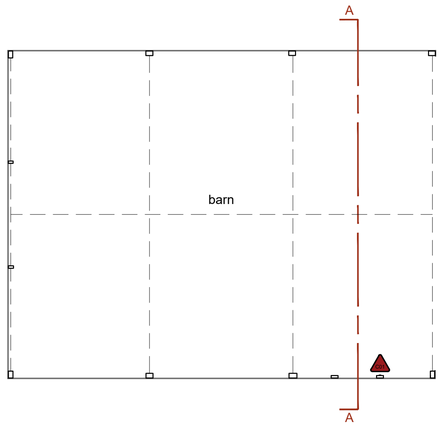


Ground Floor Plan
Scale: 1:100

0 1 2 3 4
metres

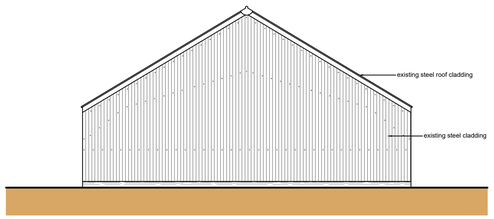


Side Elevation (E)
Scale: 1:100

0 1 2 3 4
metres

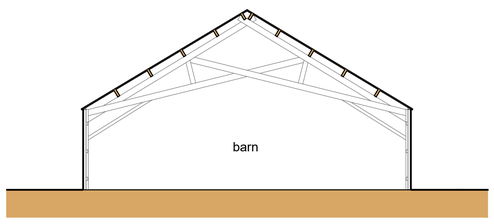


Section A-A
Scale: 1:100

0 1 2 3 4
metres

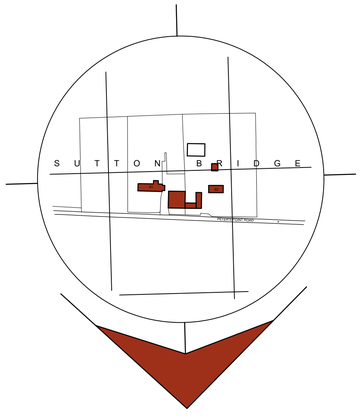

Location Plan
Scale: 1:2500

0 25 50 75 100
metres

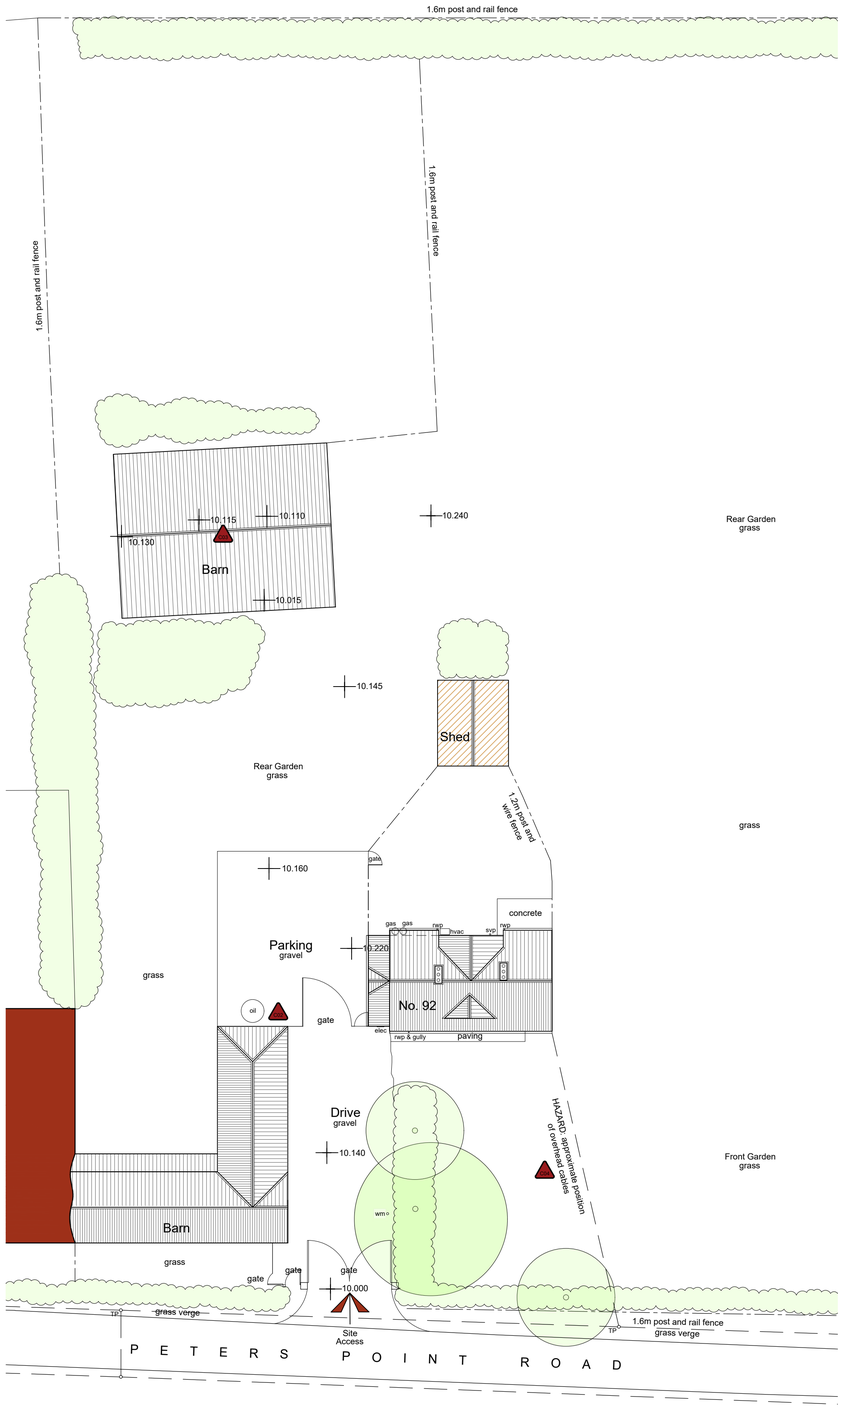

Site Plan
Scale: 1:200

0 2 4 6 8
metres

General Notes

1. All dimensions are shown in 'mm' unless otherwise stated.
2. The contractor, sub-contractors and suppliers must verify all dimensions on site prior to the commencement of any work.
3. This drawing is to be read in conjunction with all relevant engineers and specialist sub-contractors drawings and specifications.
4. Any discrepancies are to be brought to the designers attention.

CONSTRUCTION DESIGN & MANAGEMENT REGULATIONS 2015

The following information must be read in conjunction with the project Risk register. This drawing highlights significant design related Health & Safety Risks present during Construction phase, and Residual Risks which remain post completion. Other Health & Safety Risks associated with Construction Activities may be present, and must be identified by the Principal Contractor prior to works commencing. Design Risks relating to specialist design items must be identified by the relevant specialist designers/ consultants ad issued to the Principal Designer.

SITE PLAN KEY

- Indicates surveyed buildings
- Indicates un-surveyed buildings taken from OS map
- Indicates approximate position of un-surveyed buildings on site
- Indicates site access
- Indicates approximate position of un-surveyed trees and hedges

C01	Electrics



C02	Oil Tank



C03	Potential Asbestos



C04	Overhead Cables

Status

AS EXISTING

SWANN EDWARDS ARCHITECTURE

Swann Edwards Architecture Limited, Swann Edwards Architecture, Black Barn, Fen Road, Guyhirn, Wisbech, Cambs. PE13 4AA
t 01945 450694 e info@swannedwards.co.uk w www.swannedwards.co.uk

Job Title
Proposed Barn Conversion
92 Peters Point Road
Sutton Bridge, PE12 9UX
For: Ms A Farley

Drawing Title
Survey Drawing

Date	March 2021
Drawn by	GT
Checked by	RS
Job No.	SE-1589
Sheet Size	A1
Dwg No.	100
Revision	

Swann Edwards Architecture Limited ©