



SIDE ELEVATION

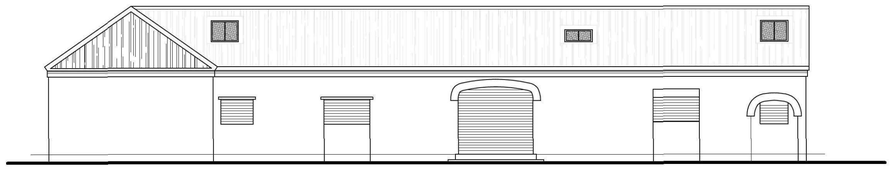


REAR ELEVATION

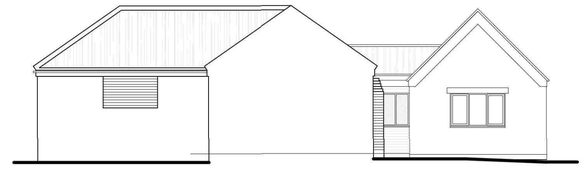


SIDE ELEVATION



FRONT ELEVATION

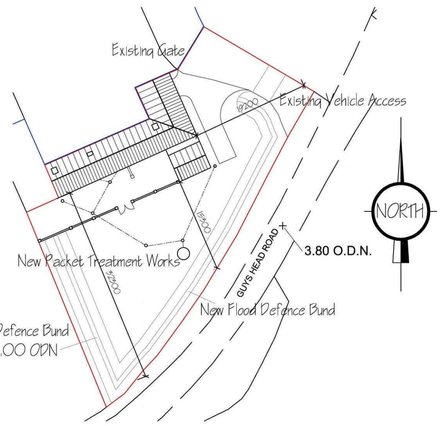

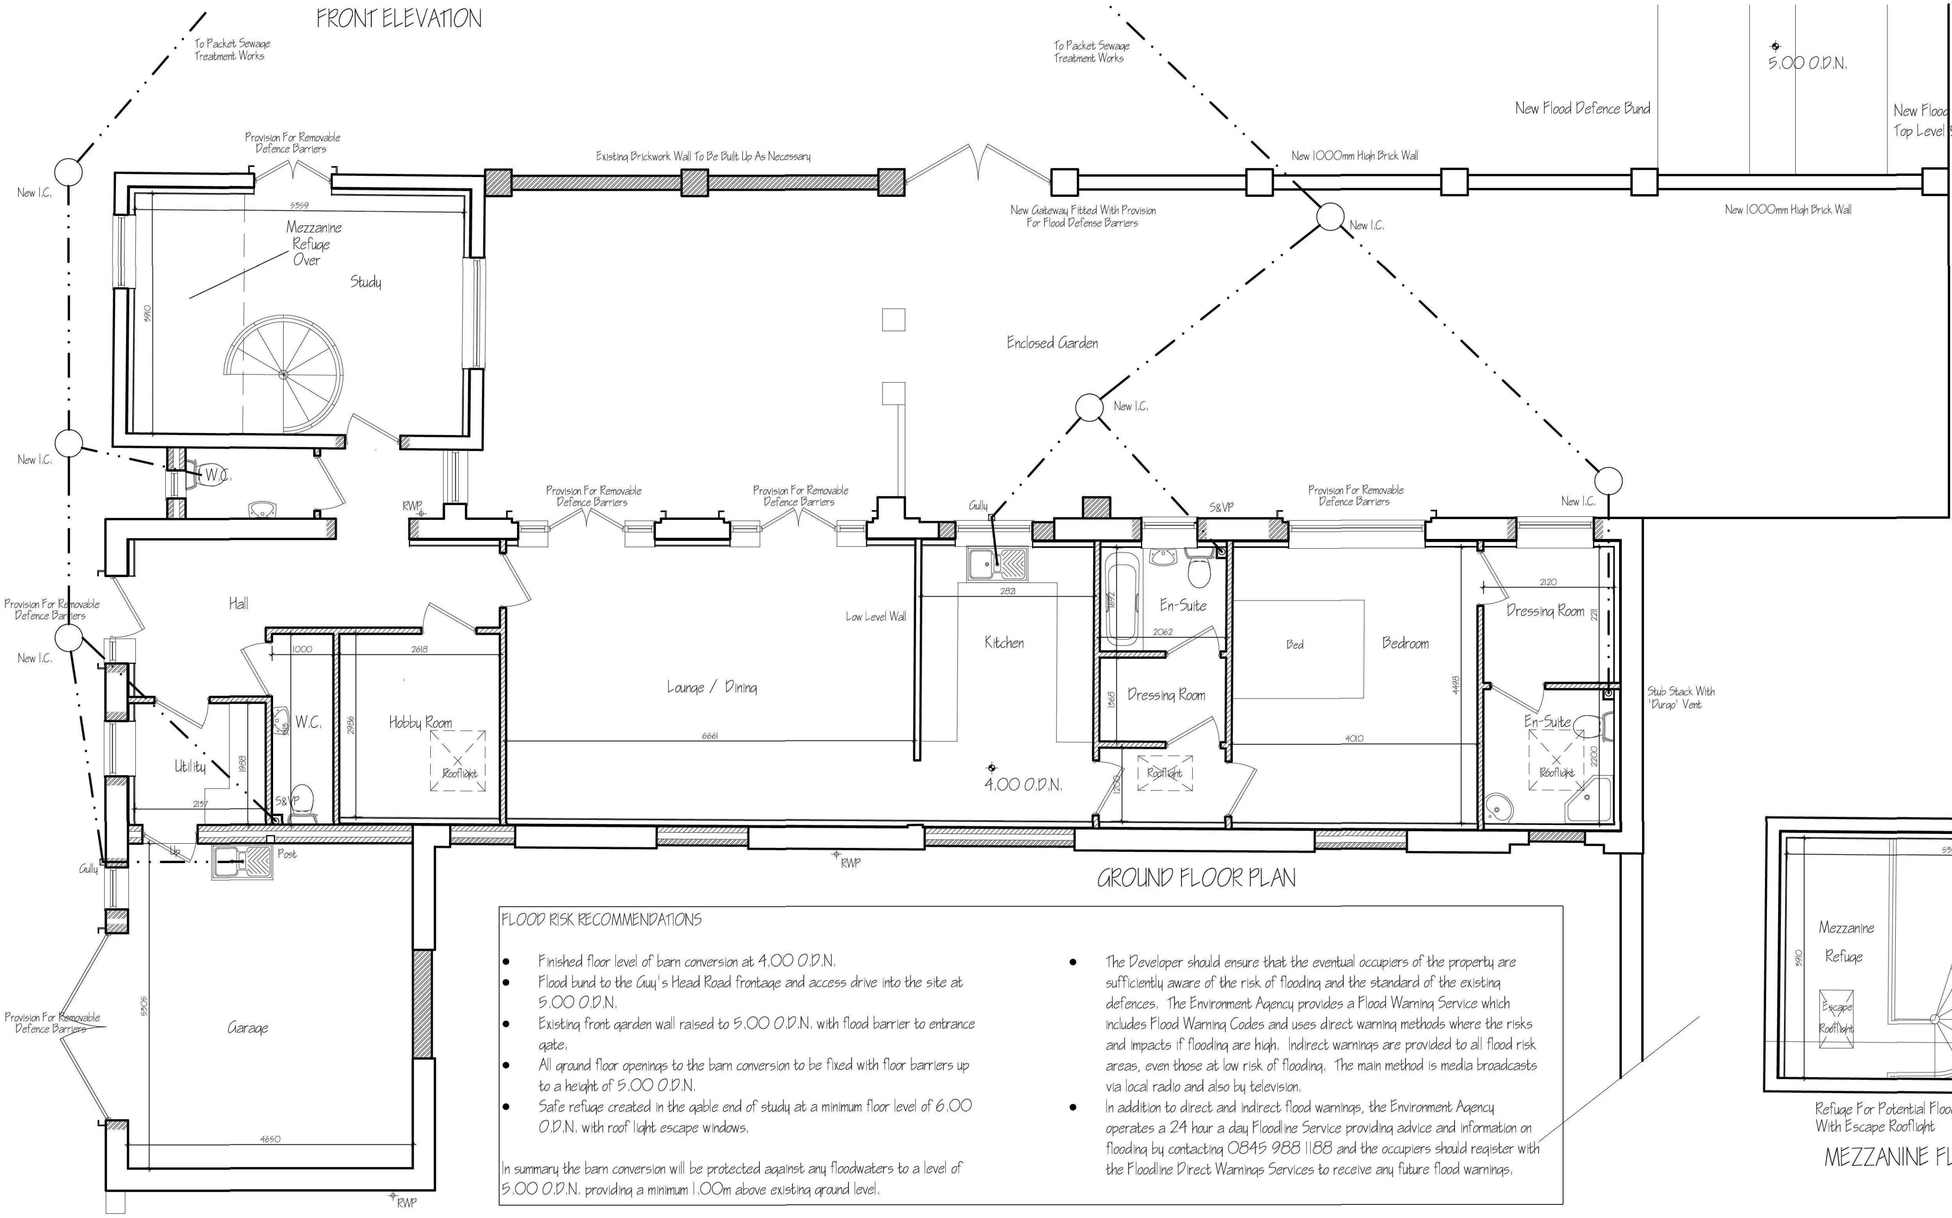


GROUND FLOOR PLAN

FLOOD RISK RECOMMENDATIONS

- Finished floor level of barn conversion at 4.00 O.D.N.
- Flood bund to the Guy's Head Road frontage and access drive into the site at 5.00 O.D.N.
- Existing front garden wall raised to 5.00 O.D.N. with flood barrier to entrance gate.
- All ground floor openings to the barn conversion to be fixed with floor barriers up to a height of 5.00 O.D.N.
- Safe refuge created in the gable end of study at a minimum floor level of 6.00 O.D.N. with roof light escape windows.

In summary the barn conversion will be protected against any floodwaters to a level of 5.00 O.D.N. providing a minimum 1.00m above existing ground level.

- The Developer should ensure that the eventual occupiers of the property are sufficiently aware of the risk of flooding and the standard of the existing defences. The Environment Agency provides a Flood Warning Service which includes Flood Warning Codes and uses direct warning methods where the risks and impacts if flooding are high. Indirect warnings are provided to all flood risk areas, even those at low risk of flooding. The main method is media broadcasts via local radio and also by television.
- In addition to direct and indirect flood warnings, the Environment Agency operates a 24 hour a day Floodline Service providing advice and information on flooding by contacting 0845 988 1188 and the occupiers should register with the Floodline Direct Warnings Services to receive any future flood warnings.

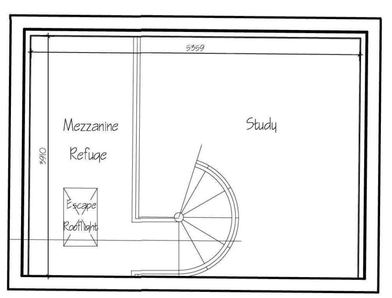

Refuge For Potential Flooding With Escape Rooflight

MEZZANINE FLOOR PLAN

ref.	revision	date
F	FLOOD RISK RECOMMENDATIONS	FEB 2015
E	FLOOD PREVENTION MEASURES	JAN 2015
D	WINDOW DEPTH REDUCTION - PLANNING	JAN 2014
C	OPENING ALTERATIONS - PLANNING	JAN 2014
B	CLIENT AMENDMENTS	DEC 2014
A	CLIENT AMENDMENTS	DEC 2014

G. R. MERCHANT LTD.
I.ENG AMICE FIWO

ARCHITECTURAL, STRUCTURAL AND LAND DRAINAGE CONSULTANTS

4 Wrights Mews
12A Park Road, Holbeach,
Spalding, Lincs. PE12 7EE
Tel: 01406 490800
Fax: 01406 425744
E-Mail: gr.merchant@btconnect.com

Project
BARN CONVERSION
CURLEW COURT, GUYS HEAD ROAD
SUTTON BRIDGE
SPALDING, LINCS. PE12 9QQ

Client
MR & MRS P CLERY

Drawing
FLOOR PLANS - PROPOSED
ELEVATIONS - PROPOSED
SITE PLAN

Job Ref.	Drawing No.
2728-14	02F
Date	**Drawn**
NOV 2014	SLB

Scales
1:50, 1:100 (Unless Otherwise Stated)

DO NOT SCALE FROM THIS DRAWING

This drawing is copyright and may not be altered, traced, photographed or used for any other purpose other than that for which it is issued. The General Contractor is to check all dimensions on site and report any discrepancies to the Architect. All details shown on this drawing including foundations are based upon typical site conditions related to the area. No responsibility can be accepted for abnormal conditions which may be discovered during construction unless reported to the Architect so that design amendments may be considered. Site soil surveys are recommended in respect of foundations to establish specific site conditions before foundation work is undertaken. This drawing is limited in the amount of information contained and does not purport to contain a full specification of the works. It is solely for the purpose of obtaining Planning / Building Regulation approval. This drawing must not be used as a contract document alone. The works will not be supervised or inspected on site by G.R. Merchant or any representative thereof. It is the client or their appointed agents responsibility to control workmanship, substitution of materials, adherence to specification, variations to contract etc. All materials to be new unless otherwise stated and all components and materials etc. to be used fitted and installed etc. in strict accordance with manufacturers instruction and relevant code of practice. Materials shall conform to appropriate British standard specification or BBA certificate or European code equivalent. The Employer / Client shall ensure that the selected contractor is conversant with and adopts all measures necessary to achieve compliance with Health and Safety legislation for Building sites and Work places. The Employer / Client is advised that should the works need to comply with the Construction Design and Management Regulations an independant Planning Supervisor will be required. The works shall comprise of all that is shown on the drawing and details. Work that may not specifically be shown but may be reasonably inferred as necessary to carry out the works shall be deemed to be included. It is the plot / land owners responsibility to be aware of the Party Wall etc. Act 1996: when building in close proximity to adjoining neighbors boundaries.