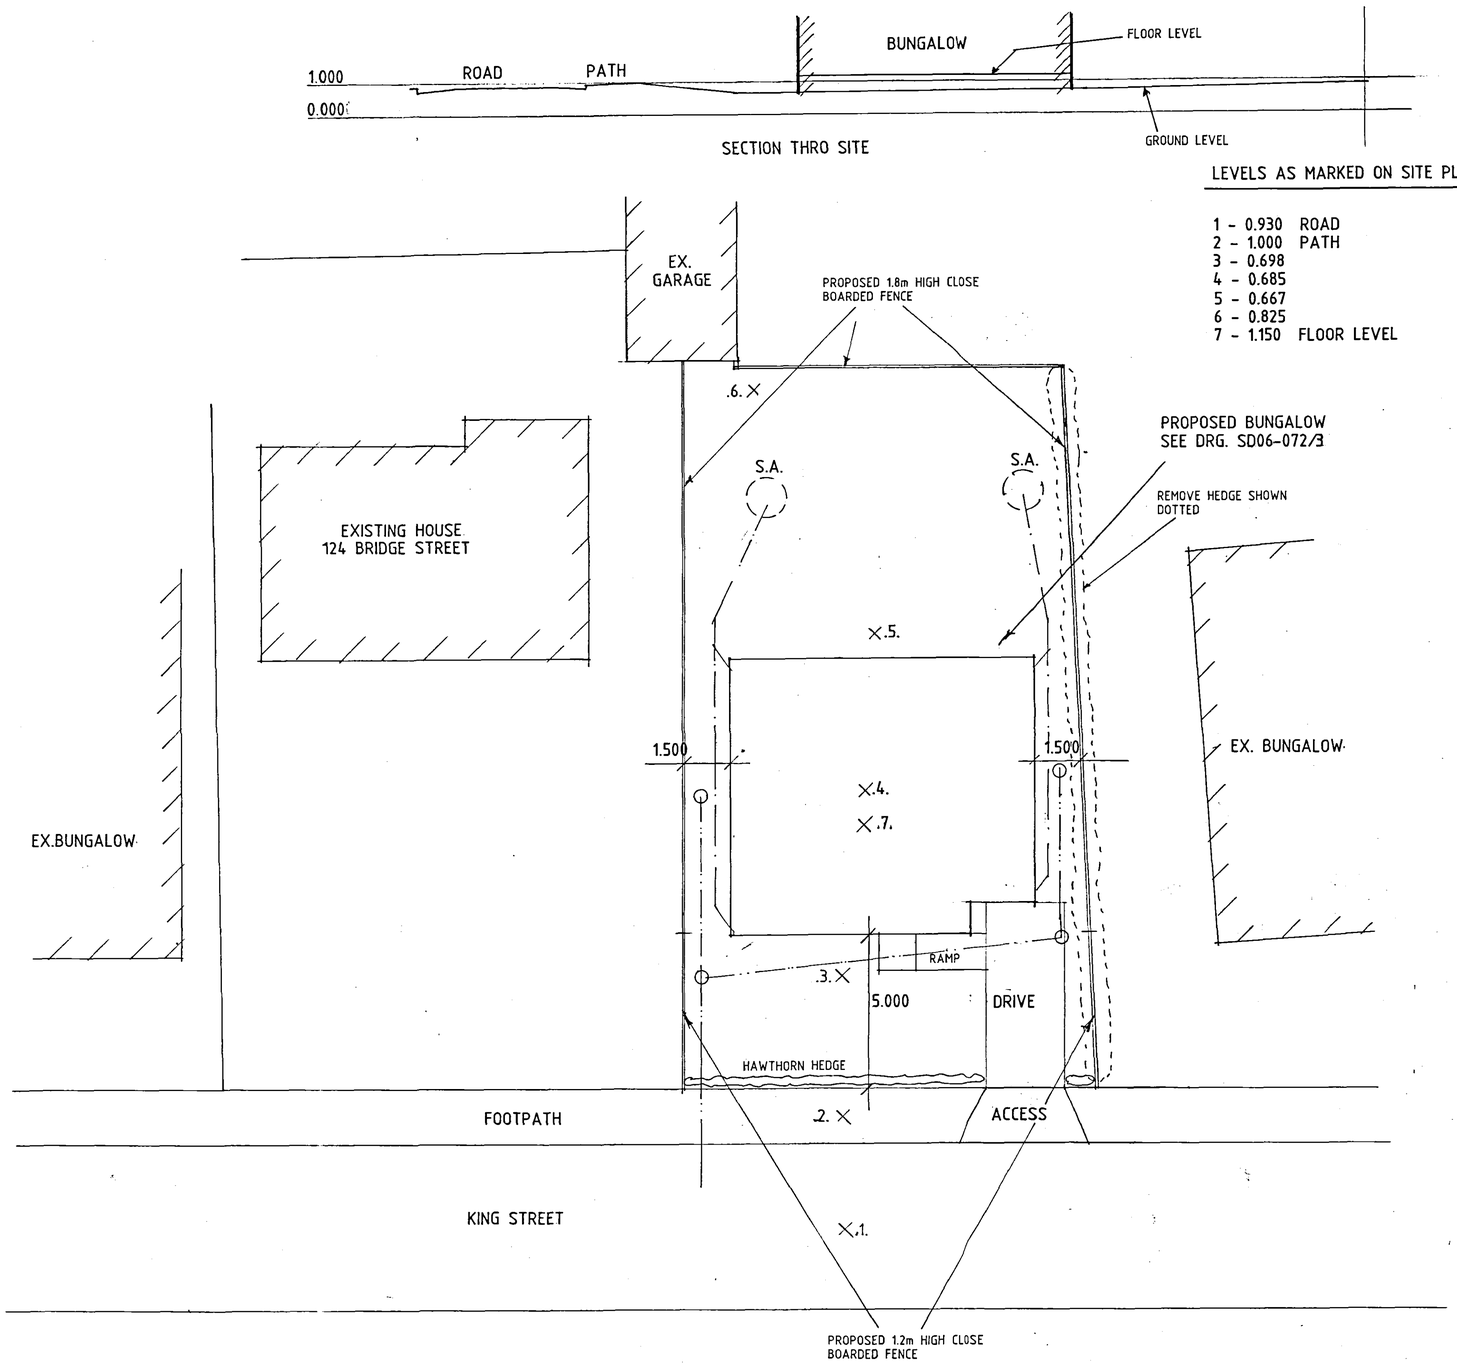


SITE PLAN

THIS DRG. TO BE READIN CONJUNCTION WITH SD06-072/3

LEVELS AS MARKED ON SITE PLAN

1 - 0.930 ROAD
2 - 1.000 PATH
3 - 0.698
4 - 0.685
5 - 0.667
6 - 0.825
7 - 1.150 FLOOR LEVEL

General Notes

Do not scale from this drawing.

This drawing is copyright and may not be altered, traced, copied, photographed or used for any purpose other than that for which it is issued without written permission from Messrs Status Design.

The General Contractor is to check all dimensions on site and report discrepancies to the Architect.

All details shown on this drawing are based upon typical site conditions related to the area. No responsibility can be accepted for abnormal conditions unless reported to the Architects so that design amendments may be considered. Site and surveys are recommended in respect of foundations to establish specific site conditions before foundation work is undertaken.

Please note this drawing is not a conveyance drawing.

Proposed on-site soakaways to be maintained by the owner for the life duration of the property.

This drawing is limited in the amount of information contained and does not purport to contain a full specification of the works. It is solely for the purpose of obtaining Planning and Building Regulations approvals. This drawing must not be used as a contract document alone. The works will not be supervised or inspected by Status Design unless specifically contracted to do so. It is the client or thier agent's responsibility to control workmanship, substitution of materials, adherence to specification, variation to contract, etc.

All materials to be new unless stated otherwise and all components and materials, etc. to be used, fitted and installed, etc. in strict accordance with manufacturers' instructions and relevant Code of Practice. Materials should conform to appropriate British Standard specification or BBA Certificate or European Code equivalent.

The Employer/Client shall ensure that the selected contractor is conversant with and adopts all measures necessary to achieve compliance with Health and Safety Legislation for Building Sites and Work Places. The Employer/Client is advised that should the works need to comply with the Construction Design and Management Regulations 1994 (CDM) and Health and Safety at Work, etc., Act 1974 (HSW Act) an independent Planning Supervisor will be required, whom should be supplied with a set of all relevant drawings, etc.

The works shall comprise of all that shown on the drawings and information, etc. Works that may not specifically be shown but may be reasonably inferred as necessary to carry out the works shall be deemed to be included.

These notes relate to this drawing and all associated drawings.

WC Ventilation
Provide proprietary mechanical extract ventilation unit capable of extracting 15 l/sec. System to offer intermittent operation.

Dwelling.
Refer to drawing no. SD06-072/3.

External Materials
Red Facing Bricks
Grey concrete interlocking roof tiles.

Access
Minimum width of access to be 2.5m and to be constructed all to Lincolnshire County Council requirements.

Drive
TO BE BLOCK PAVED OR SIMILAR APPROVED

Landscaping/Screening
Provide hawthorn hedge to site frontage as shown. Provide boundary fencing as shown.

Foul Drainage
Connect to foul sewer in King Street all in accordance with Anglian Water requirements.

SHDC
PLANNING & DEVELOPMENT
- 2 AUG 2007
Ref. 1055/07

D - LEVELS ADDED - 24.7.07
C - B.R. ALTS - 25.4.07
B - B.R. ALTS - 26.3.07
A - DESIGN ALTS- 8.1.07

DETERMINED PLAN

Status Design
CONSULTANTS IN ARCHITECTURE & PLANNING

PROPOSED BUNGALOW AT KING STREET, SUTTON BRIDGE ADJ. 124 BRIDGE ROAD FOR

MR & MRS. J. RIX.

SITE PLAN

1:100	SD06-072/1
NOV-06	B.GILHAM

2 Edinburgh Walk, Holbeach,
Spalding, Lincs. PE12 7AP.
Tel: 01406 424343 Fax: 01406 490702