

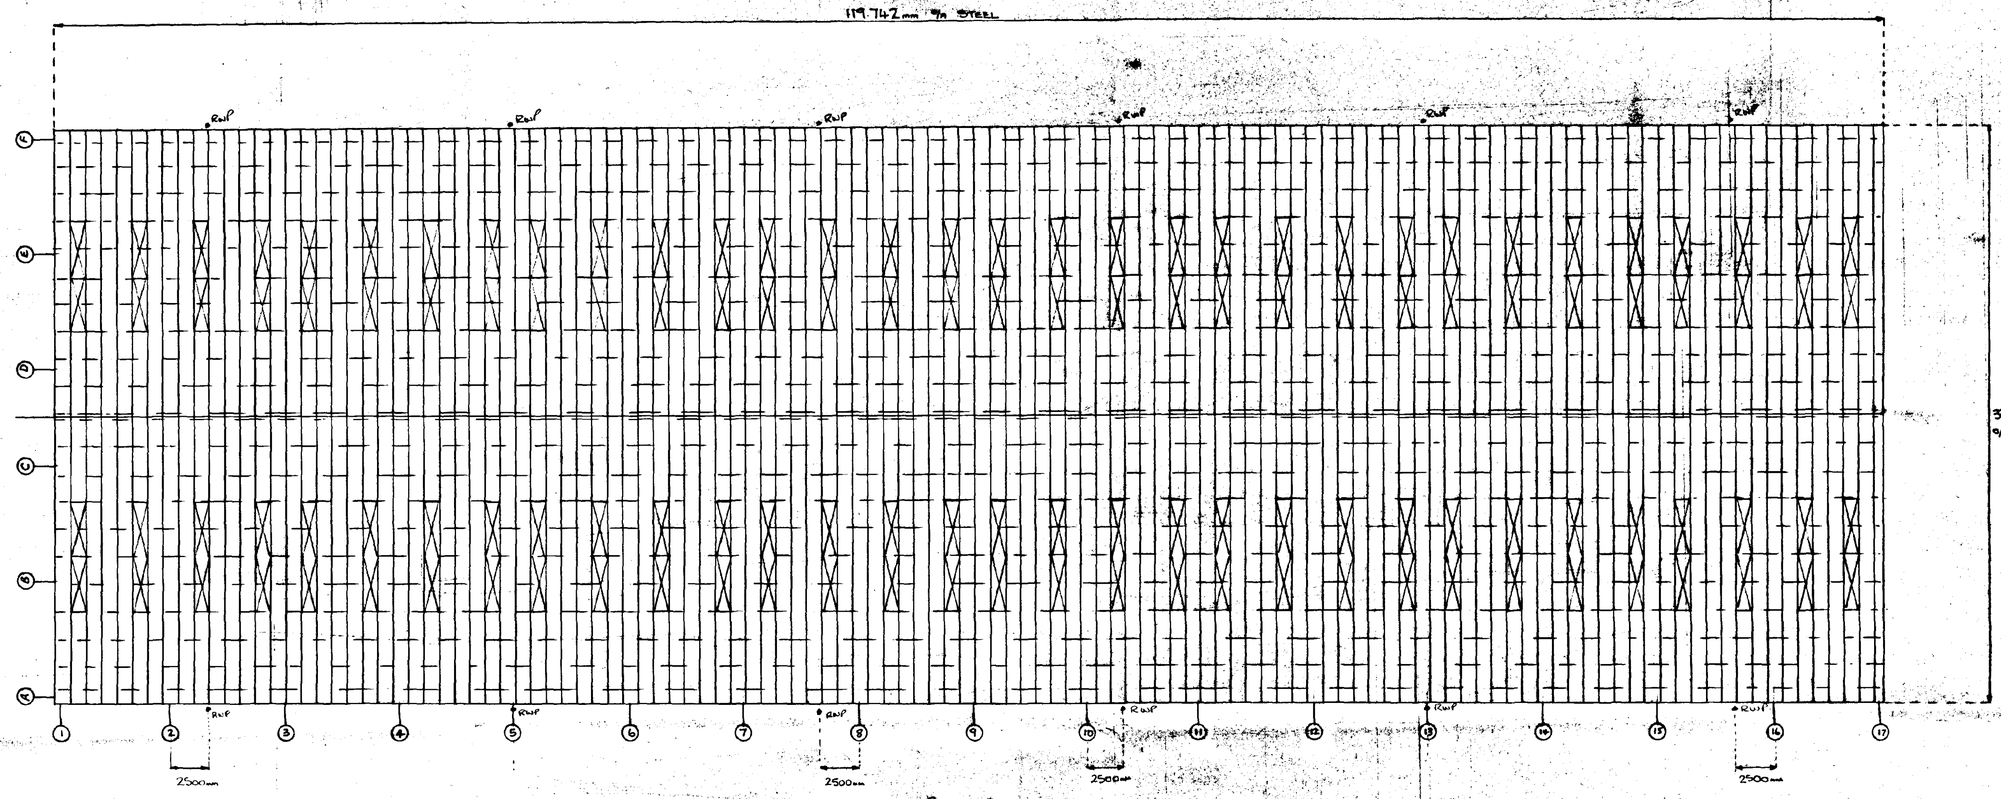


ROOF PLAN

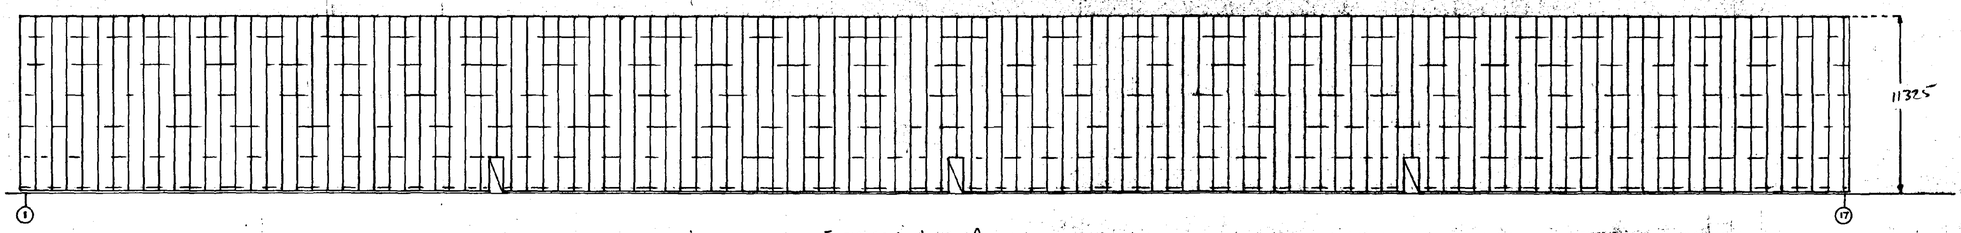

ELEVATION LINE A

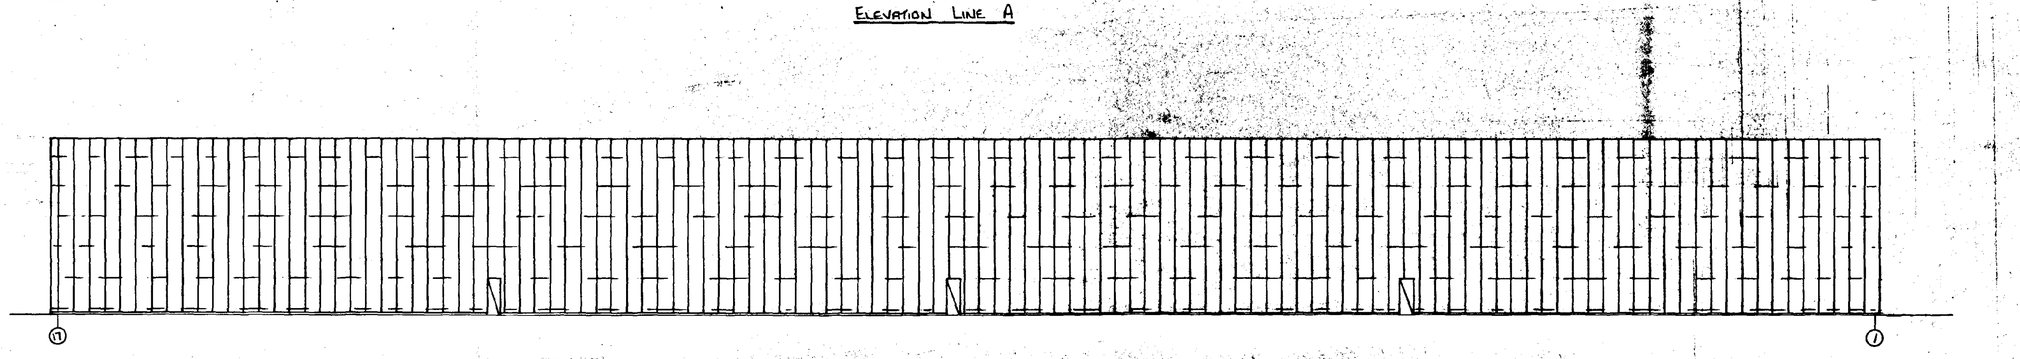

ELEVATION LINE B

DRAWING NO.

GREEN CLADDING HIGH ROAD, WHAPLODE, SPALDING, LINCS, PE12 6TL.

Tel. HOLBEACH (0406) 370761
Fax. HOLBEACH (0406) 370761

GENERAL NOTES

CLADDING NOTES

Roof

0.7mm P.C. STEEL CLADDING AND DECKING CC1000 OUTER SHEET COLOUR MOORLAND GREEN 12-B-21 TOGETHER WITH 80mm FIBREGLASS, 25mm FERRULE 600 mm ZED SPACERS ON 0.4mm CL1000 LINER PANEL COLOUR WHITE. 250mm END LAPS to EXT SHEET. ALL LAPS SEALED ALL INTERNAL LAPS TAPED. BREATHER MEMBRANE FITTED BETWEEN F.G. AND OUTER SHEET. BREATHER TO BE LAPPED BY 150mm 10% DOUBLE SKIN G.R.P SITE ASSEMBLED ROOFLIGHTS (CLASS 3 ENCH.) POSITIONED AS SHOWN.

Vertical

0.55mm P.C. STEEL CC1000 WITH 150. END LAPS COLOUR MOORLAND GREEN 12-B-21 80mm FIBREGLASS, 25mm FERRULE 600mm ZED SPACER 0.4mm CL1000 LINER PANEL COLOUR WHITE. 0.7mm P.C.S. FLASHINGS COLOUR MOORLAND GREEN SHEETS TO SIT ON 150mm HIGH BLOCK WALL S/W DRIP FLASHING.

RAINWATER GOODS

0.7mm P.C.S. STREAMLINE GUTTER COMPLETE WITH 150mm R/PES. ALL PIPES TO HAVE RODDING ACCESS COLOUR of P.C.S GUTTER GOOSEWING GREY BS 10-A-05.

REVISIONS	BY	DATE

SCALE	SGN	DATE
DRAWN BY	[illegible]	10/10/94
CHKD I/C D.O.		
CHKD CLADDING CONTRACTS MANAGER		

DRG ISSUED TO

CM.	SA.	SV.	SB.				

ARCHITECT

CONSULTING ENGINEER

MAIN CONTRACTOR

DETERMINED
PLAN

PROJECT
Simon Storage
Part of Sutton Bridge


SITE ADDRESS

SOUTH HOLLAND D.C.
PLAN DEPT.
07 NOV 1994
REF ...1955/94/W.


DETAILS
Roof Layout & Side Elevations
Cladding Layouts

GREEN CLADDING


DRAWING NO. 4980 CLT

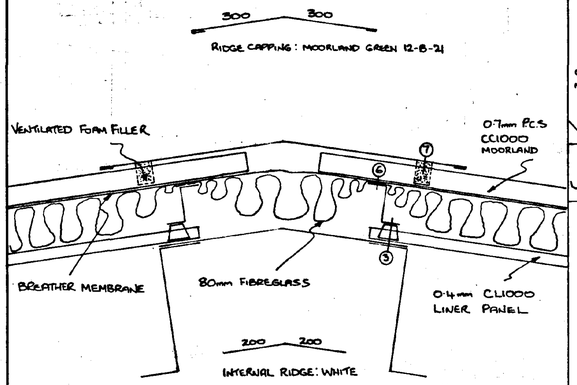


APEX DETAIL

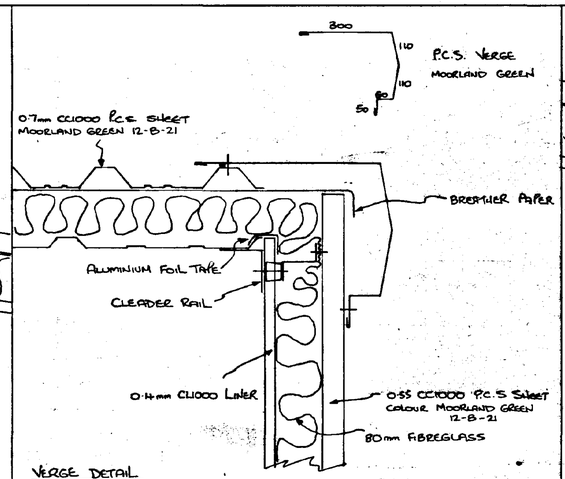


VERGE DETAIL

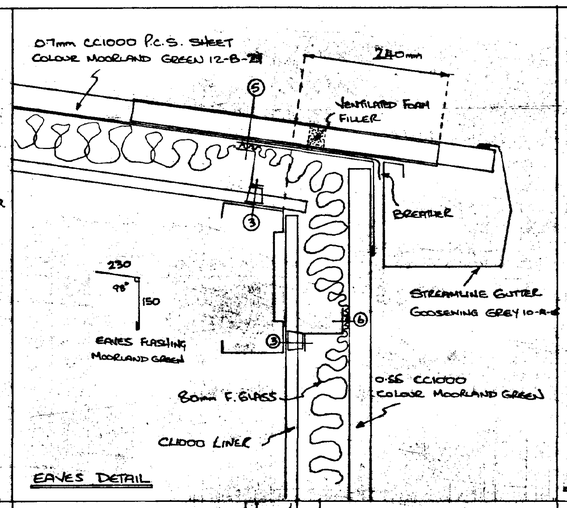


EAVES DETAIL

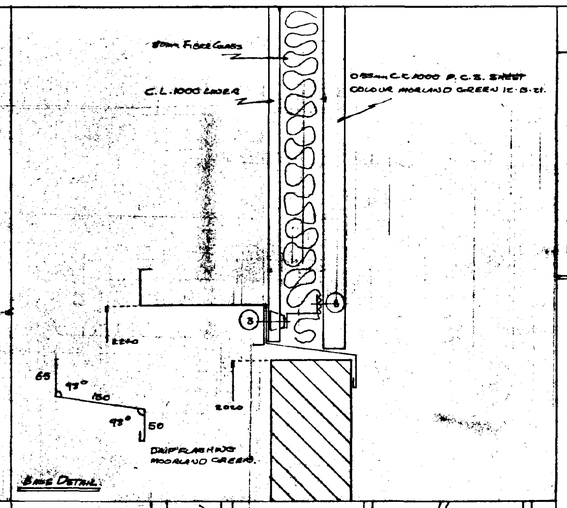


SIDE DETAIL

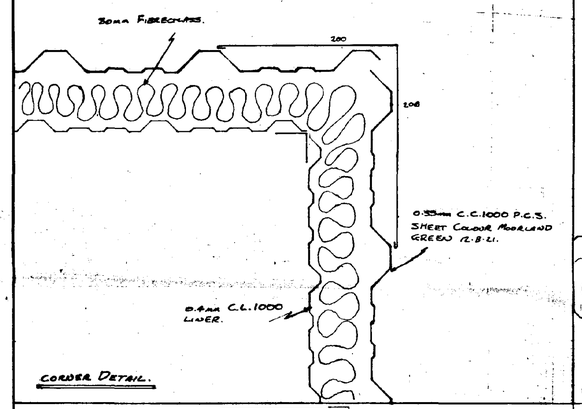


CORNER DETAIL.

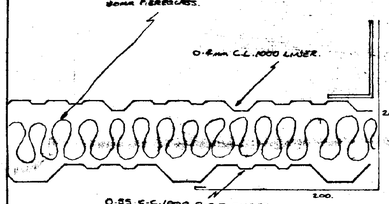


SIDE OF PERSONNEL DOOR DETAIL.

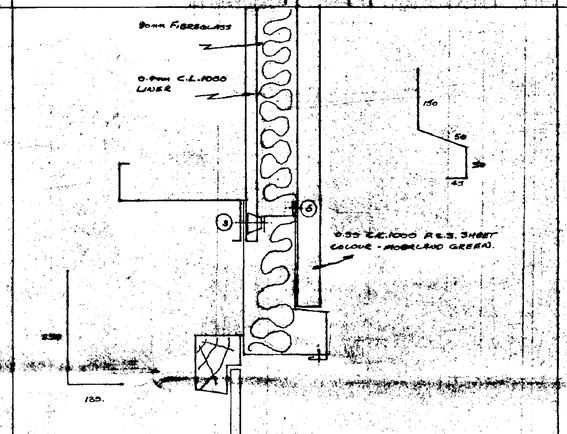

TOP OF PERSONNEL DOOR

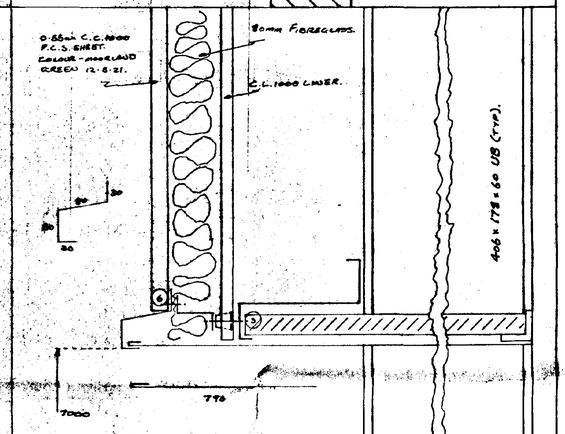

TOP OF THE MAIN DOORS.

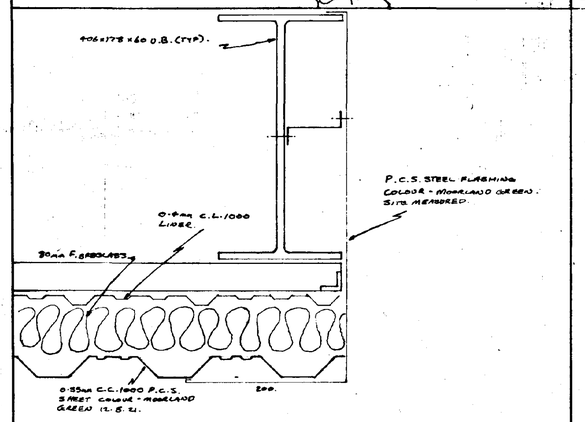

MAIN DOOR JAMBS.

DRAWING NO.

GREEN CLADDING HIGH ROAD, WHAPLODE, SPALDING, LINCS, PE12 6TL.

Tel. HOLBEACH (0406) 370761
Fax. HOLBEACH (0406) 370761

GENERAL NOTES

REVISIONS	BY	DATE
SCALE N.T.S.	SGN	DATE
DRAWN BY S. HARKER	S.R.H.	25·10·94
CHKD I/C D.O.		
CHKD CLADDING CONTRACTS MANAGER		

DRG ISSUED TO

CM.	SA.	SV.	SB.				

ARCHITECT

CONSULTING ENGINEER

MAIN CONTRACTOR

EXAMINED PLAN

PROJECT

SIMON STORAGE.
PORT OF SUTTON BRIDGE.

SITE ADDRESS

SOUTH HOLLAND D.C. PLAN DEPT. 07 NOV 1994 REF ...1994/94...

DETAILS

GREEN CLADDING

DRAWING NO. 4980 CLD.

SUMMIT D.O.S. 920941