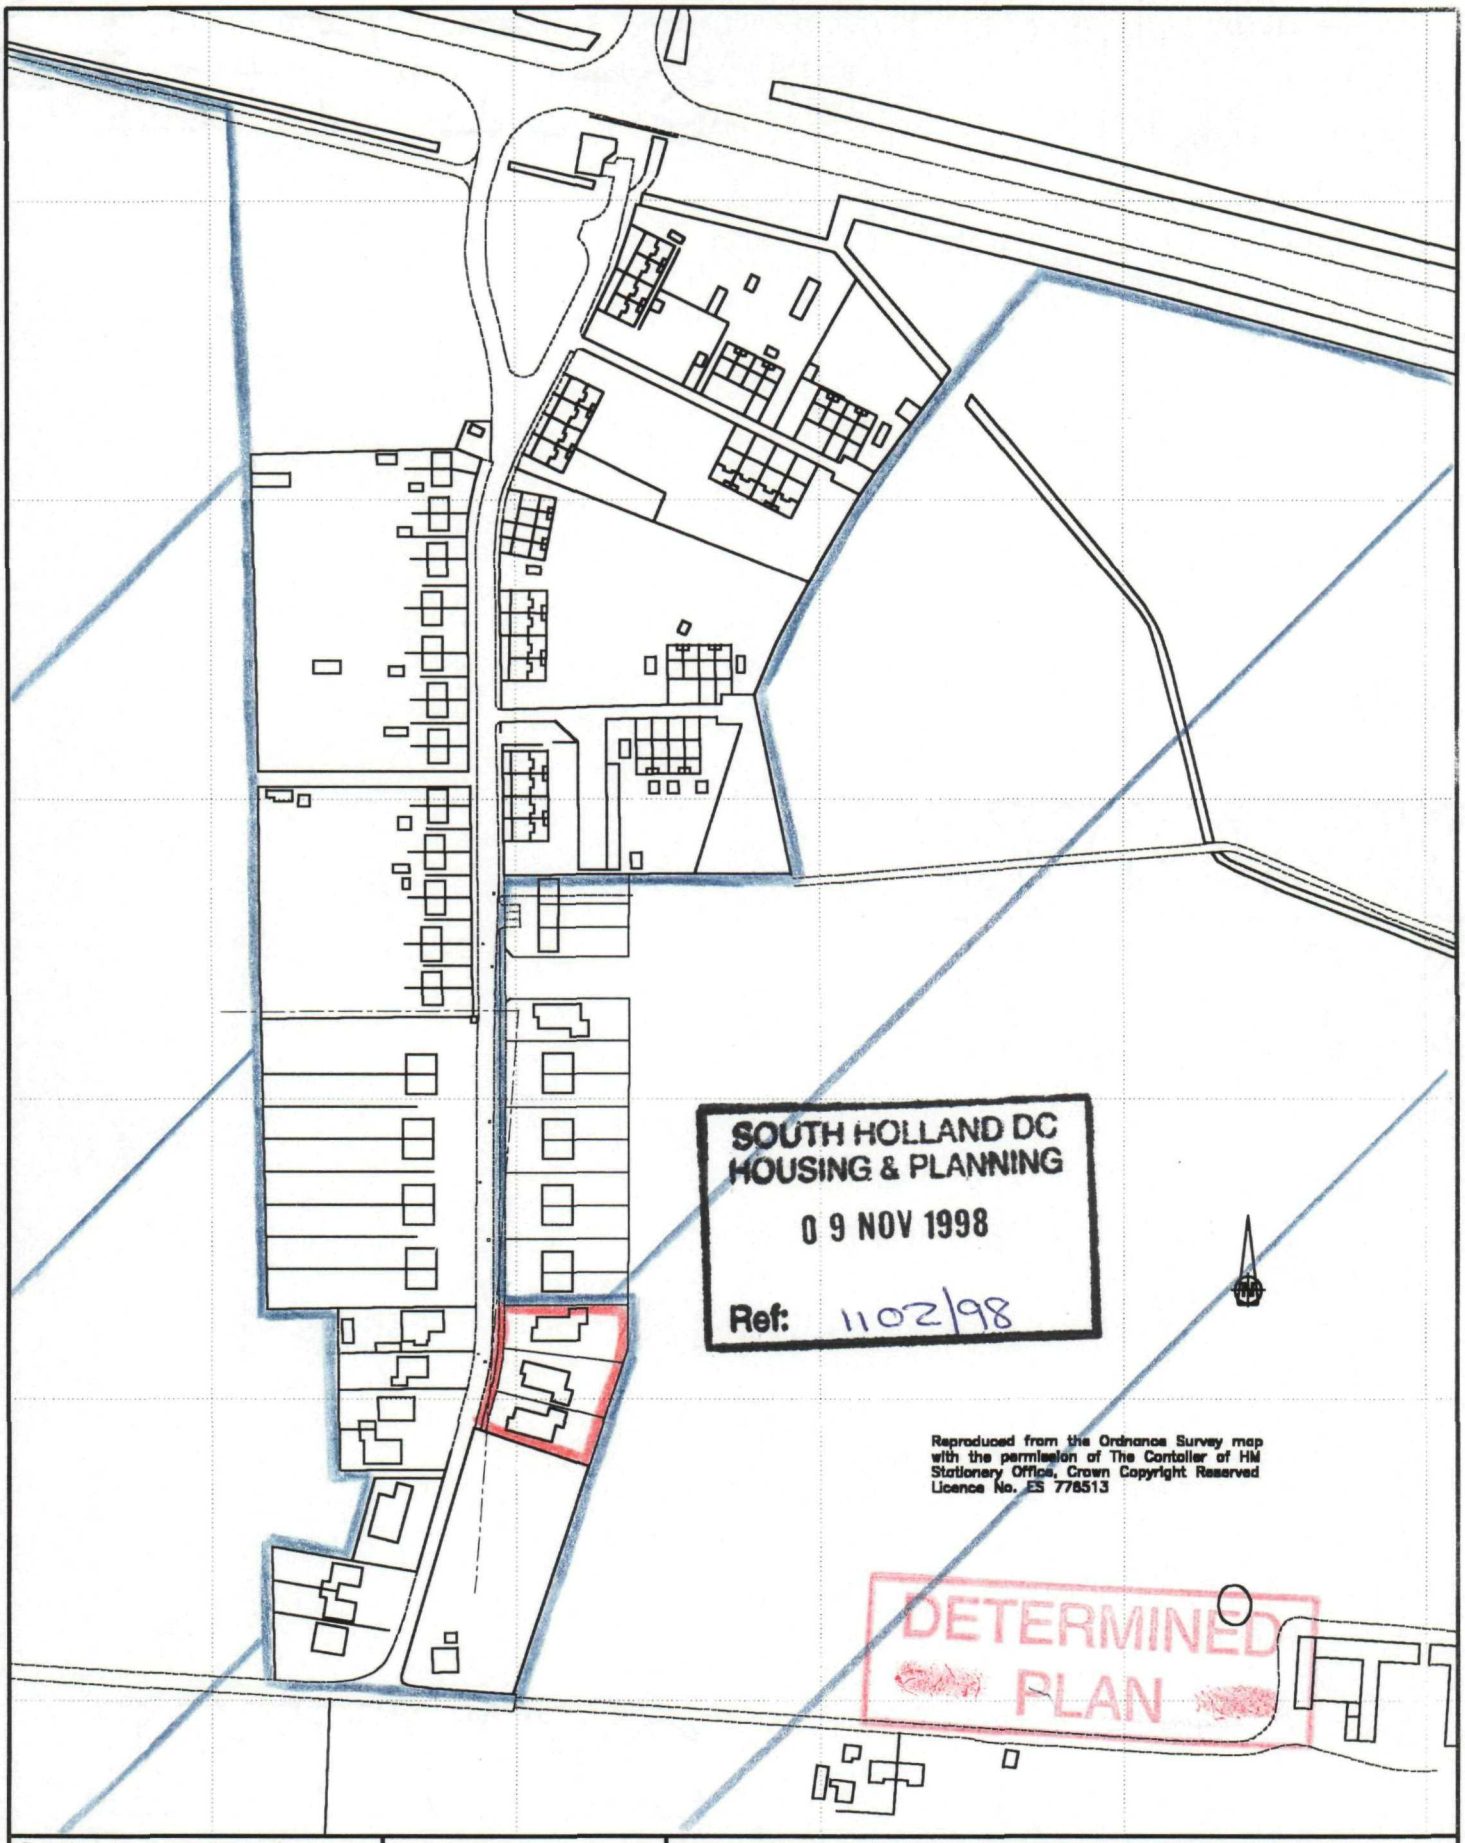


SOUTH HOLLAND DC
HOUSING & PLANNING
0 9 NOV 1998
Ref: 1102/98

Reproduced from the Ordnance Survey map with the permission of The Contoller of HM Stationery Office, Crown Copyright Reserved Licence No. ES 778513

DETERMINED PLAN

Drawing No. 98/104/001	Drawn S.A.K.
SITE PLAN	Scale 1 : 2500
	Date 10–09–98

TITLE
PROPOSED RAILWAY LANE DEVELOPMENT

RH & RW CLUTTON
The Estate Office
Sutton Bridge, Spalding, PE12 9QS
Telephone: 01406 351284 Mobile: 0836 675966
Email: skenny3051@aol.com