
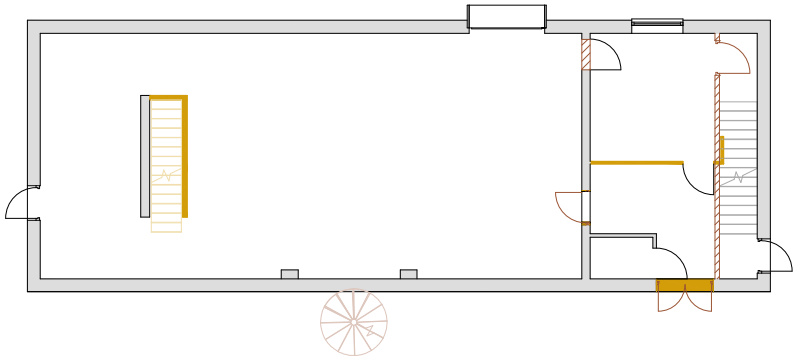


DEMO GROUND FLOOR PLAN
Scale 1:100

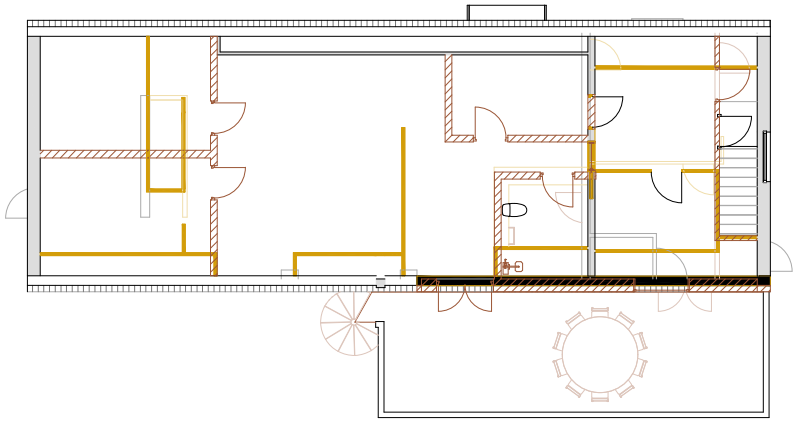

DEMO FIRST FLOOR PLAN
Scale 1:100

0m 2m 4m 6m 8m 10m

SCALE 1:100 @ A3

1 STOP DESIGN & BUILD
128 CITY ROAD, LONDON
EC1V 2NX, UK
Email:info@1stopdesignandbuild.co.uk
Website: www.1stopdesignandbuild.co.uk
Phone no.: 0208 0512780

CLIENT:
James Lavender

ADDRESS:
Lavender Corner, King John Bank, Walpole St Andrew, Wisbech, Lincolnshire PE14 7JT

DRAWN BY	S.B
DRAWING NO.	Arch - A105
TITLE	DEMO PLANS
DATE	28-09-2023
LEGEND	EXISTING STRUCTURE STRUCTURE TO BE DEMOLISHED PROPOSED STRUCTURE SHARED WALL

No.	Revision Description	Date

- All material and workmanship must fully comply with all relevant current British Standards and Codes of Practice.
- Drawings not to be scaled for construction.
- Contractor to check all dimensions before ordering any steel work.