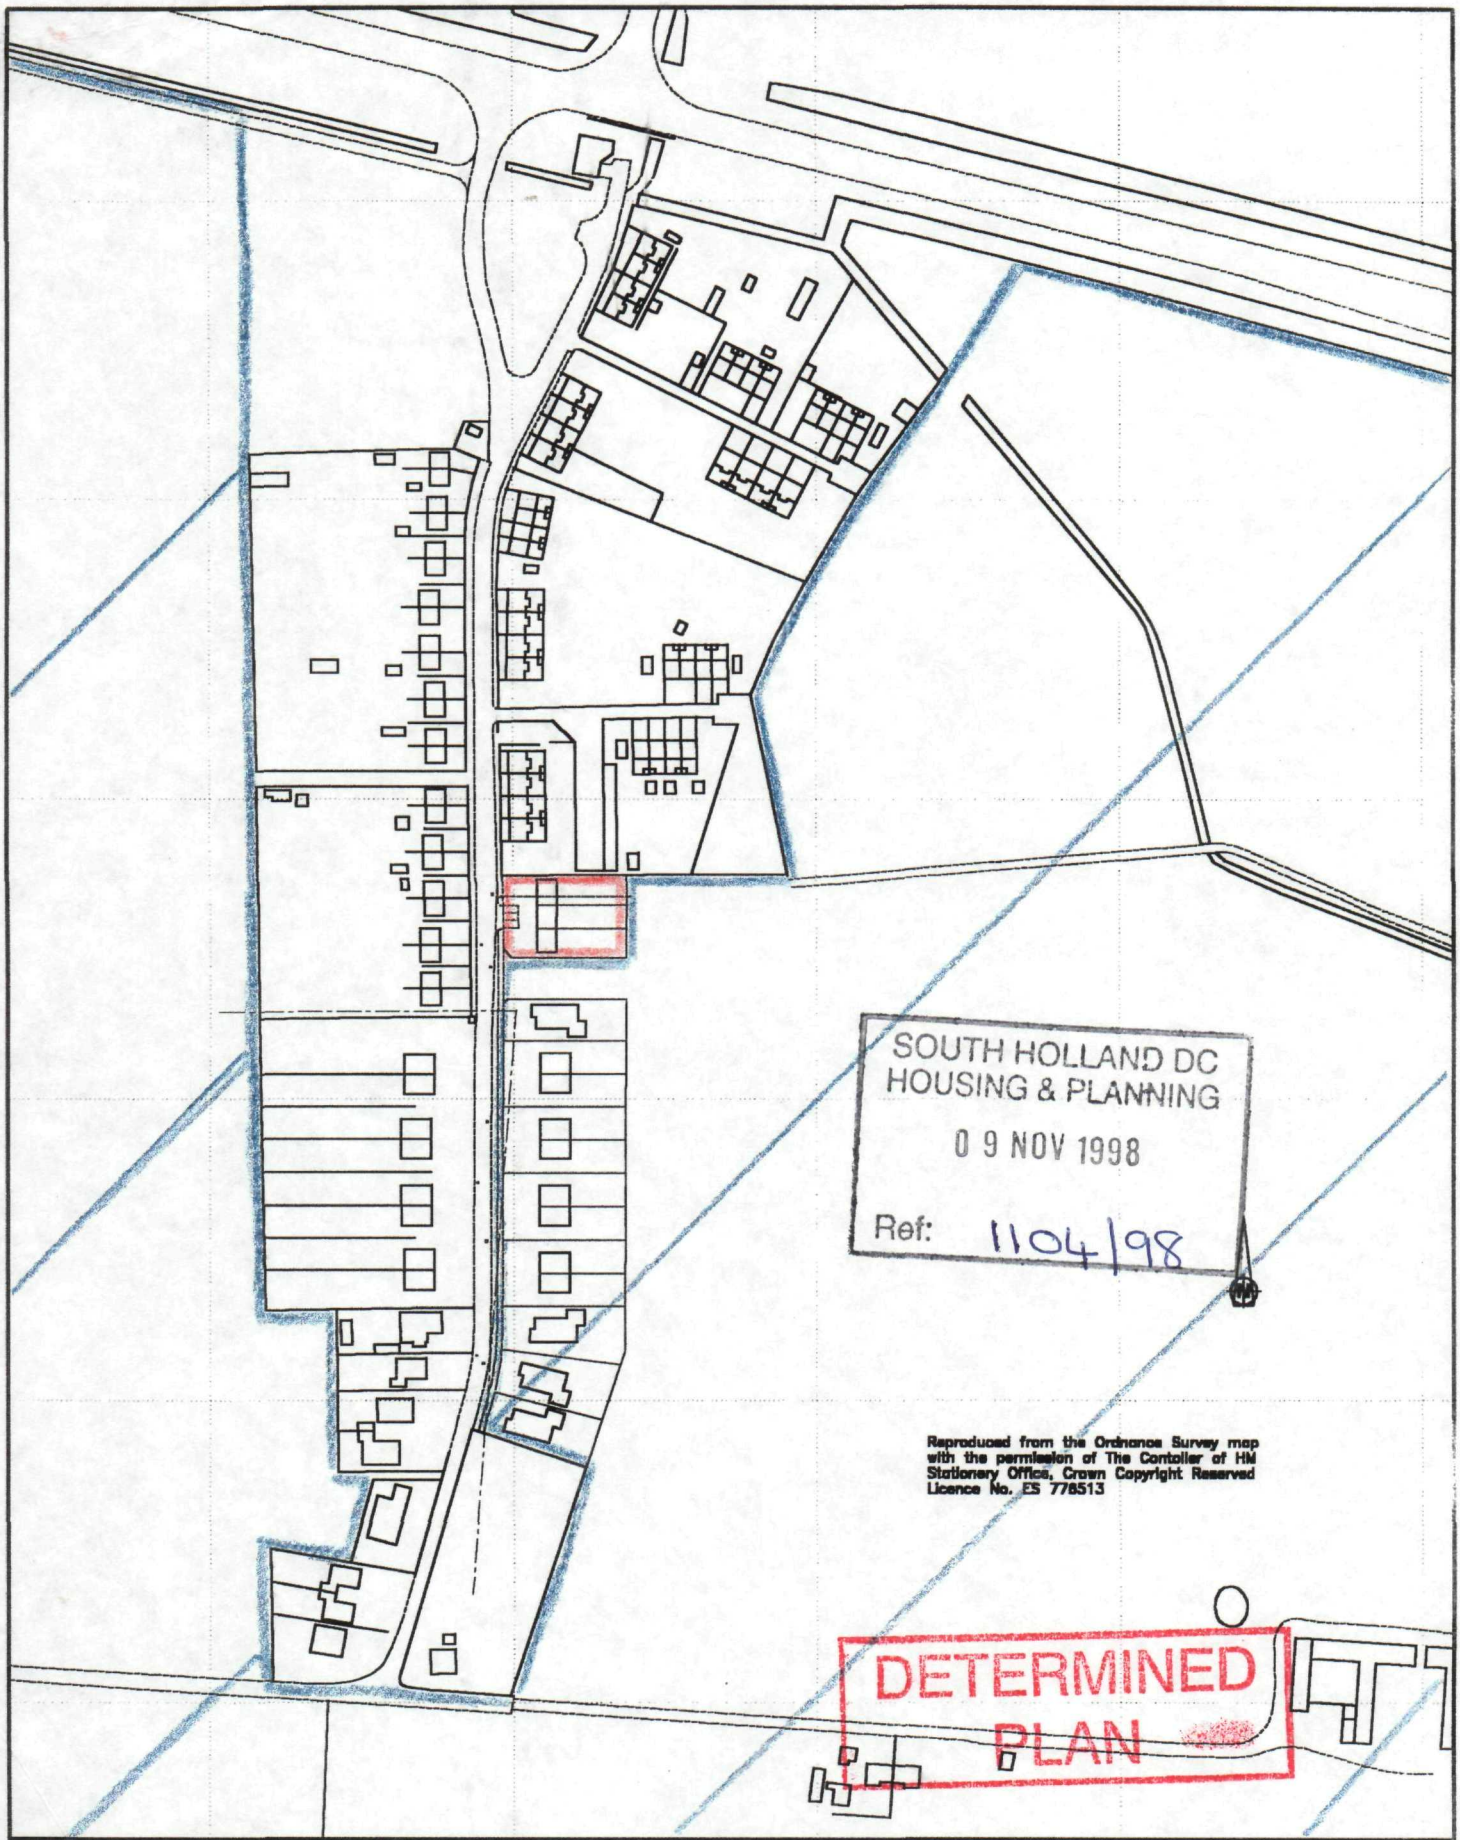


SOUTH HOLLAND DC
HOUSING & PLANNING
0 9 NOV 1998
Ref: 1104/98

Reproduced from the Ordnance Survey map with the permission of The Contoller of HM Stationery Office, Crown Copyright Reserved Licence No. ES 778513

DETERMINED PLAN

| | |
|---|---|
| Drawing No. 98/104/001 | Drawn S.A.K. |
| SITE PLAN | Scale 1 : 2500 |
| | Date 10–09–98 |

TITLE
PROPOSED RAILWAY LANE DEVELOPMENT

RH & RW CLUTTON
The Estate Office
Sutton Bridge, Spalding, PE12 9QS
Telephone: 01406 351284 Mobile: 0836 675966
Email: skenny3051@aol.com