




ENTRANCE ELEVATION

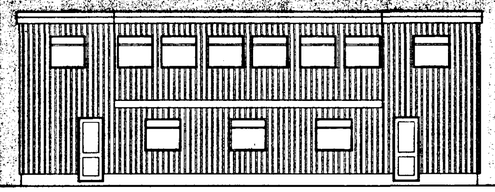


SIDE ELEVATION

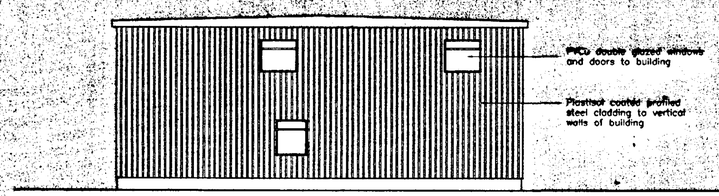


END ELEVATION

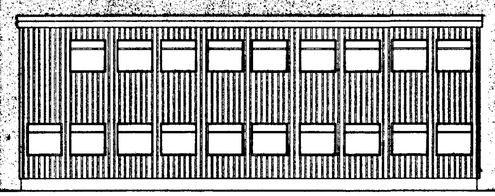

SIDE ELEVATION

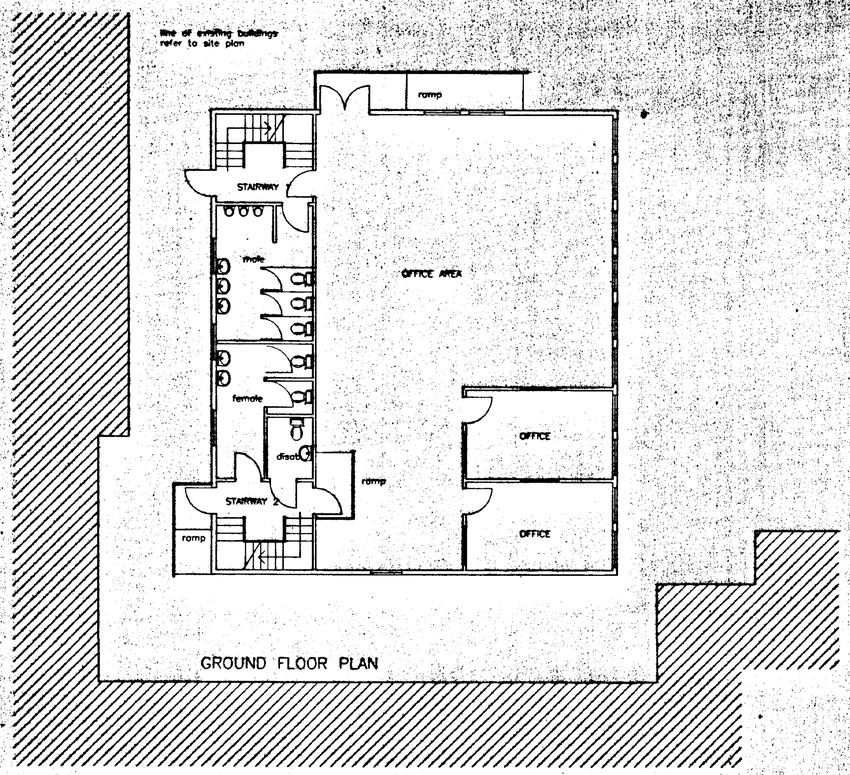

GROUND FLOOR PLAN

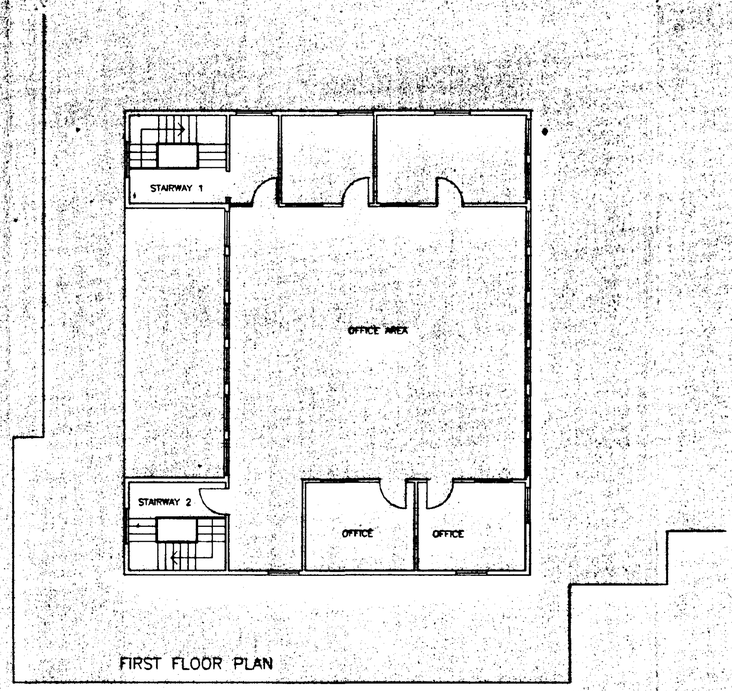

FIRST FLOOR PLAN

SOUTH HOLLAND DC
HOUSING & PLANNING
25 NOV 1998
Ref: 1156/98

DETERMINED PLAN

REV.	DATE	REVISION

CLIENT
LYNXCOURT LTD

DEVELOPMENT
PROPOSED OFFICE
SUTTON BRIDGE
LINCS

DRAWING TITLE
PLANS AND ELEVATIONS

HUNTER PRICE
(NEWMARKET)
CHARTERED ARCHITECTS & BUILDING SURVEYORS
ROYLAND CHAMBERS HIGH STREET NEWMARKET CB8 8LX
Telephone 01638 660099 Fax 01638 667851

SCALE 1:100
DO NOT SCALE FROM DRAWING USE FIGURED DIMENSIONS ONLY
DATE OCT 98
DRAWN smjb
DRG. No. 01
REV.

POTATO STORES

DUTCH BARN

EXPERIMENTAL UNIT

CAR PARK

GFW OFFICE

PROPOSED NEW OFFICE

SWITCH ROOM

GOODS OUT

PACKING

WET AREA

HEATING & COOLING

INTAKE BUILDING

PACKING & STORAGE

BOUNDARY FENCE

BOUNDARY FENCE

WELFISH BRIXE + OFFICE

BOUNDARY FENCE

SOUTH HOLLAND DC HOUSING & PLANNING
25 NOV 1998
Ref 1152/98

DETERMINED PLAN

REV.	DATE	REVISION

CLIENT
LYNXCOURT LTD.

DEVELOPMENT
PROPOSED OFFICE
SUTTON BRIDGE
LINCOLNSHIRE

DRAWING TITLE
SITE PLAN

HUNTER PRICE (NEWMARKET)
CHARTERED ARCHITECTS & BUILDING SURVEYORS
RUTLAND CHAMBERS HIGH STREET NEWMARKET CB8 8LE
Telephone 01638 660099 Fax 01638 661661

SCALE 1:500 — DO NOT SCALE FROM DRAWING USE FIGURED DIMENSIONS ONLY
DATE OCT.98 — DRAWN MJB

DRG. No. 02 — REV.