H. M. LAND REGISTRY

LINCOLNSHIRE SHEET CXLIV 8

Scale 1/2500

SUTTON BRIDGE PARISH

The boundaries shown by [illegible] have been plotted from the [illegible] and are subject to revision on survey

C H A L K L A N E





SOUTH HOLLAND DC
HOUSING & PLANNING
24 NOV 1998
Rec 11673/98



This OFFICE COPY shows the state of the title plan on 10 JUL 1998 and is admissible in evidence to the same extent as the original. This office copy of the title plan may be subject to minor distortions in scale
Issued on by the Hull District Land Registry.
Crown copyright. Produced by HMLR. Further reproduction in whole or part is prohibited without the prior written permission of Ordnance Survey. Licence Number GD272728.




Made and printed by the Director General of the Ordnance Survey, Chessington, Surrey. 1966 for HML

© Crown Copyright 1966


TITLE No. LL 2990

SOUTH HOLLAND DC
HOUSING & PLANNING
24 NOV 1998
Ref: 1163/98

Location Plan
Scale 1:2500

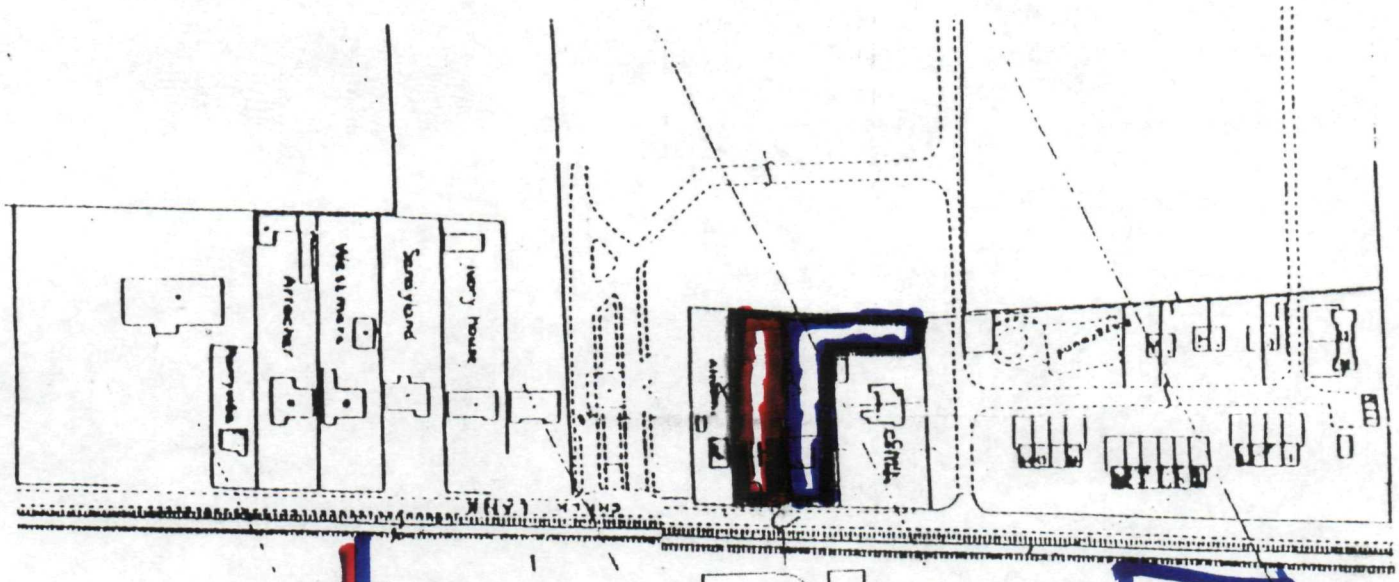

Existing Site Plan
Scale 1:200

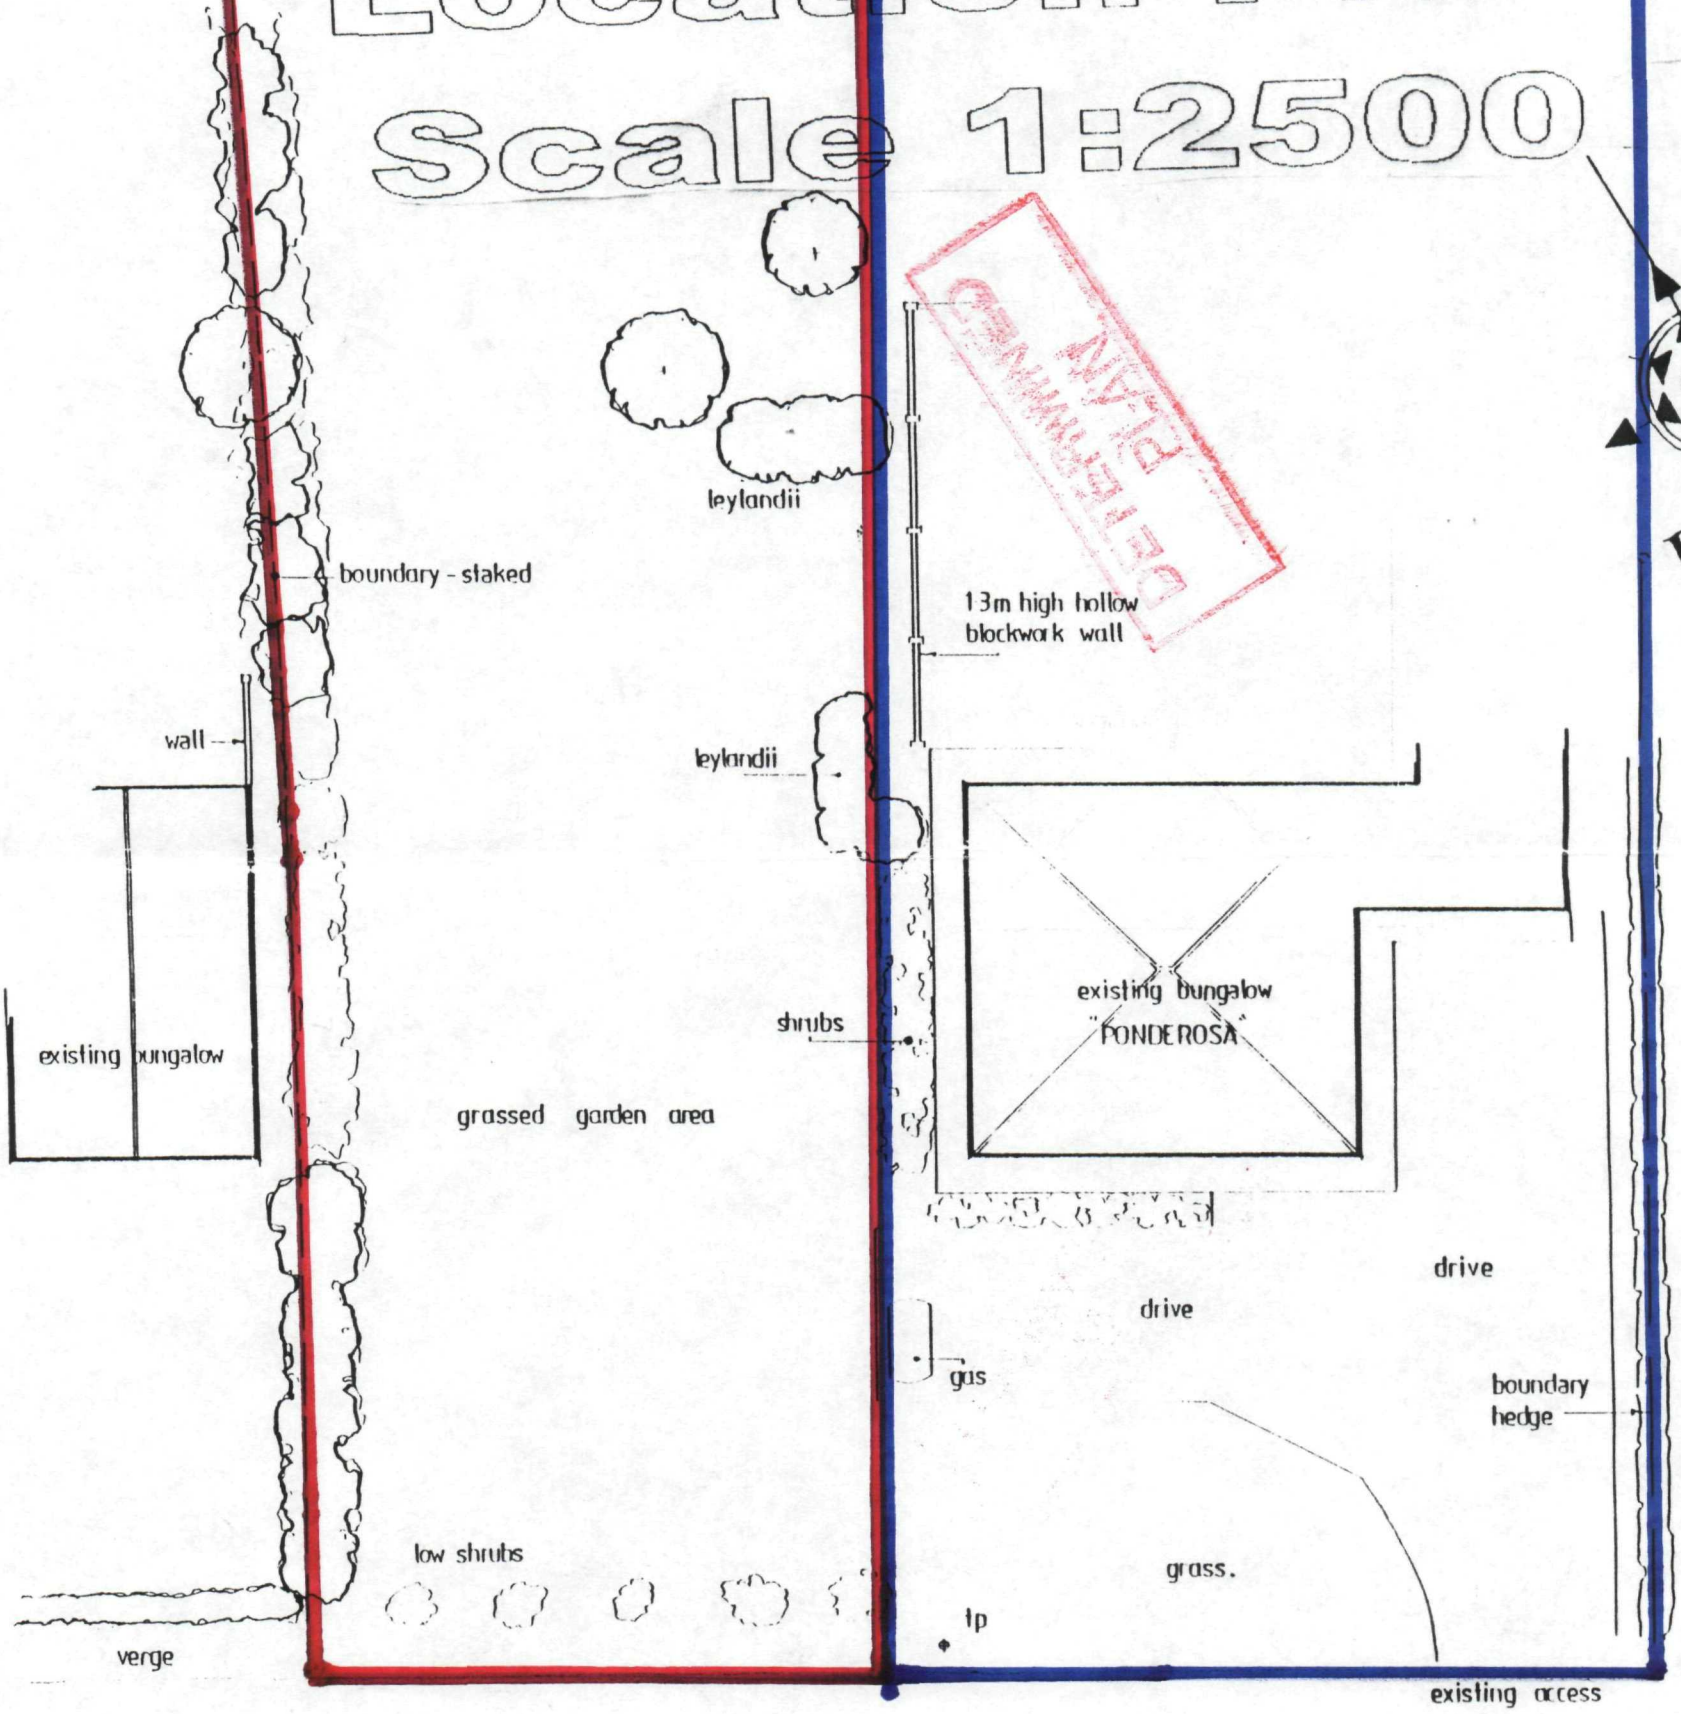

Scale 1:200 Date 22-11-98 Drawing of sheet No. 1 OF 4	Proposed Development Single story, two bedrooms New Dwelling Adjacent "Ponderosa Bungalow"	Proposed for Mr Surjit Singh 19 Greenside. Dagenham Essex RM8 1YB TEL: 0181 599 3698