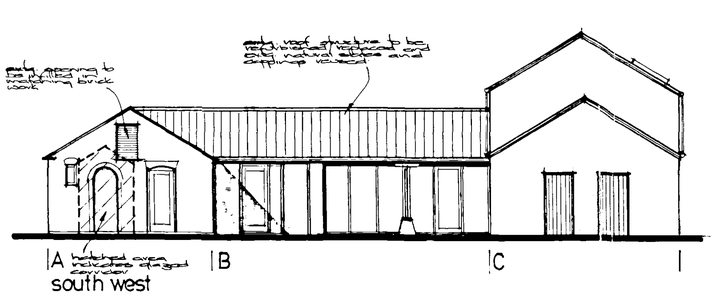

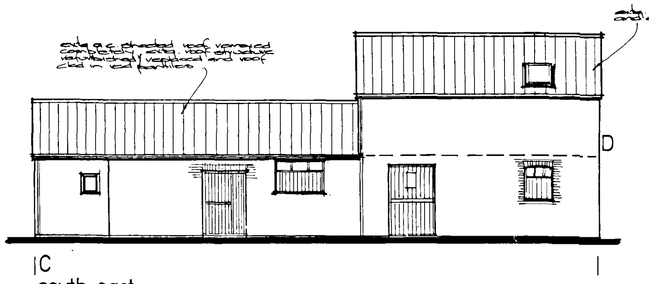

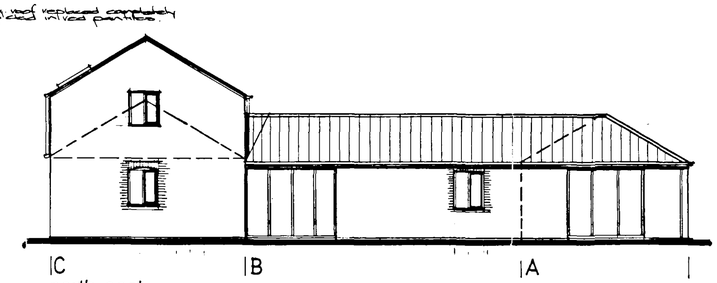

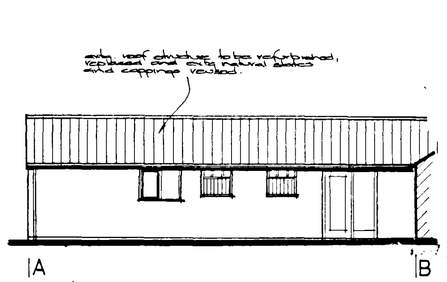

elevations

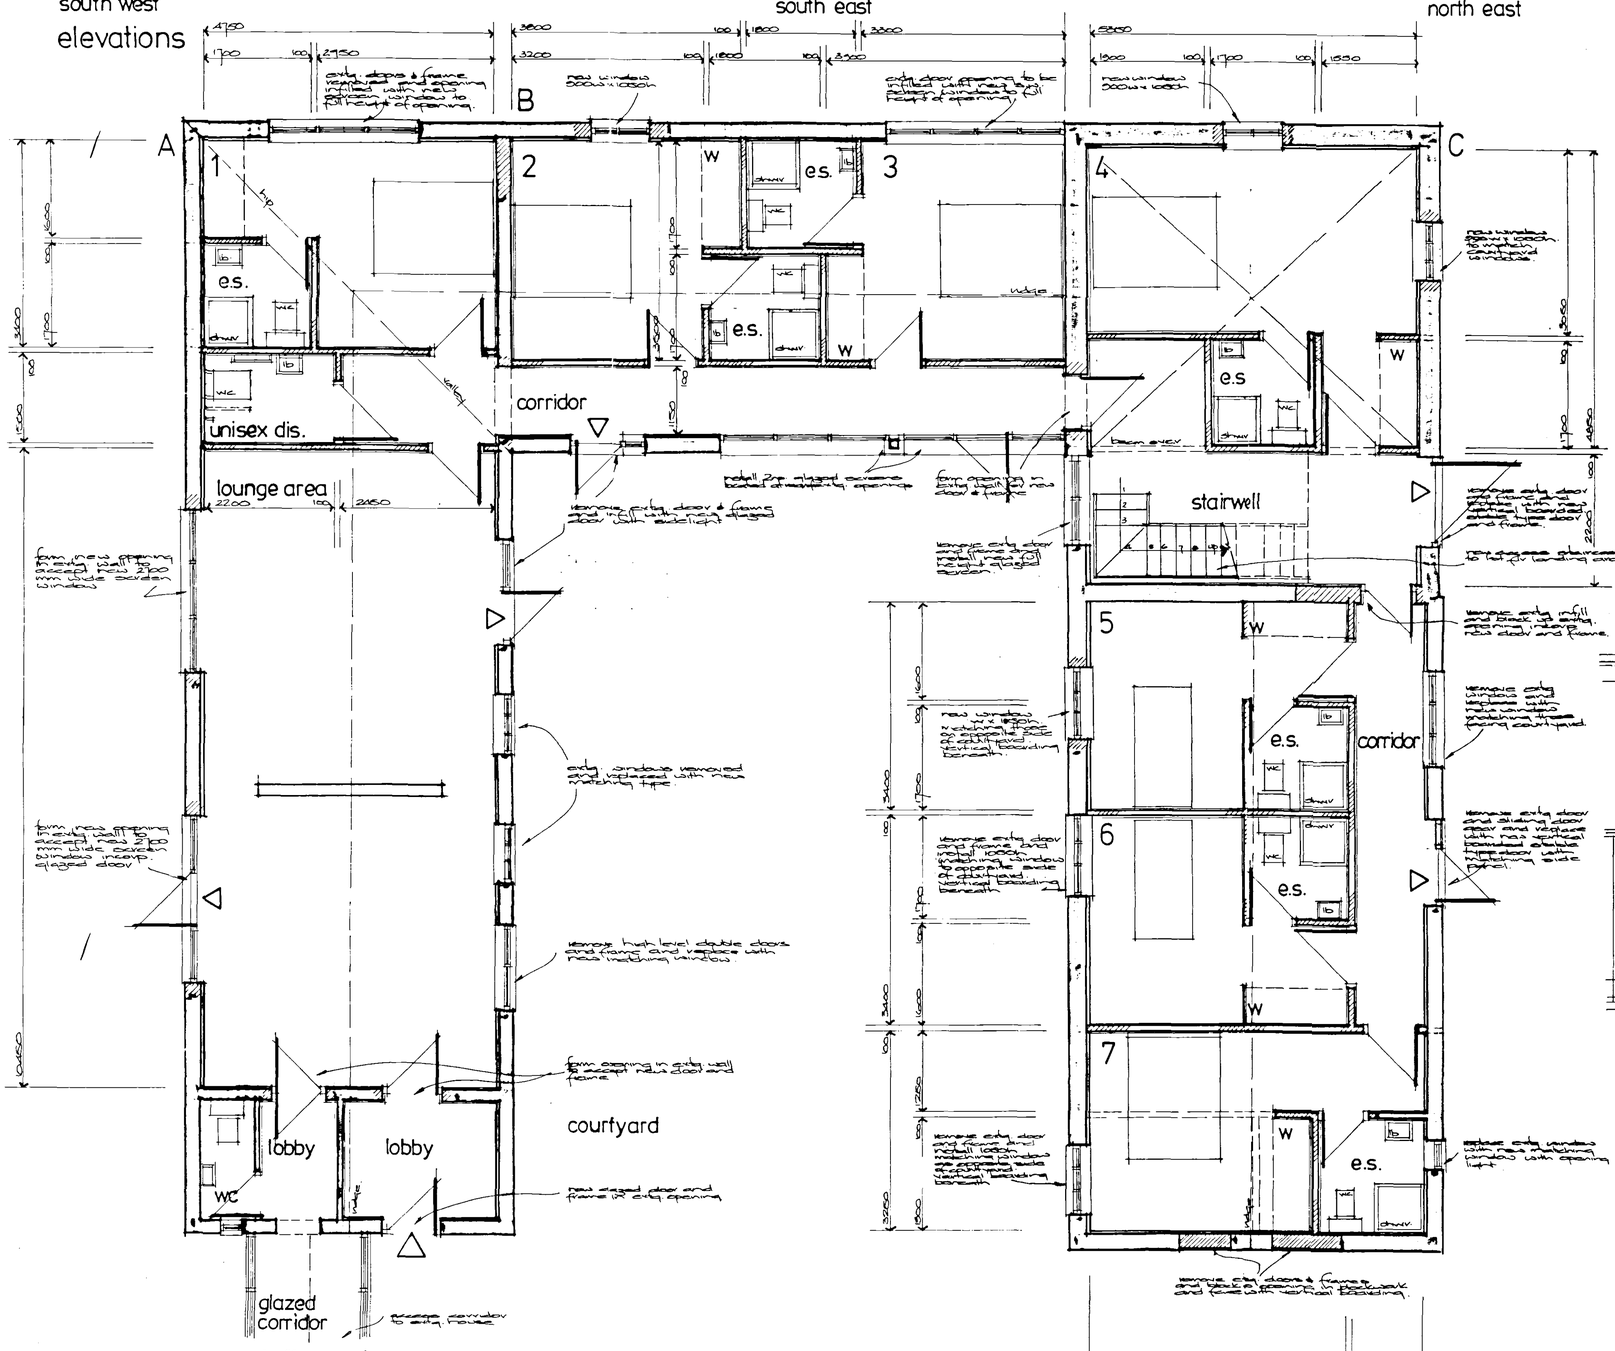

ground floor plan

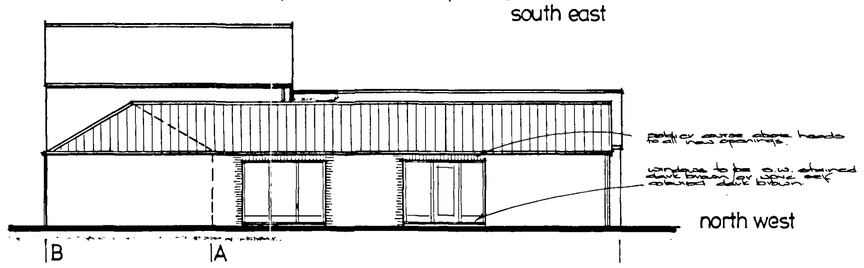

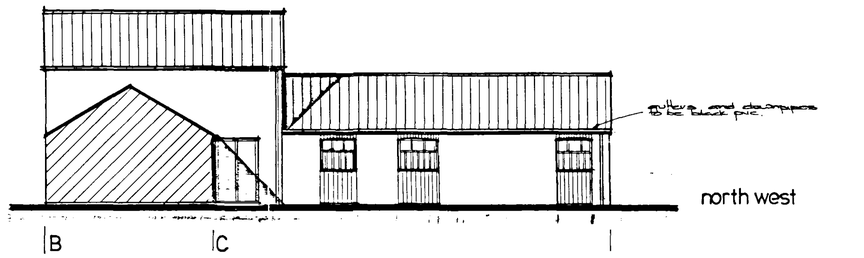

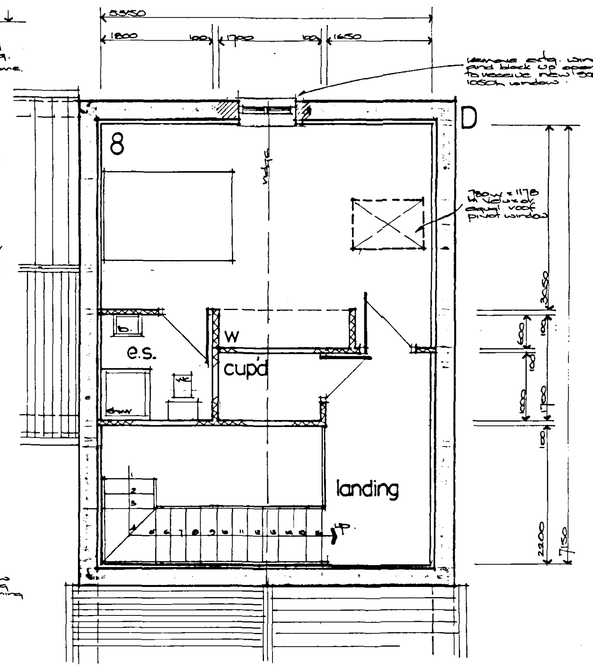

first floor plan

DETERMINED PLAN

AMENDED PLAN
Ref. A1

C	24.11.05	following discussions with SHDC elevations amended	
B	10.8.05	roofing detailed and proposed new rooflights added	
A	22.7.05	scheme amended	

Revisions

Preliminary | For Construction

SHDC
PLANNING & DEVELOPMENT
2 8 NOV 2005
Ref. 1167/05

David Trundley Design Services Limited

Tel: 01945 880696
Fax: 01945 881266
E-mail: dtrundleydesign@aol.com

White House Farm
Tilney All Saints
King's Lynn
Norfolk PE34 4RU

Project Title

Garner's Lane
Sutton Bridge
Spalding
Lincs

Conversion of Redundant Barn into Bed & Breakfast Facility

Drawing Title

Proposed Plans, sections & elevations

Scale	Date	Drawn
1:100, 1:50	July 2005	DGT

Drawing Number

05-108-02 C

Copyright:
This drawing must not be re-issued, loaned or copied without the consent of David Trundley Design Services Ltd
Do not scale this drawing, use only figured or grid dimensions
All dimensions to be checked on site prior to commencement of works