
SHDC
- 2 APR 1996
Ref 1176/96

REVISED
GROUND FLOOR

1-50.

AMENDED PLAN
Ref. 1176

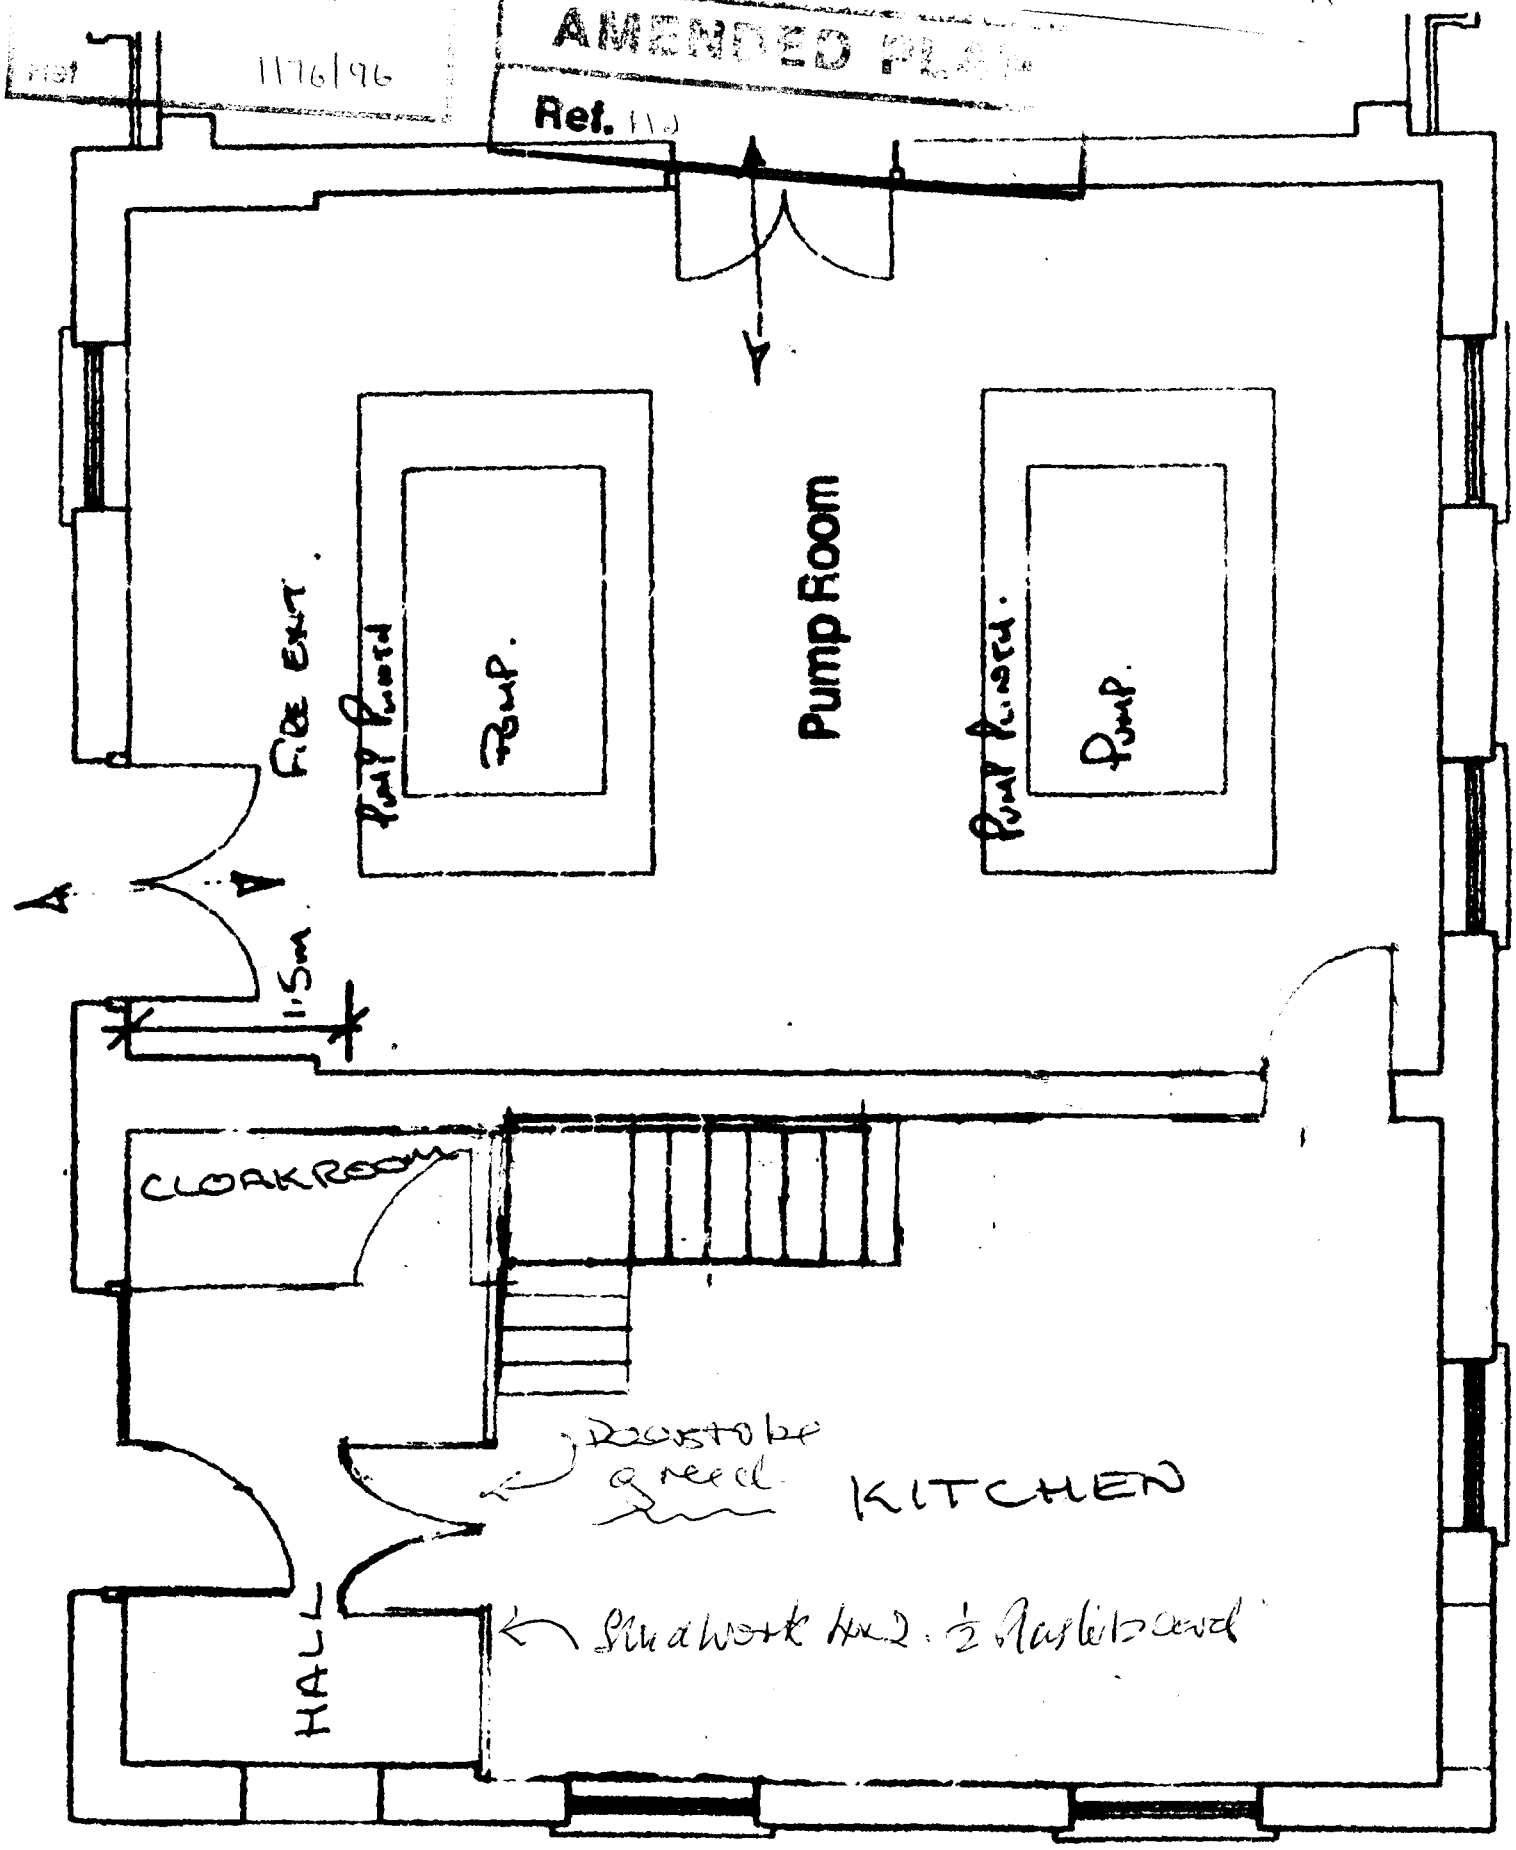

Planning Department
- 6 MAR 2003
Ref 1176/96


1-50

REVISED

AMENDED PLAN


FIRST FLOOR

Ref. 1/2

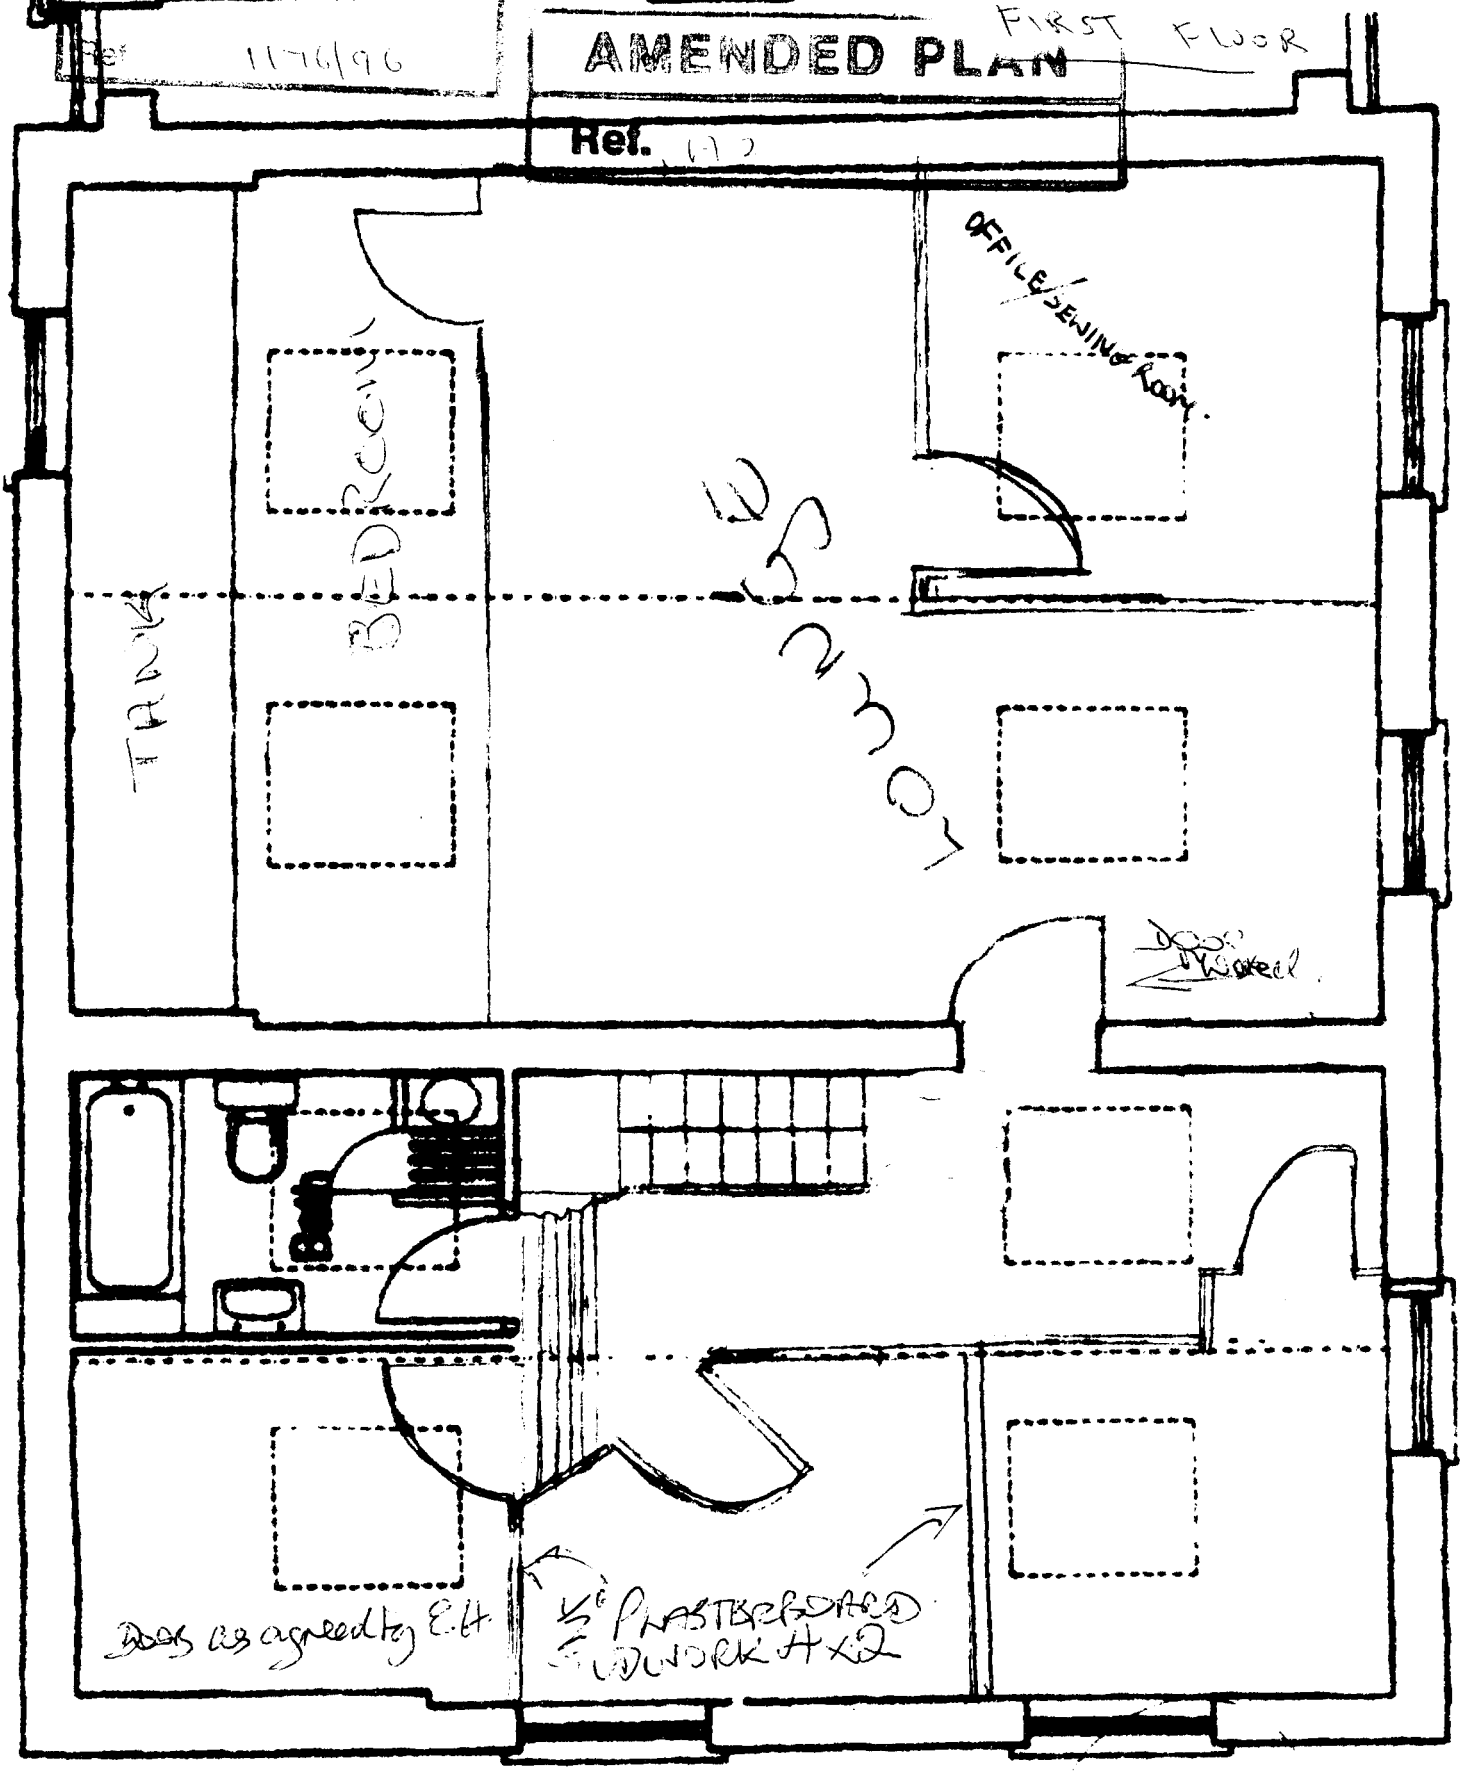


No 1


SUTTON BRIDGE, SPALDING, LINCOLNSHIRE.

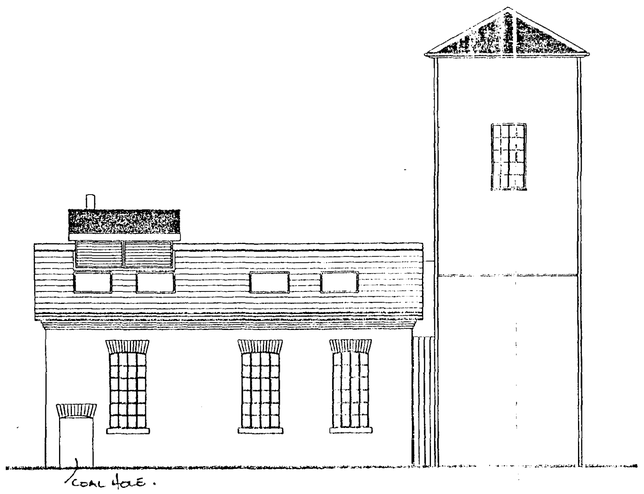

South elevation

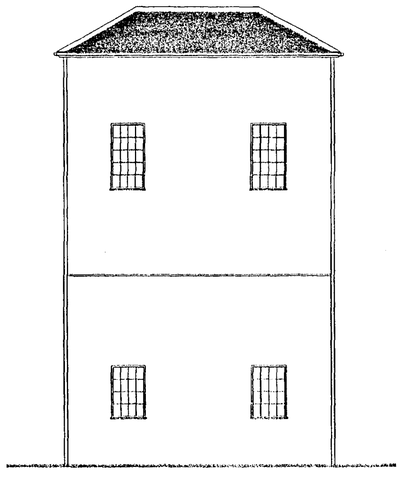


East elevation

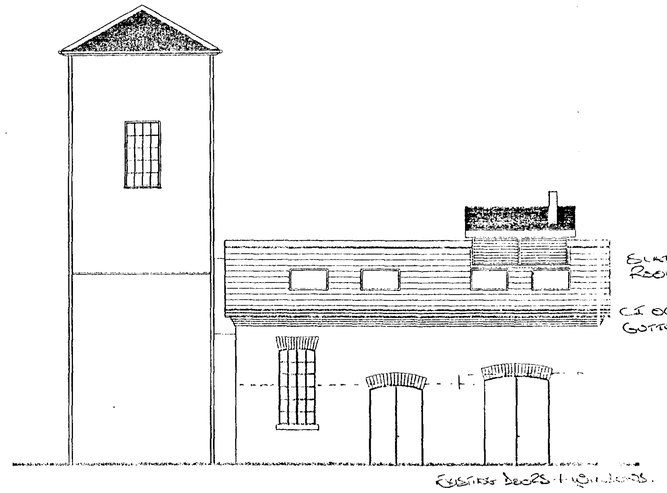


North elevation

Stained. CLEANSED REPAIRED PAINTED.
INTERIOR CLEANED REPAIRED PAINTED.

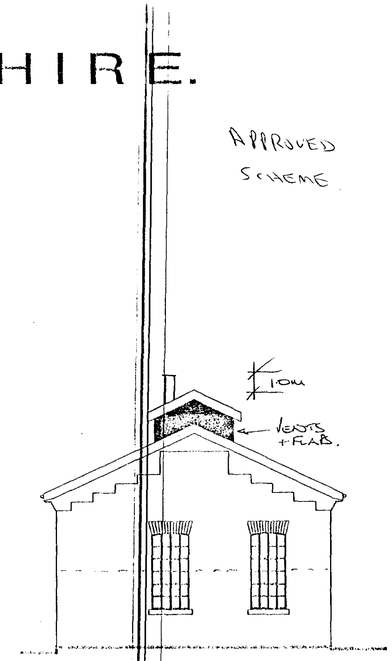


West elevation

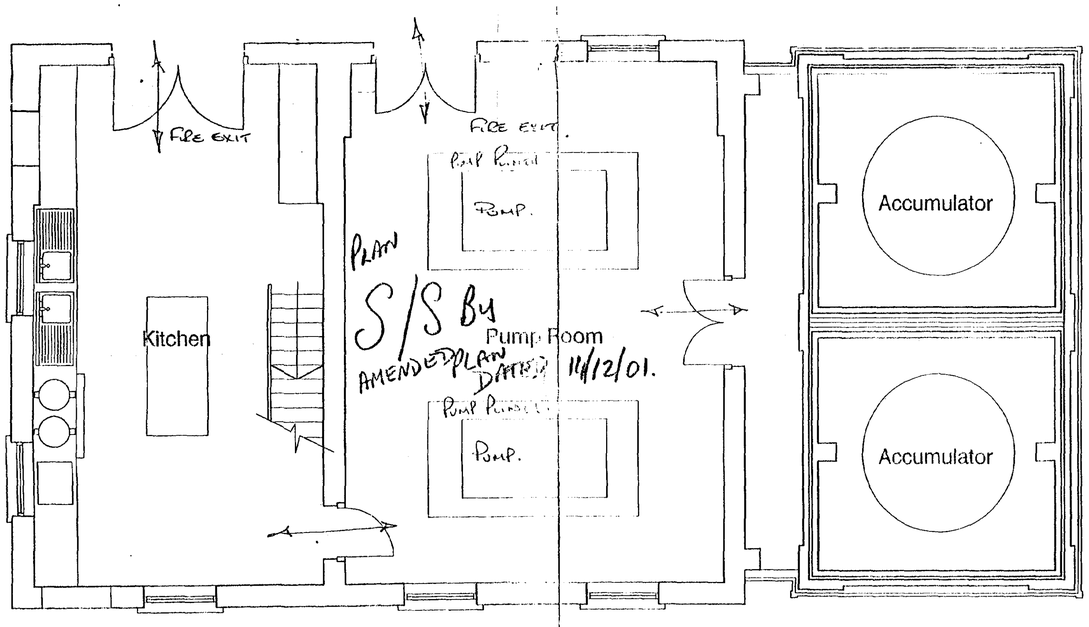

Ground Floor Plan

R2 1

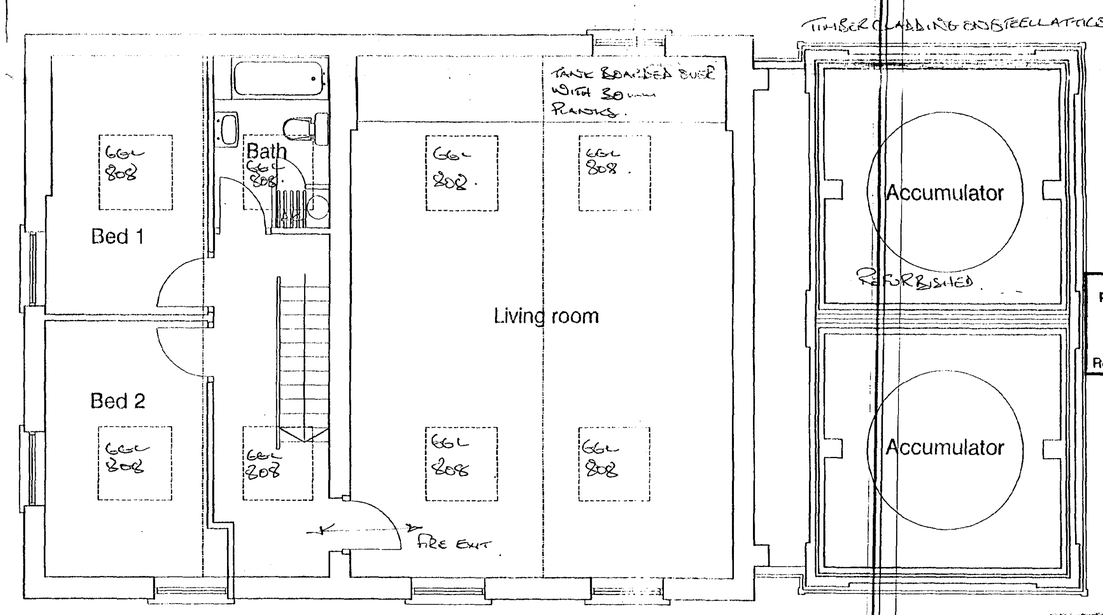

First Floor Plan

SHDC
Planning & Development
- 2 APR 2003
Ref 1176/96

This is a true copy of the Plan deposited with the South Holland District Council and approved by them under the Building Regulations subject to conditions shown on the Notice of Passing of Building Plans.

AMENDED PLAN
Ref. A2

SOUTH HOLLAND D.C.
BUILDING CONTROL
13 NOV 2001
REF. 89/1/1

NOTES
This drawing should not be scaled. It is the contractors and his sub-contractors responsibility to check all dimensions and information on site before starting work. All work to be carried out in accordance with current building regulations. This drawing to be read in conjunction with structural engineers drawings. This drawing is copyright and must not be copied without consent.

Hydraulic House Sutton Bridge

Proposed Elevations and Internal Layout. **DRG 1** /Rev. Date

REVISIONS Proposed Layout.
12 November 2001.

PETER STRUDWICK ARCHITECT
CHARTERED ARCHITECT
6 NELSON ROAD SHERINGHAM NR26 8BU
Tel: 01263 825550 Fax: 01263 825567 e-mail strud@boston.co.uk

DATE: OCT 2001
SCALE 1:50/1:100
DRAWN BY: PMS

PROJECT
HYDRAULIC ENGINE HOUSE SUTTON BRIDGE PE12 9QH.
PLANS AND ELEVATIONS
No. 091-002