SOUTH HOLLAND DISTRICT COUNCIL - CHEQUE REQUISITION

PAYABLE TO: Mrs M A Summerfield

CREDITORS NO: (IF KNOWN)

ADDRESS : C/O L W BUSS
13 Low Lane
Holbeach
Spalding
PE12 7PN

N.B. IF CREDITOR NO. IS KNOWN ONLY THE FIRST LINE OF THE ADDRESS IS REQUIRED.

POST CODE : PE12 7PN

DATE: 9-11-01

DUE DATE : _____	REQUISITION IN RESPECT OF:	AMOUNT
	REFUND OF PLANNING/~~BUILDING REGULATION/NOTICE/FEE~~	190 00
	REFERENCE: H18/1178/01	
	APPLICANT: Mrs M A Summerfield	
	FEE RECEIVED: £190-00	
	RECEIPT NO: P16385 DATE: 4-11-01	
	FEE REQUIRED: NIL	
	REASON FOR REFUND: ~~OVERPAYMENT/EXEMPT FROM VAT~~ Application withdrawn	
ENCS: YES / NO	SEPERATE CHEQUE ☐	TOTAL: 190 00

Please return cheque to : ..... Extn : .....

ALLOCATION/CERTIFICATION

PART A - To be completed in all cases.

PART B - Complete only if Computerised Order NOT used of if FMS allocations differ from Order.

ORDER No/MIN REF.

CHECKED:GOODS RECEIVED

K Porter

TICK IF PREVIOUS YEAR: ☐

TICK IF NOT FINAL PAYMENT: ☐


CERTIFIED FOR PAYMENT

ALLOCATION			AMOUNT		Vat Code
OBJ	SUBJ	COST	£	p	
GREC	9317	CCCC	190	00	
		VAT			
		TOTAL	190	00	

PART C - EXCHEQUER USE ONLY

RECEIVED FINANCE DEPT.

VOUCHER NO.

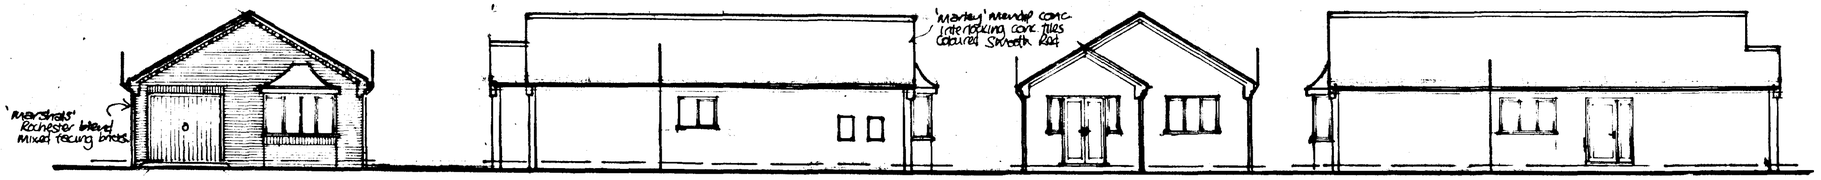


FRONT ELEVATION


SIDE ELEVATION

REAR ELEVATION

SIDE ELEVATION

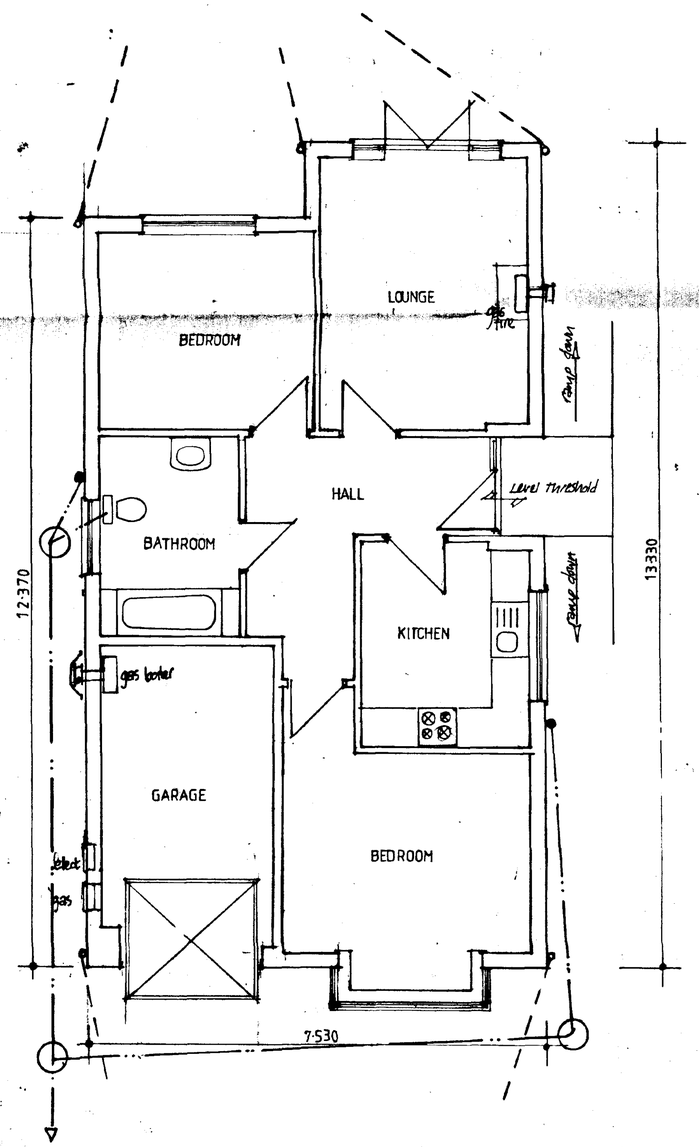

106, BRIDGE ROAD.

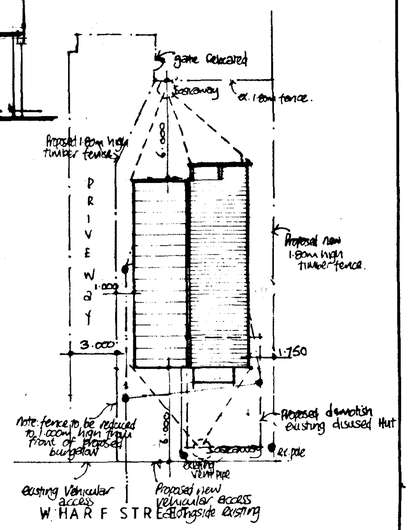

SITE LAYOUT.

SCALE; 1:200.

SOUTH HOLLAND DC
HOUSING & PLANNING
-4 OCT 2001
Ref: 1178/01

NOTES

All dimensions must be checked on site and not scaled from this drawing.

	Date	Revisions
A		

© copyright

Client
M. SUMMERFIELD.

Job Title
PLANNING ONLY

Drawing Title
PROPOSED 2 BEDROOM BUNGALOW WITH INTEGRAL GARAGE INCL. VEHICULAR ACCESS.
FORMER ST JOHNS AMBULANCE HUT
WHARF STREET,
SUTTON BRIDGE, LINCS.

Scale 1:50. 1:100

Date SEPT 2001 | Drawn by LWB

Drg No. | Rev.

RIBA ARCHITECT STANDARD