SOUTH HOLLAND DC
HOUSING & PLANNIN
04 OCT 2000
Ref: 1197/8

SOUTH HOLLAND DC
HOUSING & PLANNING
04 OCT 2000
Ref: 1197/8

A17 TRUNK ROAD

CRACK LANE

's Lynn consortium of Internal Drainage Board Dyke

EXISTING HAULAGE DEPOT

Proposed Extension

EXISTING RECIPE DISH 2

EXISTING KERRYS FOODS

PROJECT SARK

offices

AGRICULTURAL EXPERIMENTAL STATION

RECEIVED
PLANNING

JEFFERSON SHEARD
- ARCHITECTS -


1 Scorpion Mews, Scorpion Stretford Peterborough PE2 7JT
Telephone (01733) 737378 Fax (01733) 734480
e-mail: jss.stretford@btinternet.com

PROJECT
Geest Recipe Dish 2
Sutton Bridge
Comms Room Extension


DRAWING
Site Plan

scale	job
1:2500	00-53


number	rev
02	

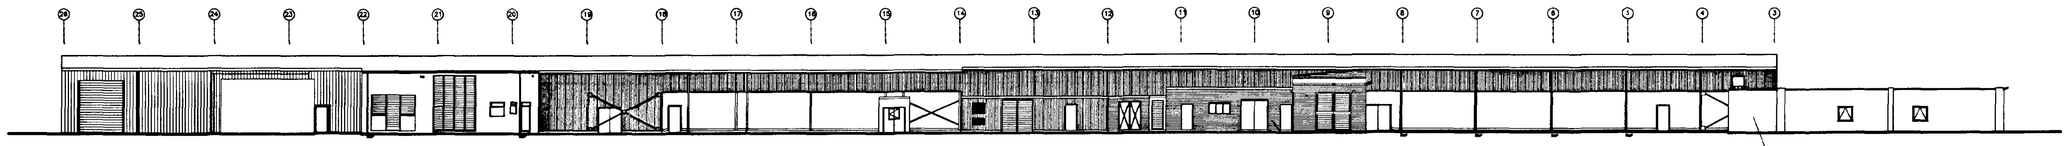


Existing East Elevation Showing Extension Scale 1:250

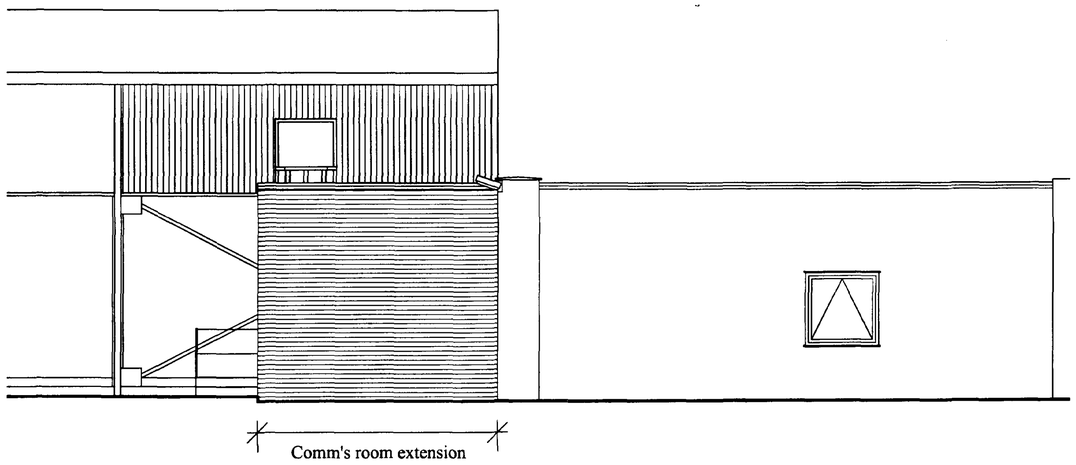


East Elevation Showing Extension Scale 1:50

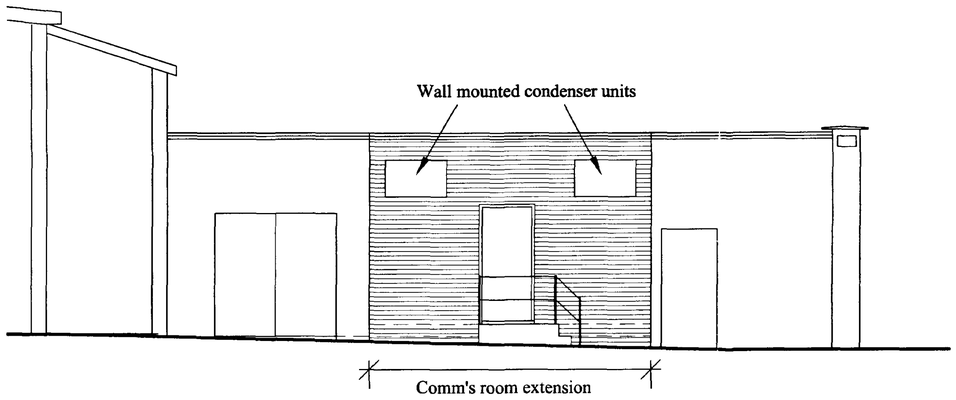


South Elevation Showing Extension Scale 1:50

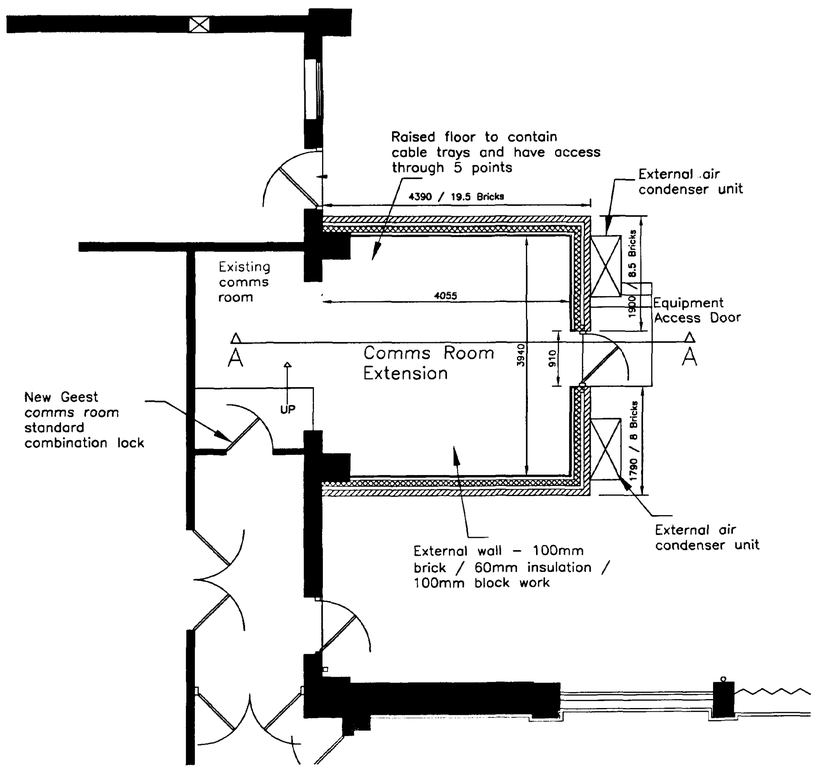

Proposed Plan Scale 1:50

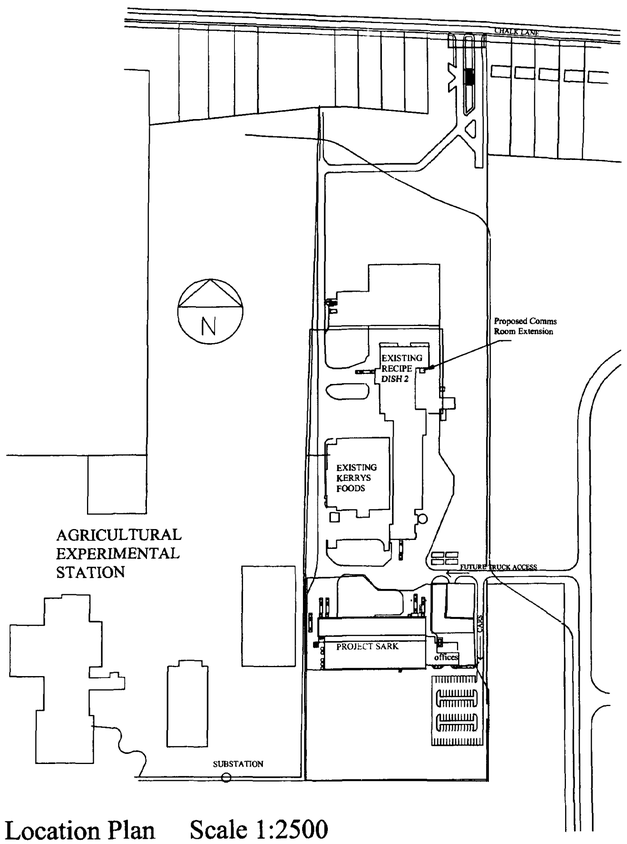

Location Plan Scale 1:2500

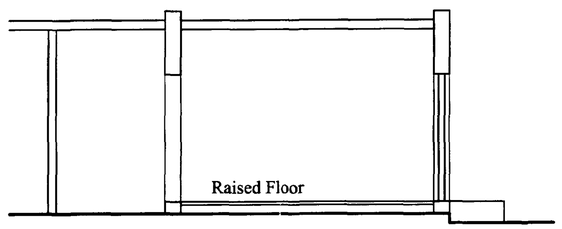

Section A-A Scale 1:50

DETERMINED PLAN

SOUTH HOLLAND DC HOUSING & PLANNING 02 OCT 2000 Ref: 1197/0

Do not scale from this drawing
The Contractor is to check all dimensions on site and report descrepancies to the Architect
This drawing is copyright

issue	date	drawn	notes	check
ORIGINAL		JMS		

JEFFERSON SHEARD
- ARCHITECTS -
1 Scotgate Mews, Scotgate Stamford Peterborough PE9 2FX
Telephone (01780) 757576 Fax (01780) 754980
e-mail: jsa.stamford@jefferson-sheard.com

- PROJECT -
Geest Recipe Dish 2
Sutton Bridge
Comms Room Extension

- DRAWING -
Proposed
Site Plan, Plans,
Sections and Elevations

scale	job
As Noted	00-53

number	rev
1	