

E L E V A T I O N S

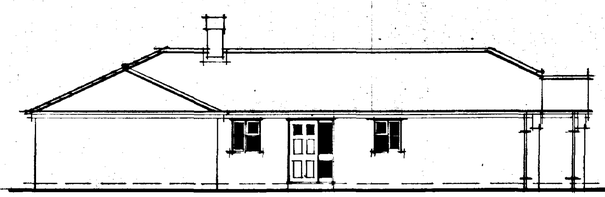


FRONT

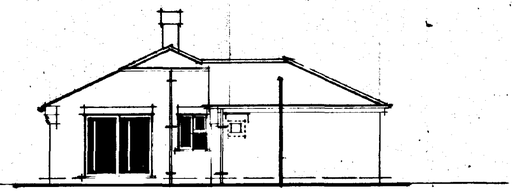


SIDE




REAR

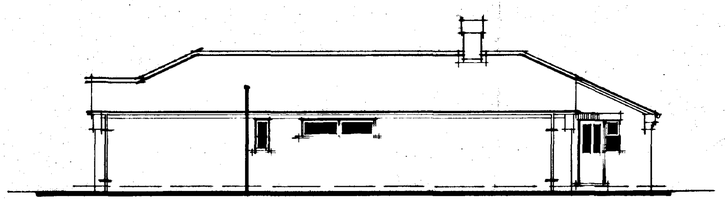

SIDE

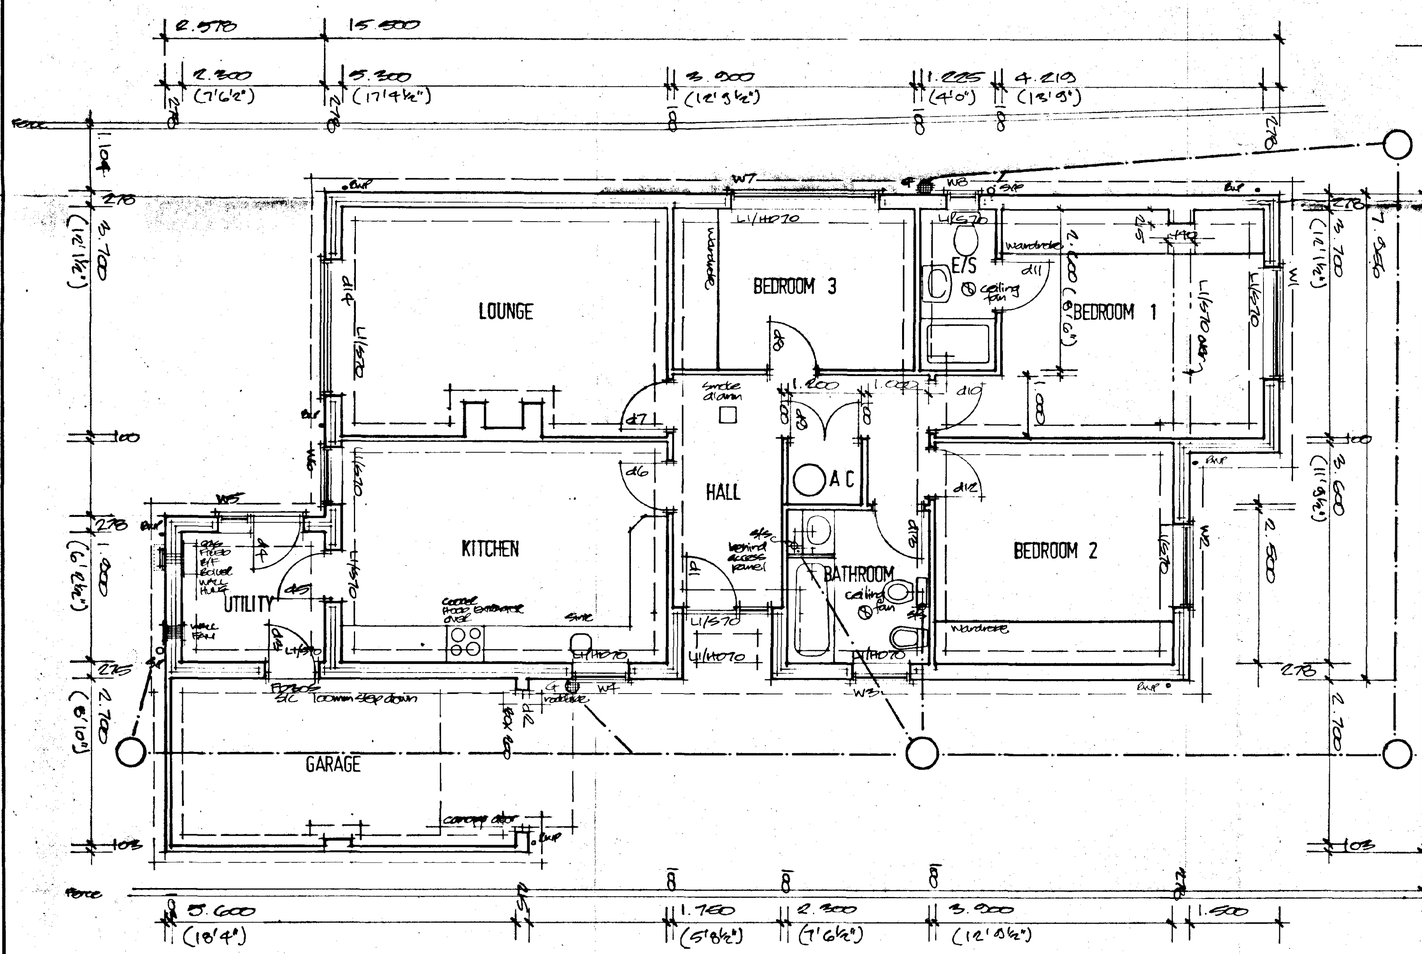

FLOOR PLAN

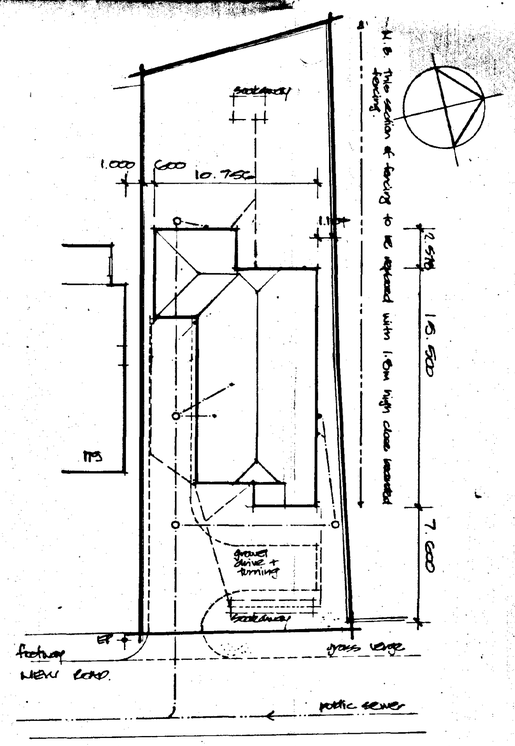

BLOCK PLAN

1. Builder to check all dimensions on site before work commences.
2. This drawing is the copyright of L A Building Design and shall not be copied or reproduced without written permission.

SOUTH HOLLAND DC
HOUSING & PLANNING
08 DEC 1997
Ref: H28/97.

A Adjacent bungalow (no 173) plotted relative to proposed. Notes added. Boundaries re-plotted 5/12/97

L A BUILDING DESIGN
55 Hannam Boulevard
Spalding
Lincolnshire PE11 1LB
Tel: Spalding (0775) 711437

project
PROPOSED BUNGALOW & GARAGE
NEW ROAD
SUTTON BRIDGE
SPALDING

client
S E KING

drawing
GENERAL ARRANGEMENT

date	scale(s)
25 11 97	1 50 1 100 1 200
job no	drg no
97/01	04A

DETERMINED PLAN