GLENFIELD HOMES

PLANTING SCHEDULE

SPECIMEN & BORDER SHRUBS


No.	*Ref*	*Species*	*Size/Specification*	*Planting density*
23	CE	Ceanothus thyrsiflorus repens	3L pot/30-40 Dia	750mm centres
18	HM	Hypericum moserianum	3L pot/30-40	500mm centres
38	LM	Lonicera nitida 'May Green'	3L pot/30-40 Dia	600mm centres
2	MC	Mahonia media 'Charity'	10L pot/60-80	As shown
19	PF	Potentilla fruticosa 'Abbotswood'	3L pot/20-30 Dia	600mm centres

CLIMBERS

No.	*Ref*	*Species*	*Size/Specification*	*Planting density*
6	PQ	Parthenocissus quinquifolia	2L pot/40-60	As shown

PLANTING NOTES:

Backfill to planted beds to consist of topsoil and peat free planting compost in equal parts. 50g of Enmag fertiliser to be incorporated into backfill mixture.

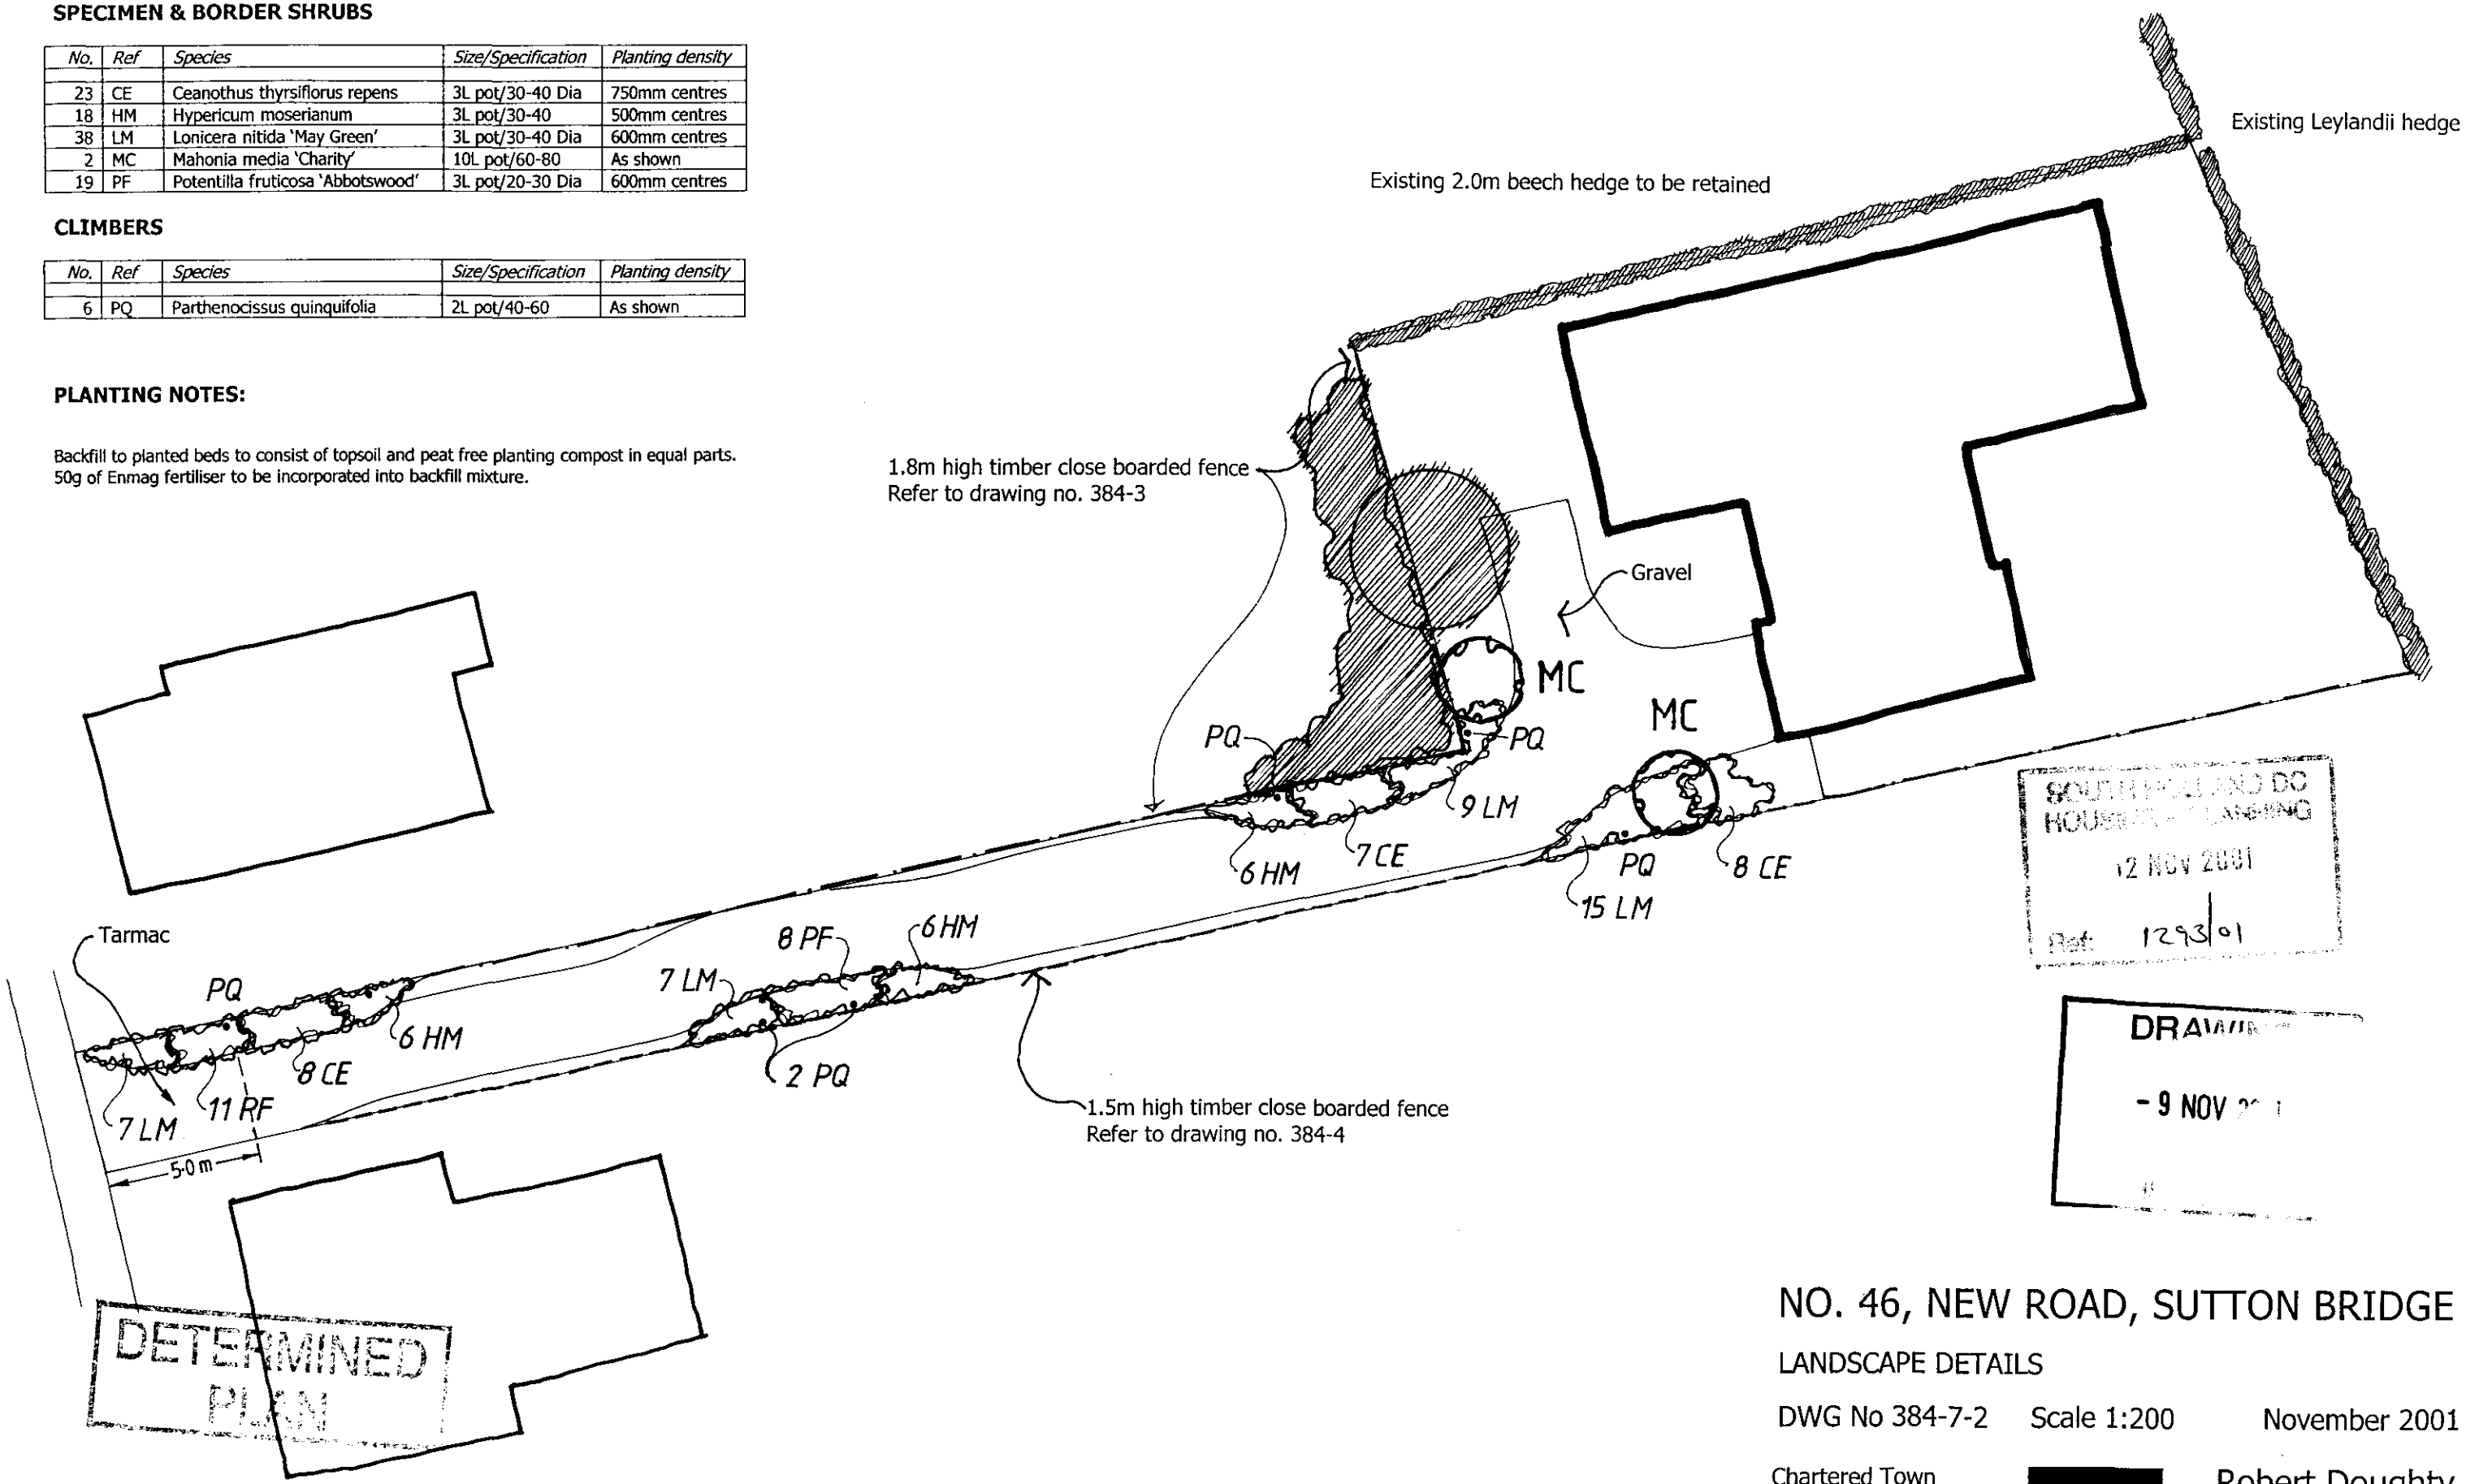

SOUTH HOLLAND DC
HOUSE PLANNING
12 NOV 2001
Ref 1293/01

DRAWING
- 9 NOV


DETERMINED
PLAN


NO. 46, NEW ROAD, SUTTON BRIDGE

LANDSCAPE DETAILS

DWG No 384-7-2 Scale 1:200 November 2001

Chartered Town Planners
Chartered Landscape Architects
rdc
Robert Doughty Consultancy Limited
32 High Street, Helpringham, Sleaford, NG34 0RA Tel: (01529) 421646 Fax: (01529) 421358

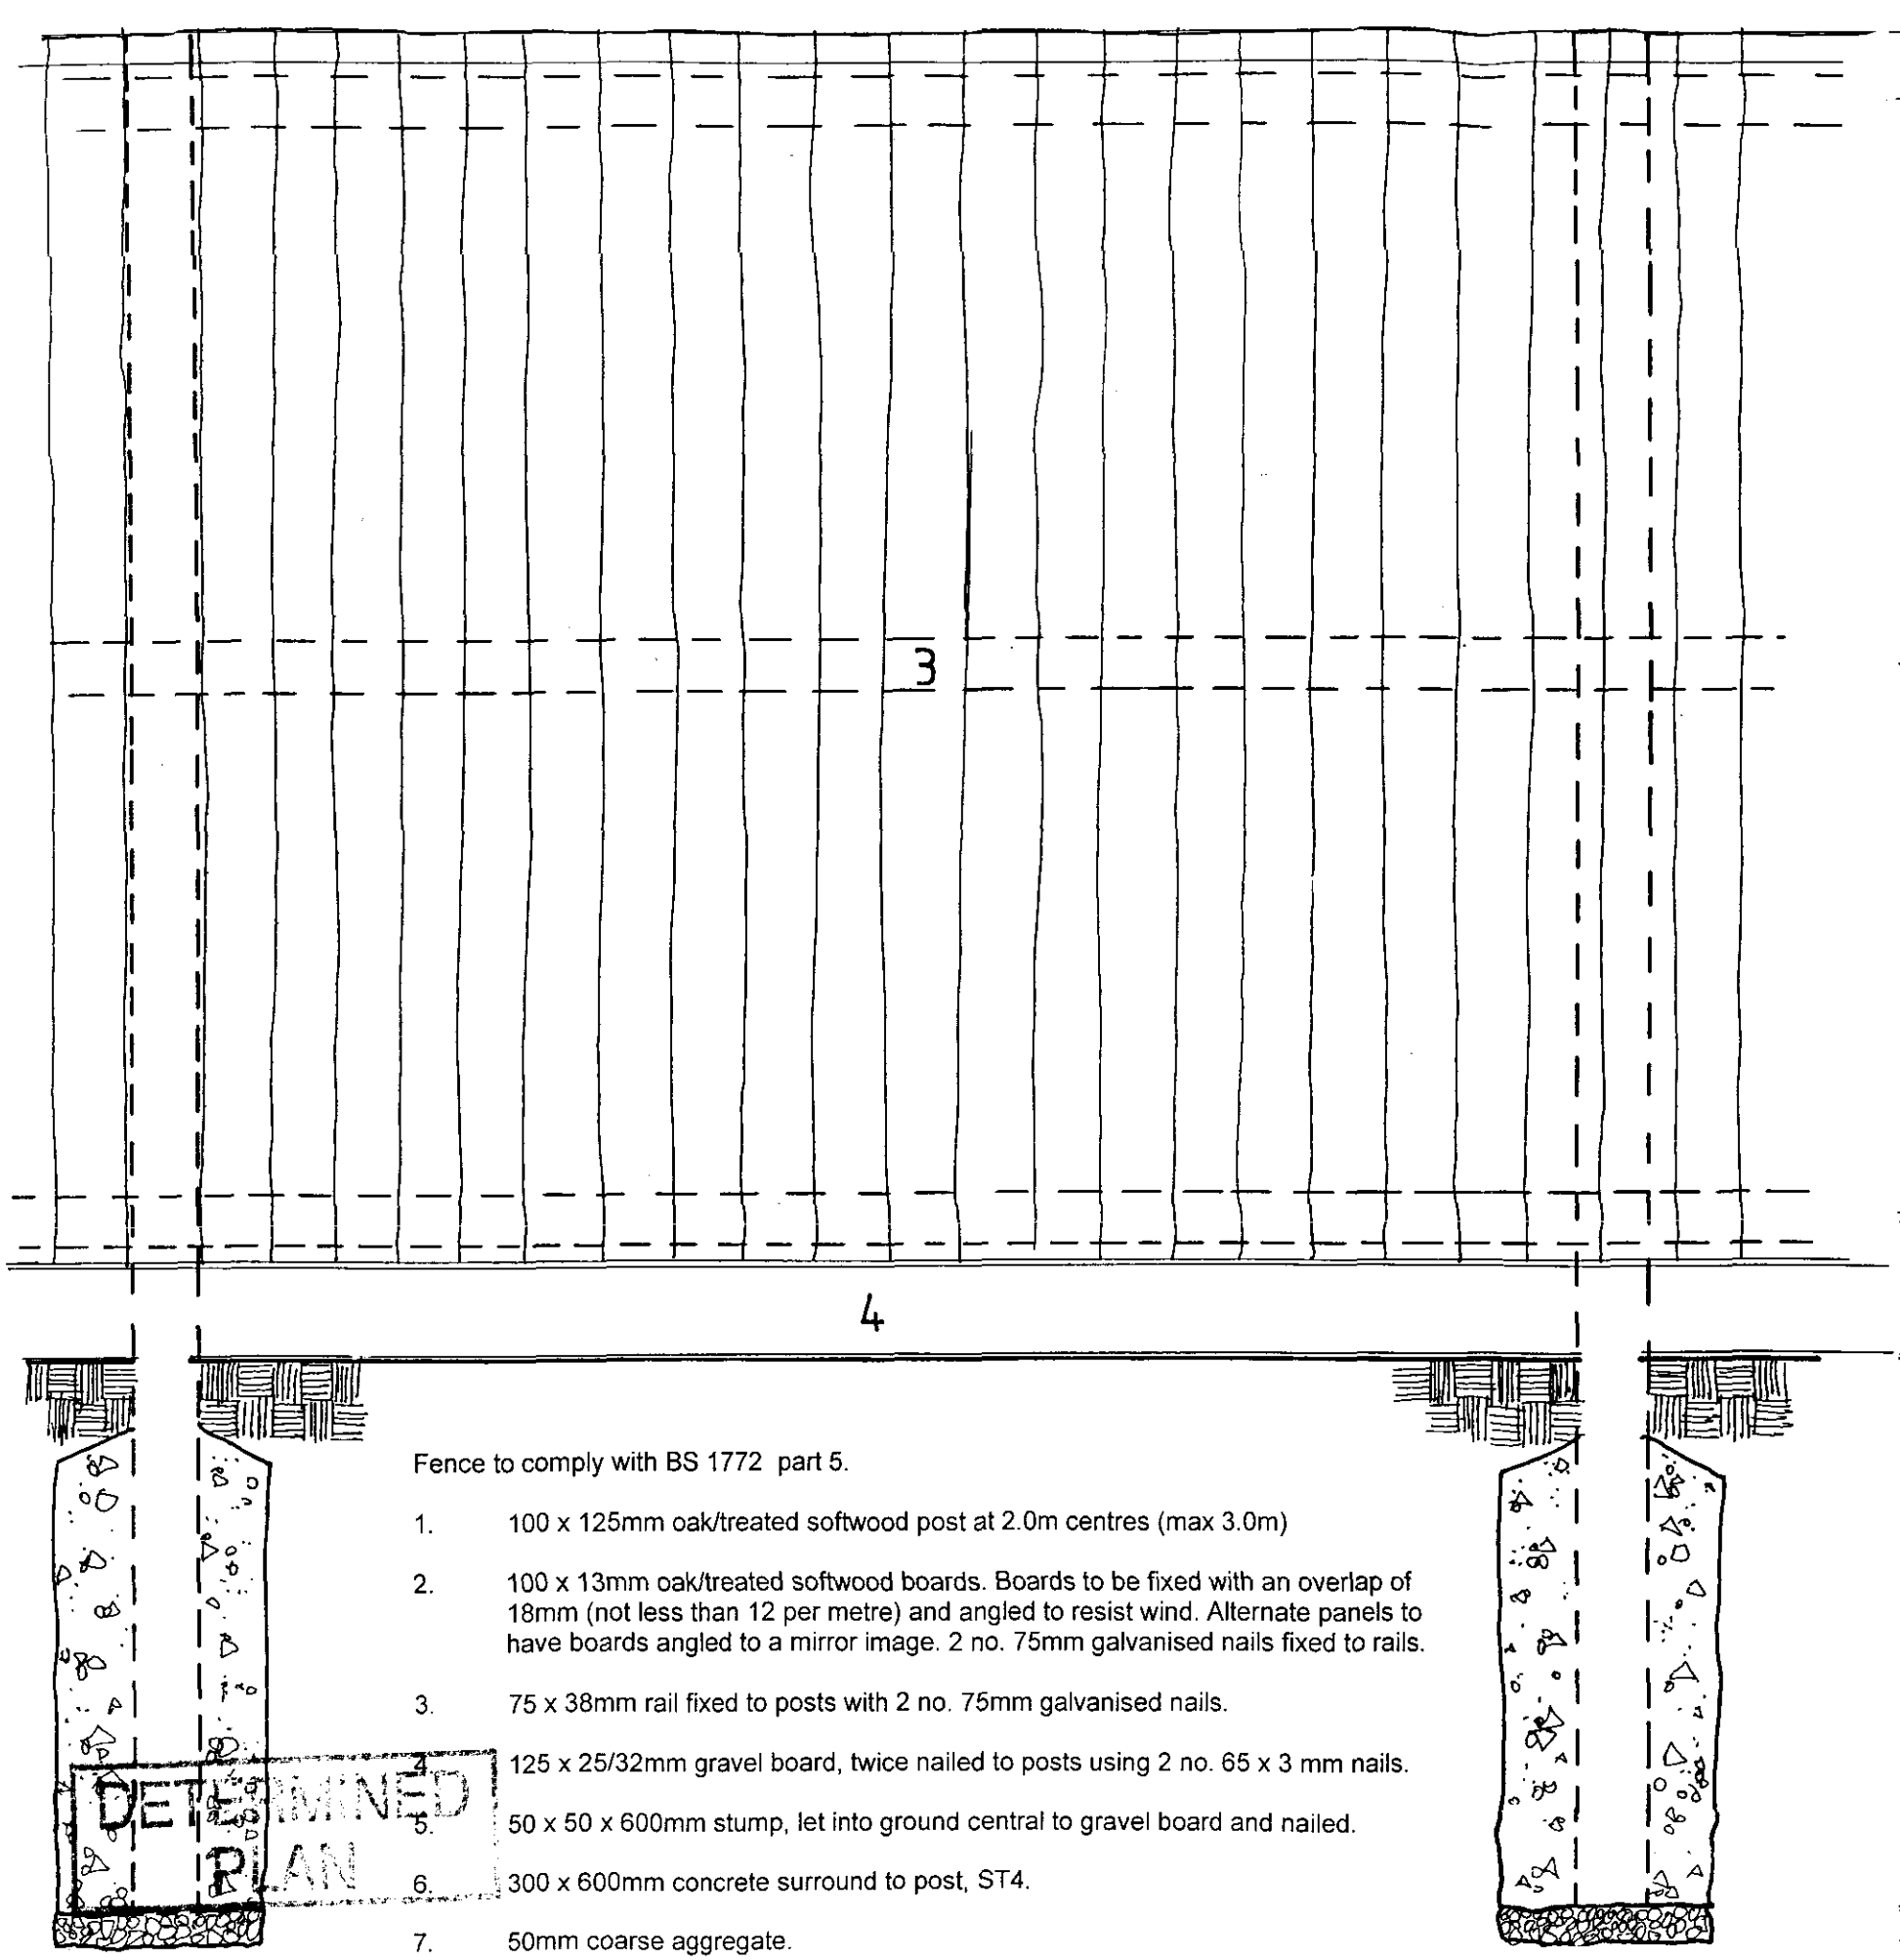

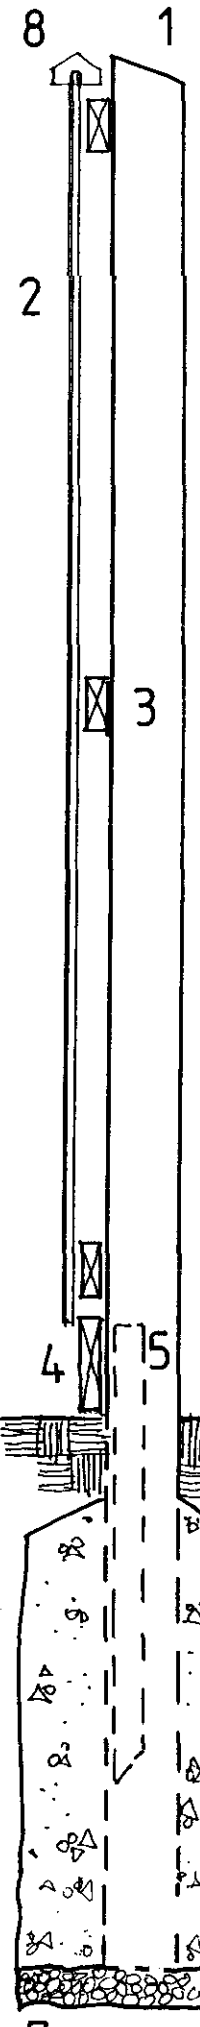

Fence to comply with BS 1772 part 5.

1. 100 x 125mm oak/treated softwood post at 2.0m centres (max 3.0m)
2. 100 x 13mm oak/treated softwood boards. Boards to be fixed with an overlap of 18mm (not less than 12 per metre) and angled to resist wind. Alternate panels to have boards angled to a mirror image. 2 no. 75mm galvanised nails fixed to rails.
3. 75 x 38mm rail fixed to posts with 2 no. 75mm galvanised nails.
4. 125 x 25/32mm gravel board, twice nailed to posts using 2 no. 65 x 3 mm nails.
5. 50 x 50 x 600mm stump, let into ground central to gravel board and nailed.
6. 300 x 600mm concrete surround to post, ST4.
7. 50mm coarse aggregate.
8. 65 x 38mm angled cap to top of rails.

DETERMINED PLAN

2 NOV 2001
Ref: 1293/01


DRAWING
- 9 NOV 2001
ISSUED


NO. 46, NEW ROAD, SUTTON BRIDGE

1.8m TIMBER CLOSE BOARDED FENCE

DWG No 384-7-3 Scale 1:10 November 2001

Chartered Town Planners
Chartered Landscape Architects
rdc
Robert Doughty Consultancy Limited
32 High Street, Helpringham, Sleaford, NG34 0RA Tel: (01529) 421646 Fax: (01529) 421358

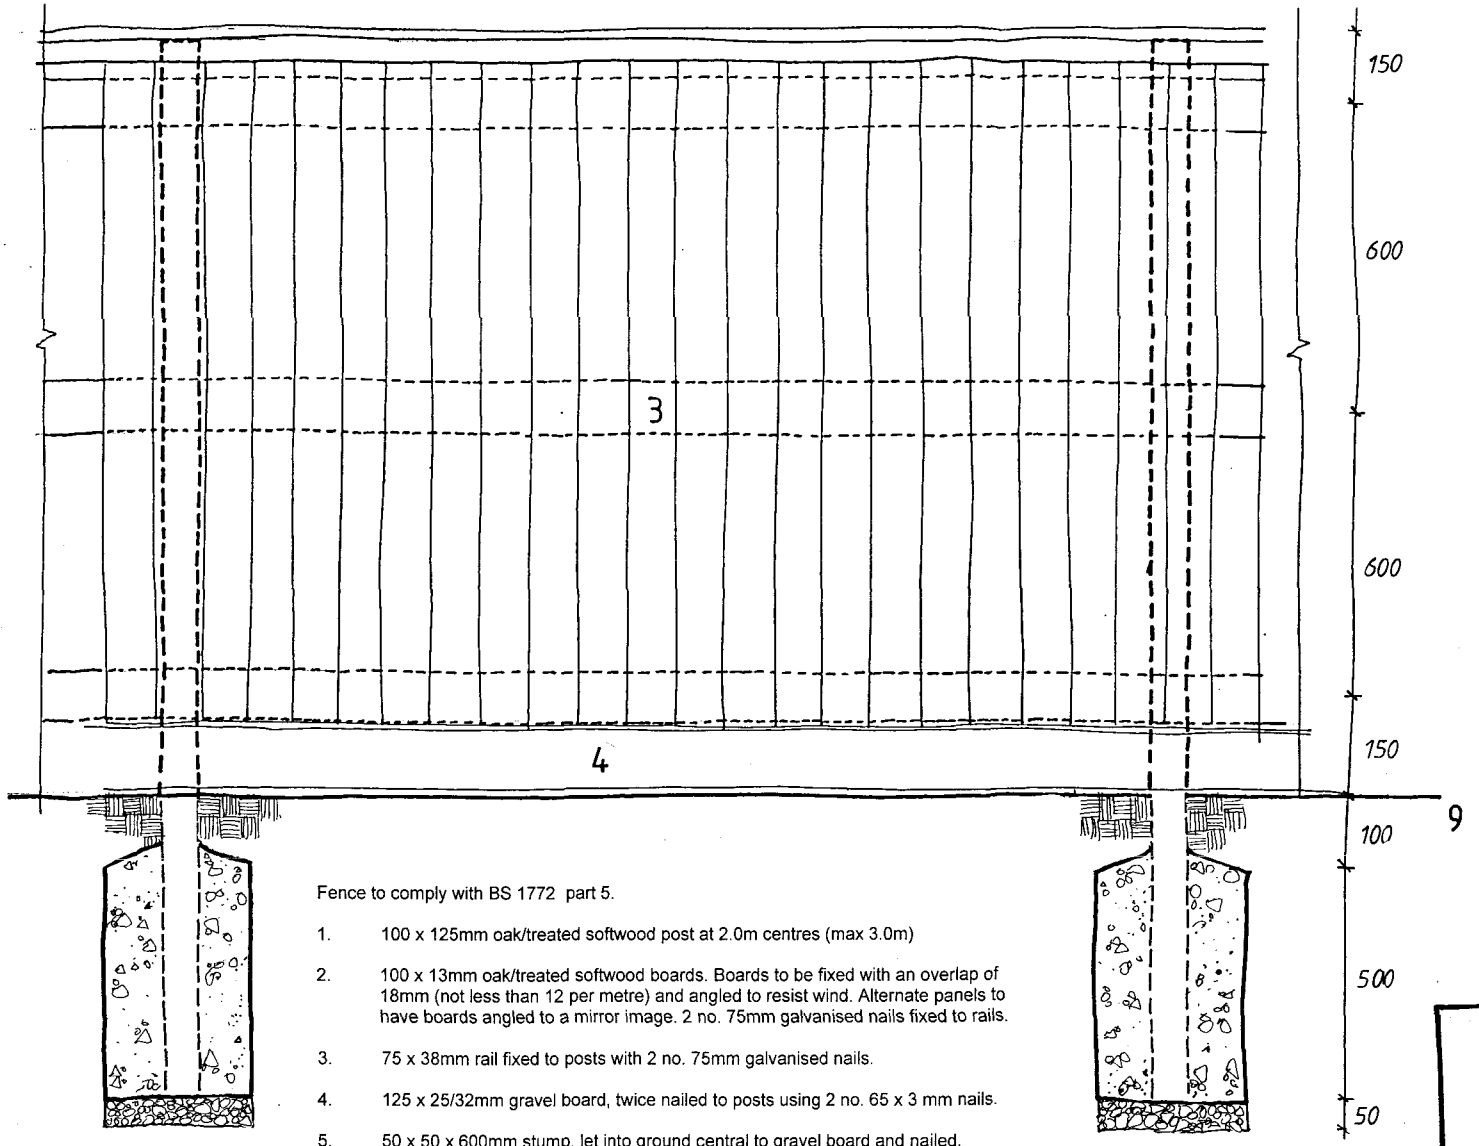

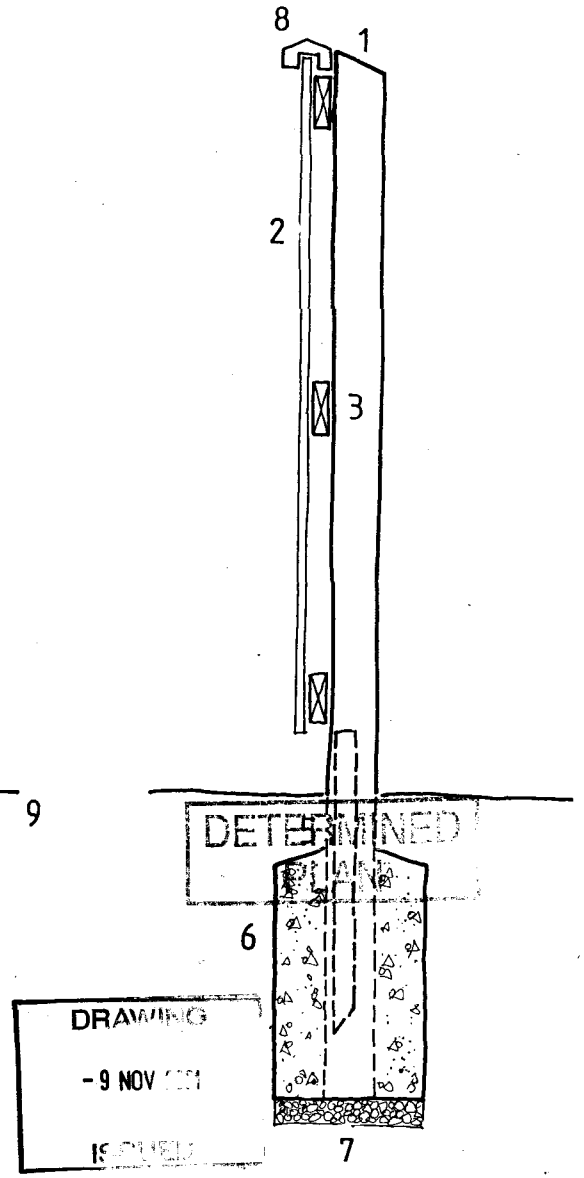

Fence to comply with BS 1772 part 5.

1. 100 x 125mm oak/treated softwood post at 2.0m centres (max 3.0m)
2. 100 x 13mm oak/treated softwood boards. Boards to be fixed with an overlap of 18mm (not less than 12 per metre) and angled to resist wind. Alternate panels to have boards angled to a mirror image. 2 no. 75mm galvanised nails fixed to rails.
3. 75 x 38mm rail fixed to posts with 2 no. 75mm galvanised nails.
4. 125 x 25/32mm gravel board, twice nailed to posts using 2 no. 65 x 3 mm nails.
5. 50 x 50 x 600mm stump, let into ground central to gravel board and nailed.
6. 300 x 500mm concrete surround to post, ST4.
7. 50mm coarse aggregate.
8. 65 x 38mm angled cap to top of rails.

DETERMINED
DRAWING
- 9 NOV
12 NOV 2001
Ref: 1293/01

NO. 46, NEW ROAD, SUTTON BRIDGE

1.5m TIMBER CLOSE BOARDED FENCE


DWG No 384-7-4 Scale 1:10 November 2001

Chartered Town Planners
Chartered Landscape Architects
rdc
Robert Doughty Consultancy Limited
32 High Street, Helpringham, Sleaford, NG34 0RA Tel: (01529) 421646 Fax: (01529) 421358


GLENFIELD HOMES



Side elevation

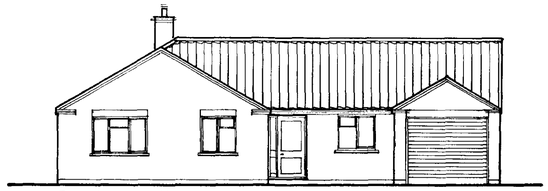

Front elevation

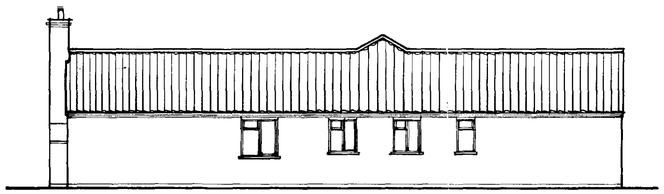


Side elevation


ELEVATIONS 1:100




Rear elevation

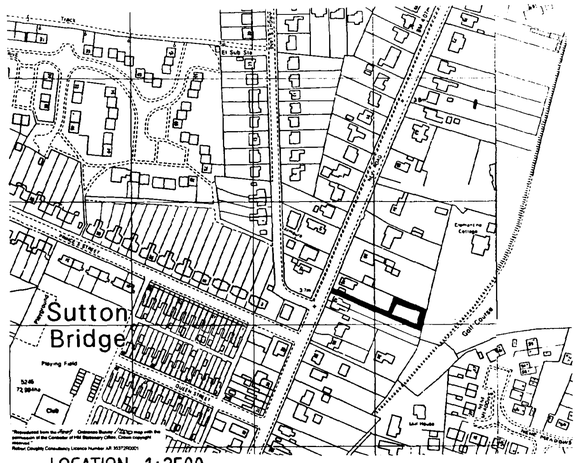

LOCATION 1:2500

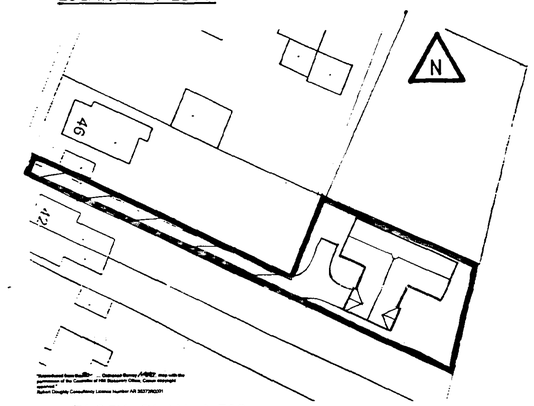

BLOCK PLAN 1:500

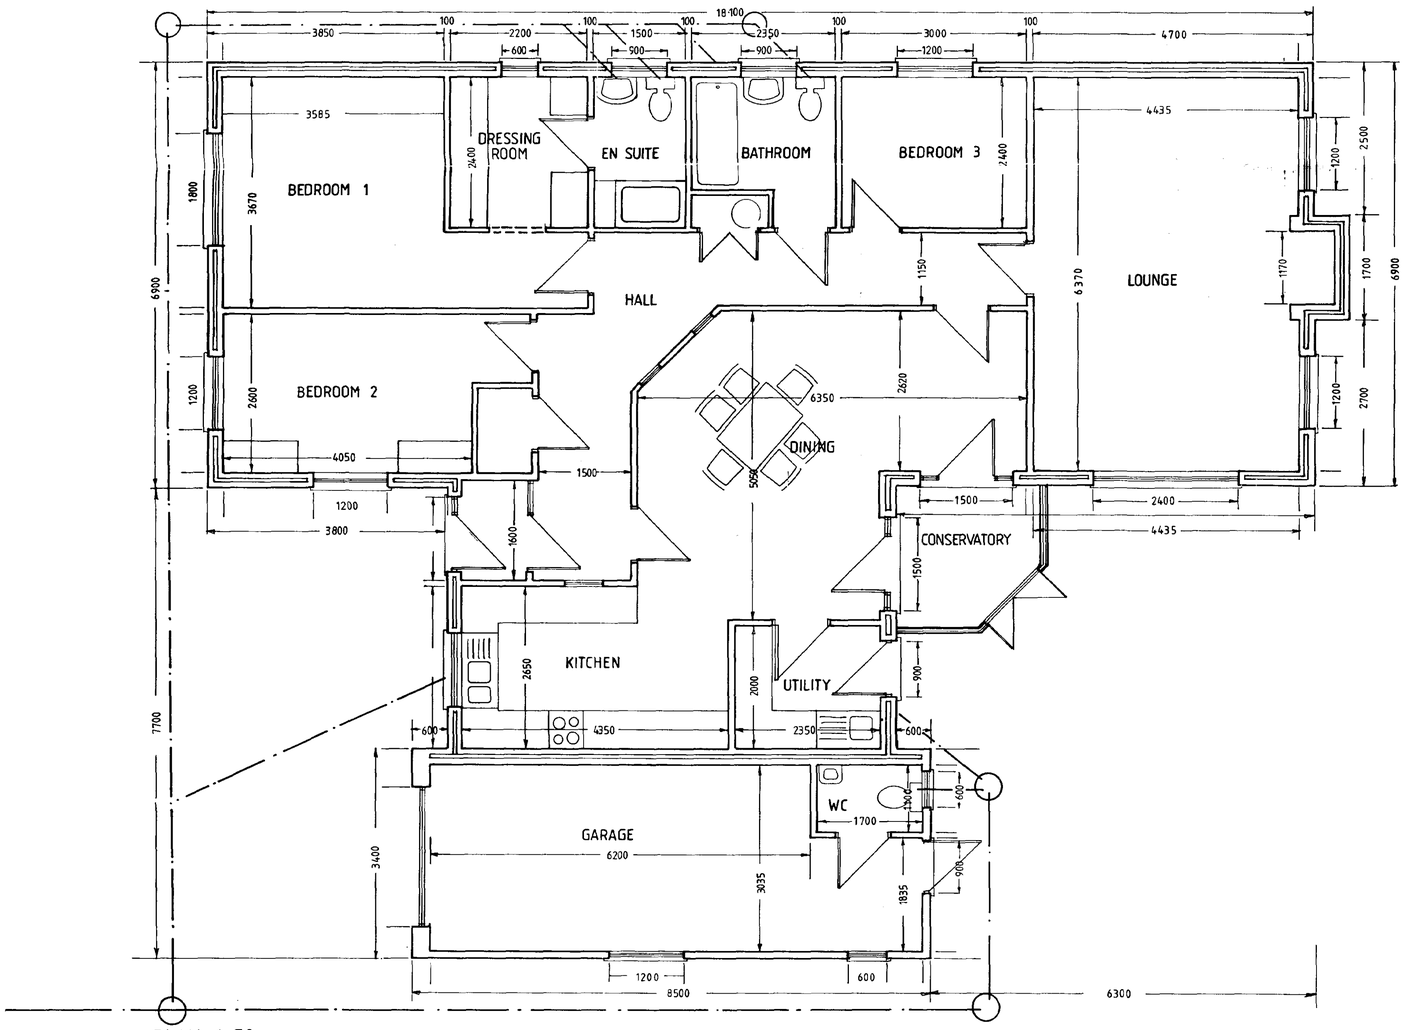

PLAN 1:50

SOUTH HOLLAND DC
HOUSING & PLANNING
12 NOV 2001
Ref: 1293/01

DRAWING
- 9 NOV 2001
ISSUED

DETERMINED PLAN

ERECTION OF BUNGALOW

NEW ROAD SUTTON BRIDGE

DWG No 384/7/1 Scale Various November 2001

Chartered Town Planners

Chartered Landscape Architects

rdc

Robert Doughty Consultancy Limited

32 High Street, Holbeach, Spalding, PE12 7DA Tel: (01406) 421646 Fax: (01406) 421359