

RIVERSIDE ELEVATION




NORTH ELEVATION

AMENDED PLAN
Ref. A3

BMBC
Planning & Development
21 JAN 2005
Ref: 1334/04


DETERMINED PLAN

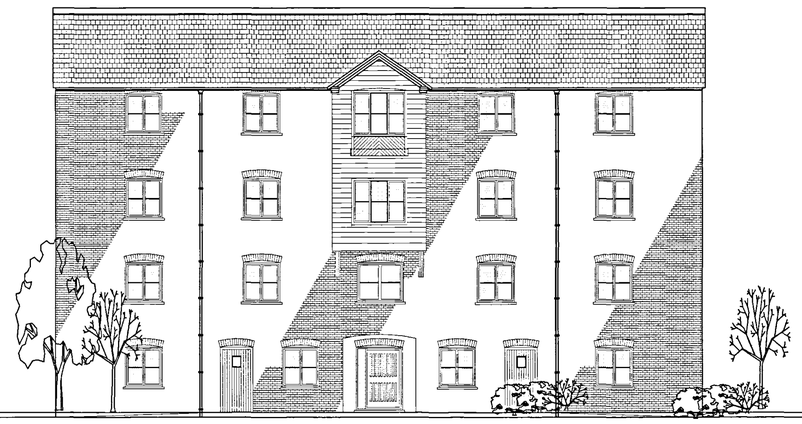


REAR ELEVATION



SOUTH ELEVATION

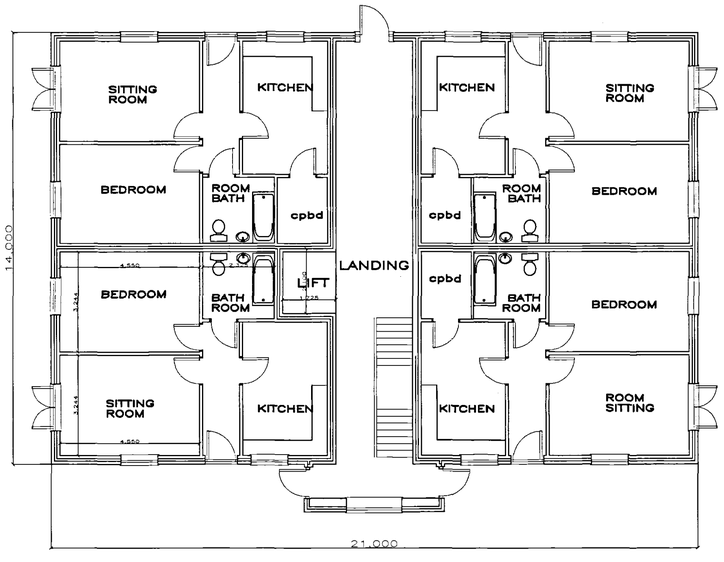

GROUND FLOOR PLAN

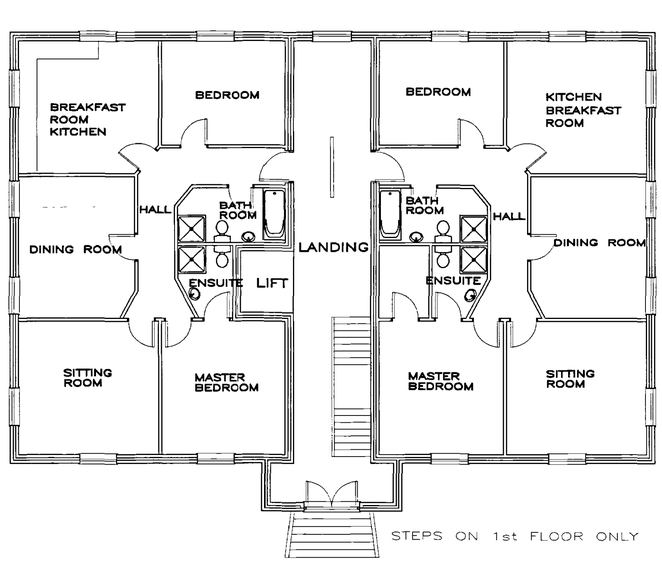

1—2—3rd FLOOR PLANS

PROPOSED
PLANS AND ELEVATIONS

ADDRESS
PROPOSED FLATS REAR OF
THE BRIDGE HOTEL
WHARF ROAD AND THE QUAY
SUTTON BRIDGE

SCALE 1:100
DATE AUG 04
DRAWN DB

CONCEPT 2000 DESIGN
AND DEVELOPMENT LTD
DANBROOKE HOUSE
STATION ROAD
WISBECH ST MARY
WISBECH CAMBS
PE13 4RW

FILE No.777

DRAWING No.777A GA

REVISION:A DEC—04
DATE

File:I:\WORK\777 FLATS REAR OF THE BRIDGE HOTEL.dwg Plotted: 2005-01-19 09:38:19