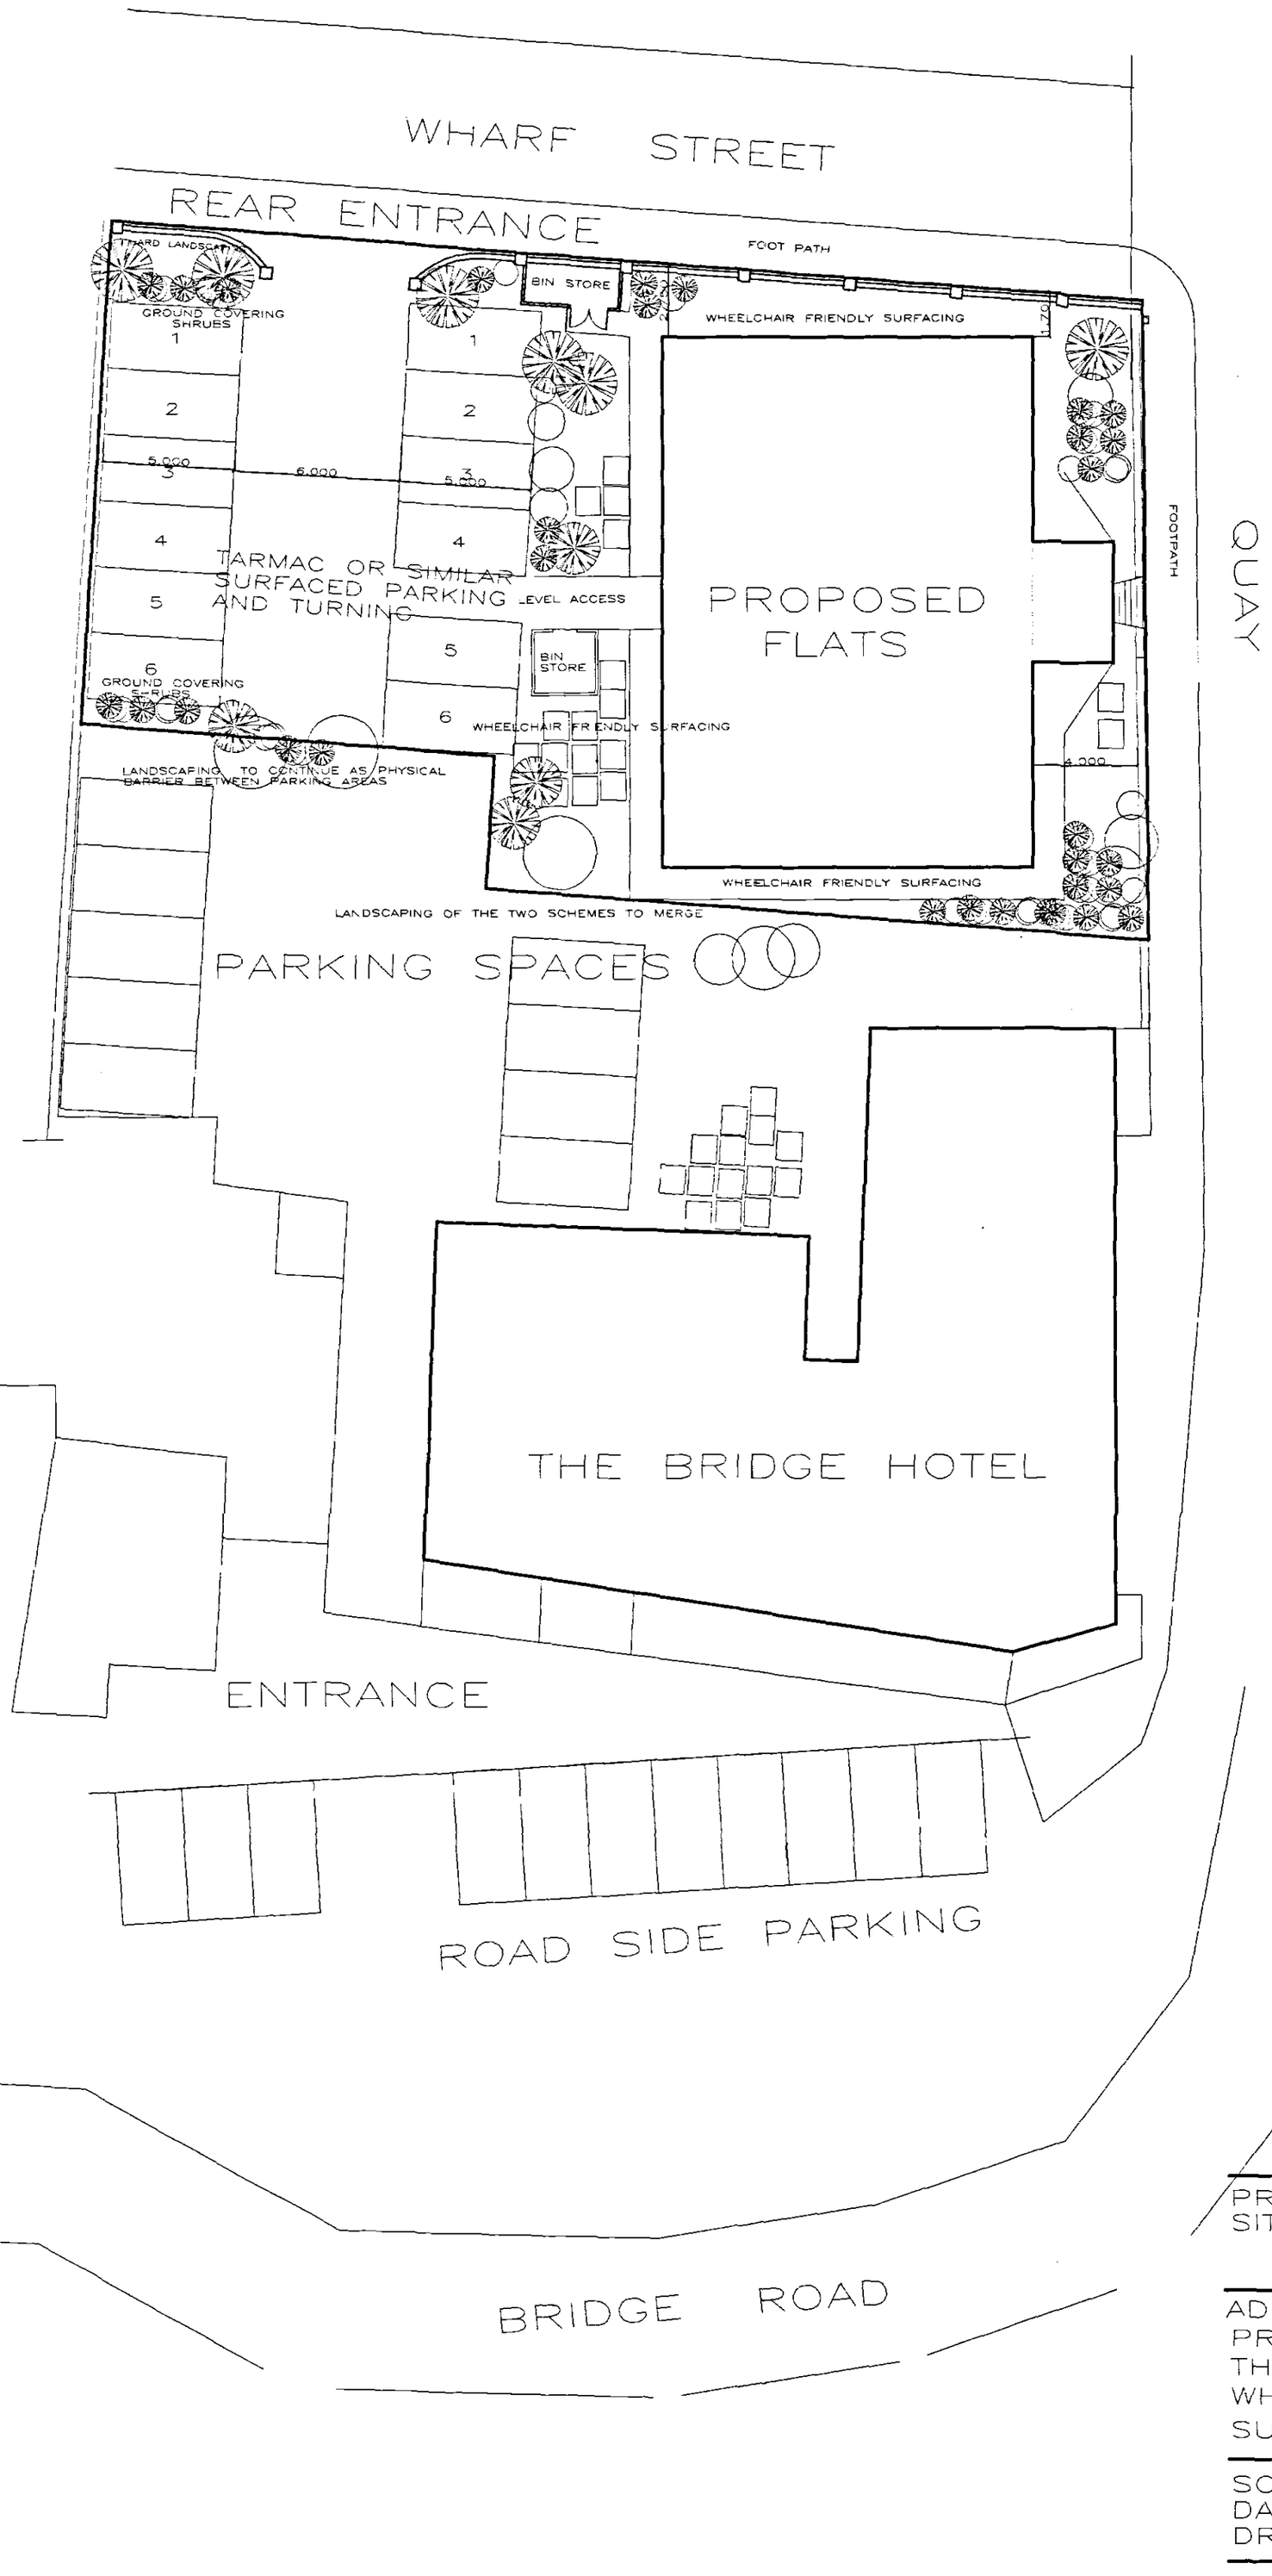


AMENDED PLAN

Ref. A2

SHDC
Planning & Development
14 JAN 2005
Ref: 1334/04

SUPERSEDED

PROPOSED
SITE PLAN

ADDRESS
PROPOSED FLATS REAR OF
THE BRIDGE HOTEL
WHARF ROAD AND THE QUAY
SUTTON BRIDGE

SCALE 1:200
DATE AUG 04
DRAWN DB

CONCEPT 2000 DESIGN
AND DEVELOPMENT LTD
DANBROOKE HOUSE
STATION ROAD
WISBECH ST MARY
WISBECH CAMBS
PE13 4RW

FILE No.777

DRAWING No.777 SP

REVISION:
DATE

K:\777 FLATS REAR OF THE BRIDGE HOTEL.dwg Plotted: 2003-01-13 10:40:24