
AMENDED PLAN
Ref: A3

SHDC
Planning & Development
21 JAN 2005
Ref: 1334/04

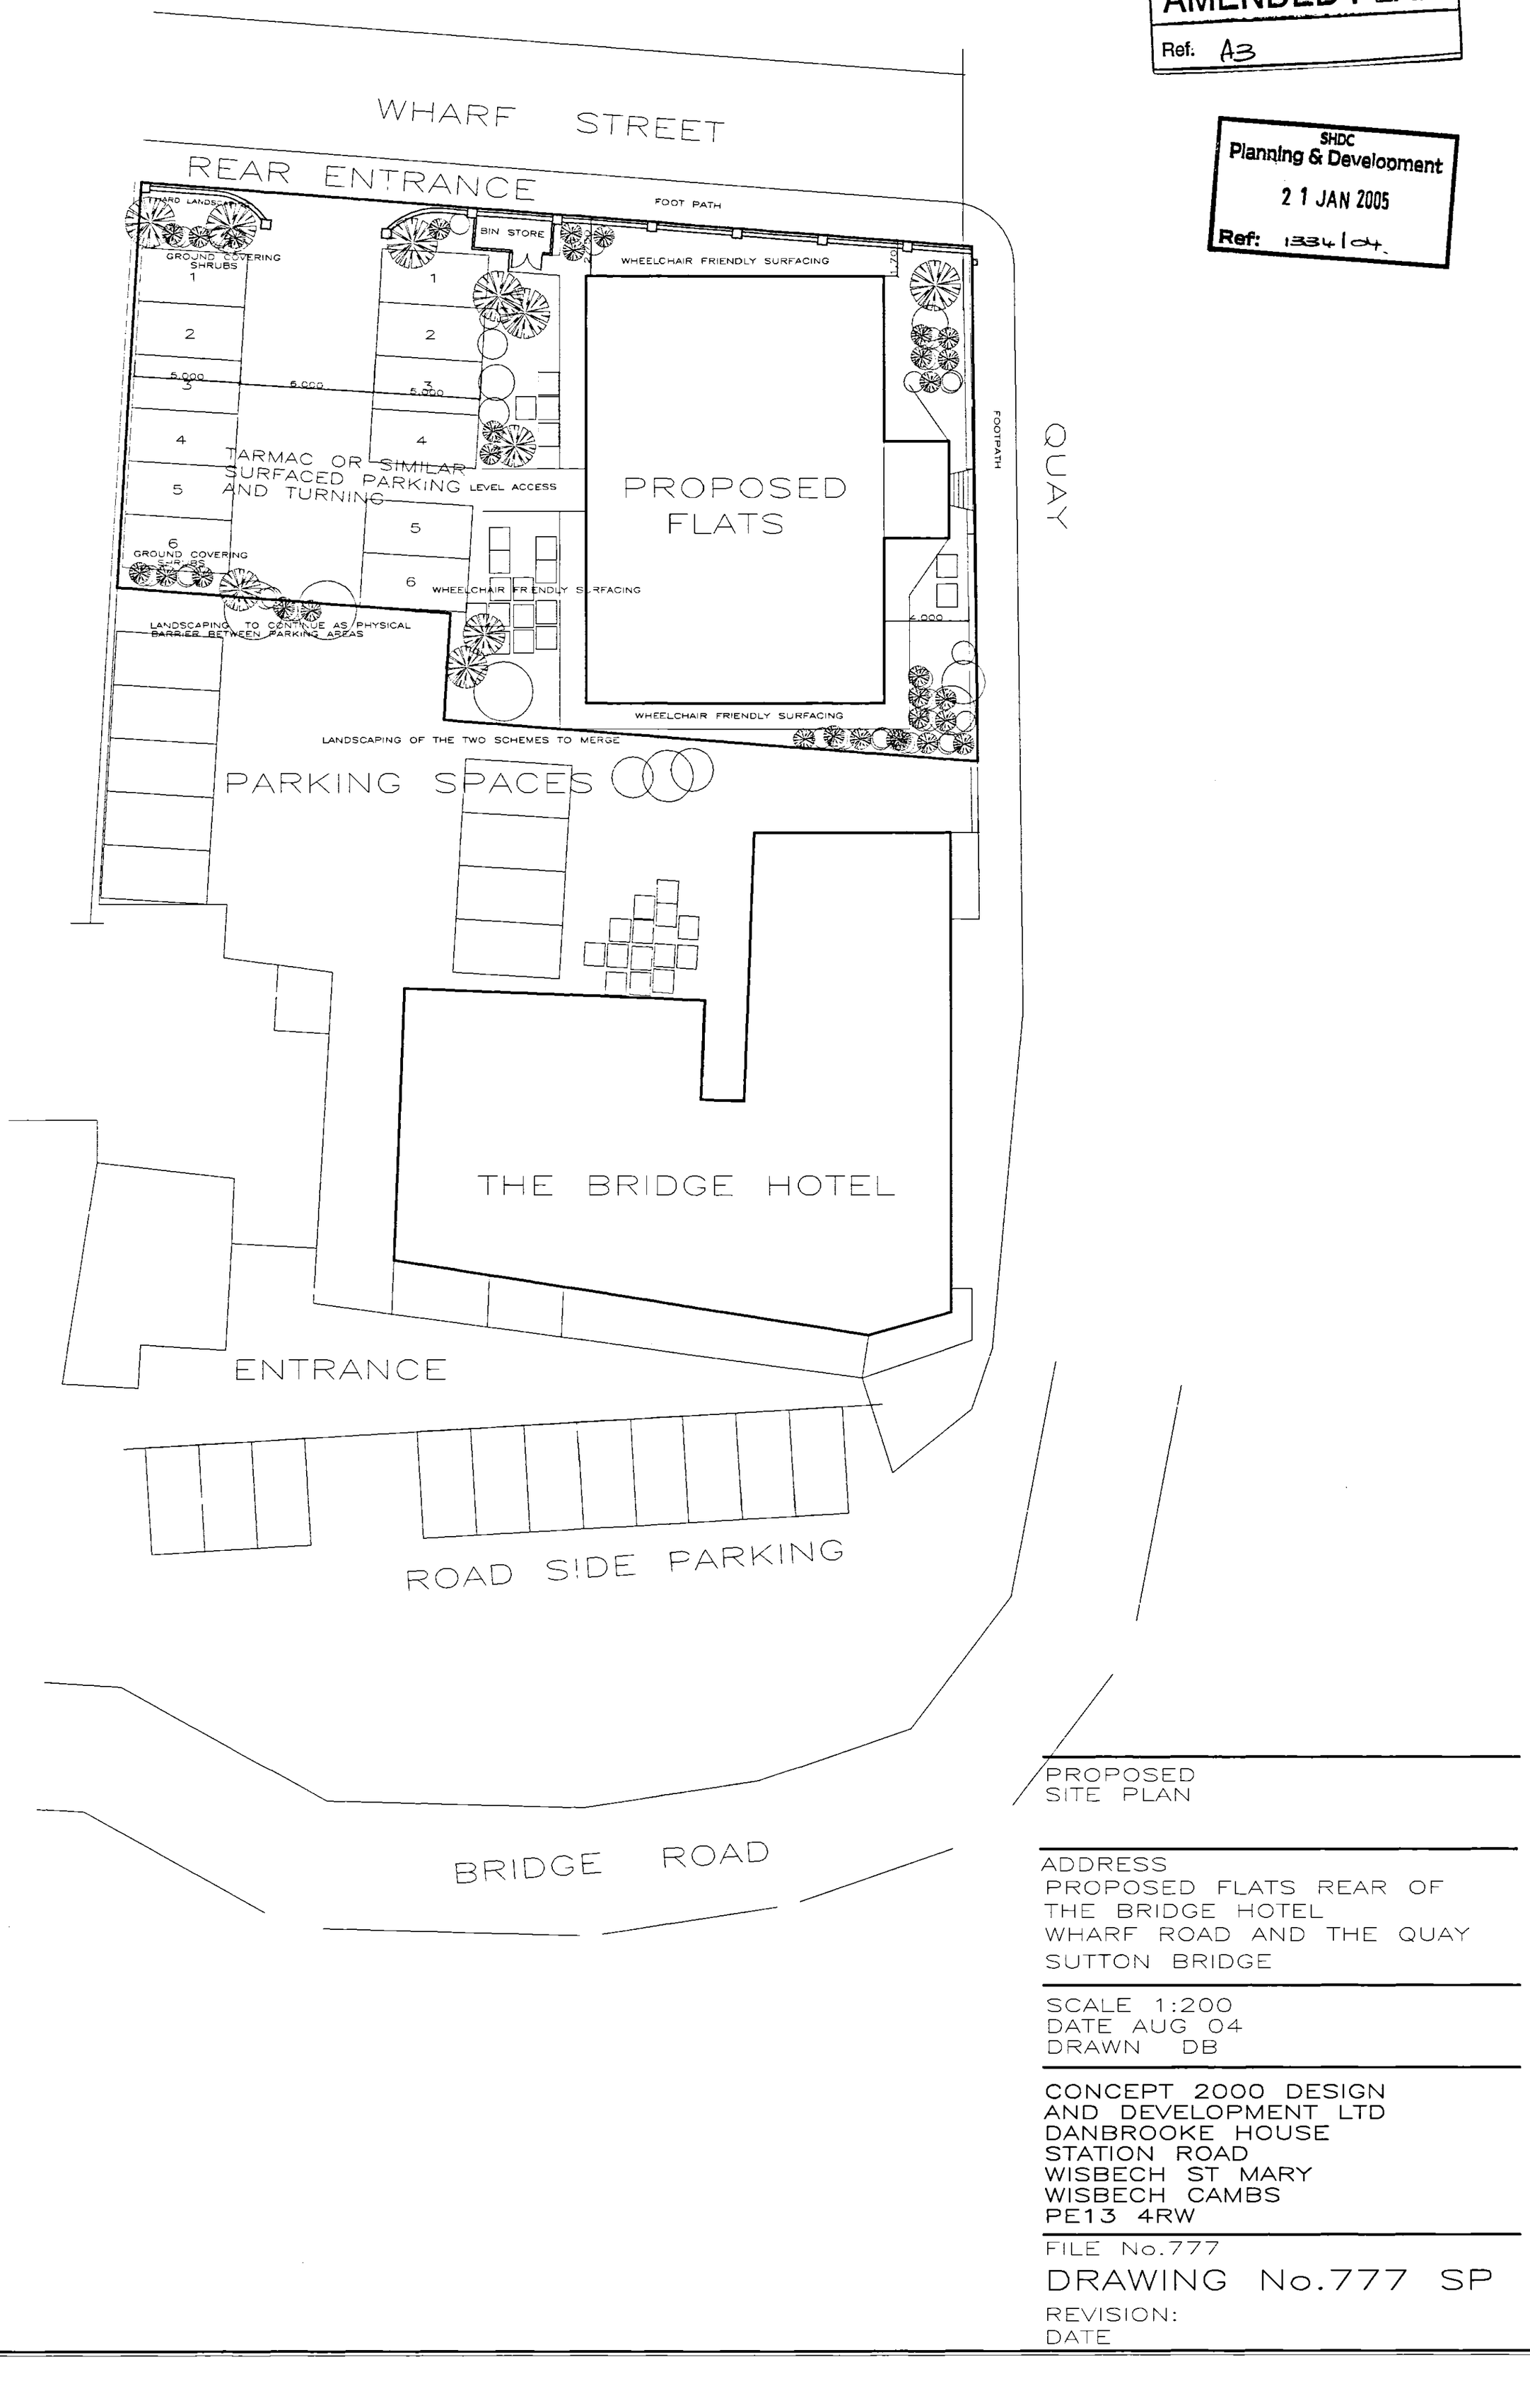

PROPOSED
SITE PLAN

ADDRESS
PROPOSED FLATS REAR OF
THE BRIDGE HOTEL
WHARF ROAD AND THE QUAY
SUTTON BRIDGE

SCALE 1:200
DATE AUG 04
DRAWN DB

CONCEPT 2000 DESIGN
AND DEVELOPMENT LTD
DANBROOKE HOUSE
STATION ROAD
WISBECH ST MARY
WISBECH CAMBS
PE13 4RW

FILE No.777
DRAWING No.777 SP
REVISION:
DATE

File: D:\WORK\777 FLATS REAR OF THE BRIDGE HOTEL.dwg Plotted: 2005-01-19 09:37:30