SHDC
Planning & Development
2 4 DEC 2004
Ref: 1334/04

AMENDED PLAN
Ref.

SUPERSEDED



RIVERSIDE ELEVATION




NORTH ELEVATION




REAR ELEVATION



SOUTH ELEVATION

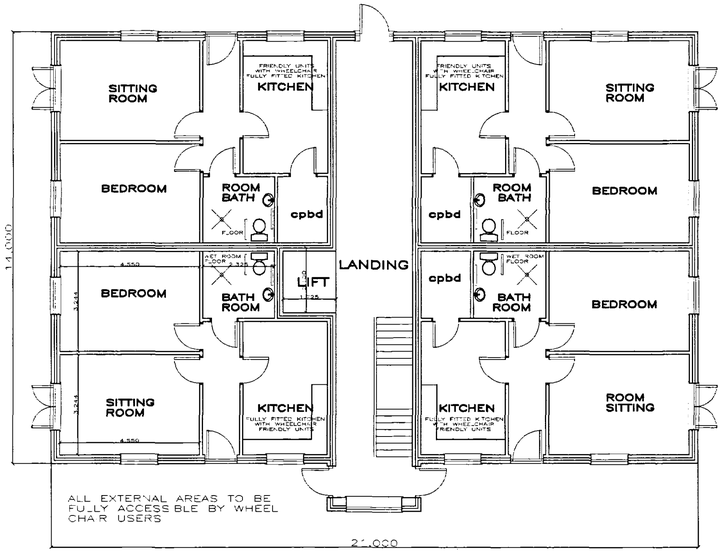

GROUND FLOOR PLAN
SOLELY TO ACCOMMODATE THE DISABLED

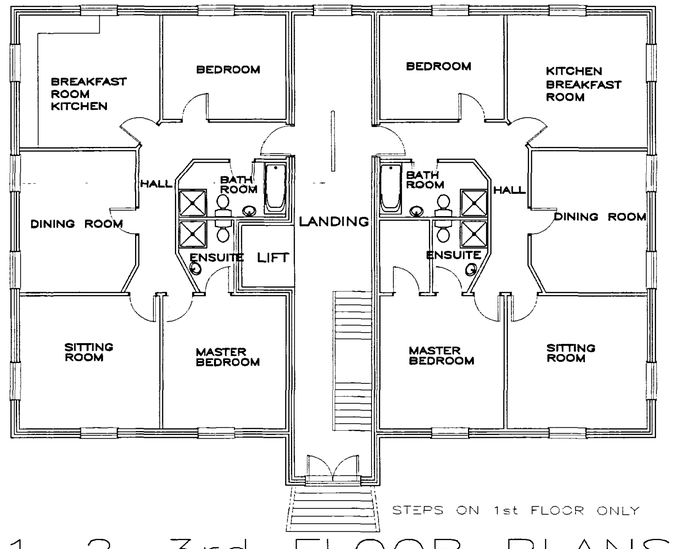

1—2—3rd FLOOR PLANS

SUPERSEDED

PROPOSED
PLANS AND ELEVATIONS

ADDRESS
PROPOSED FLATS REAR OF
THE BRIDGE HOTEL
WHARF ROAD AND THE QUAY
SUTTON BRIDGE

SCALE 1:100
DATE AUG 04
DRAWN DB

CONCEPT 2000 DESIGN
AND DEVELOPMENT LTD
DANBROOKE HOUSE
STATION ROAD
WISBECH ST MARY
WISBECH CAMBS
PE13 4RW

FILE No.777
DRAWING No.777A GA
REVISION:A DEC-04
DATE

File: C:\WORK\777\FLATS REAR OF THE BRIDGE HOTEL.dwg Plotted: 2004-12-23 13:30:20