

RIVERSIDE ELEVATION



NORTH ELEVATION

AMENDED PLAN
Ref. A2

SUPERSEDED


SHDC
Planning & Development
14 JAN 2005
Ref: 1334/04




REAR ELEVATION



SOUTH ELEVATION

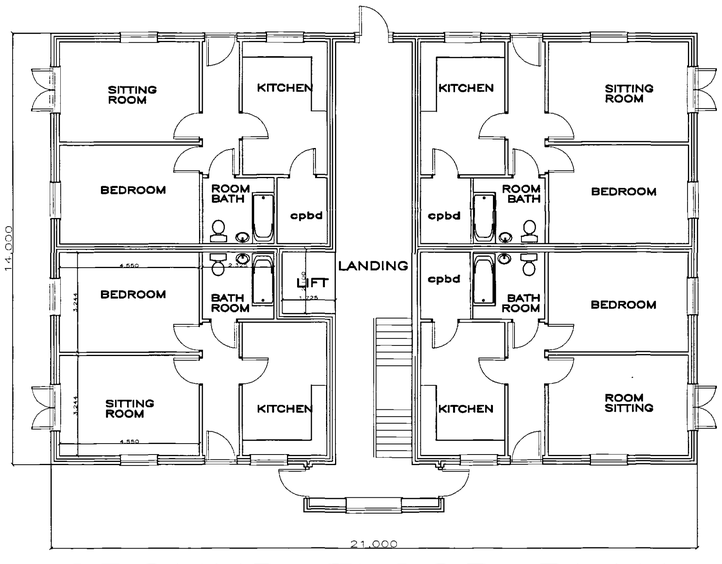

GROUND FLOOR PLAN

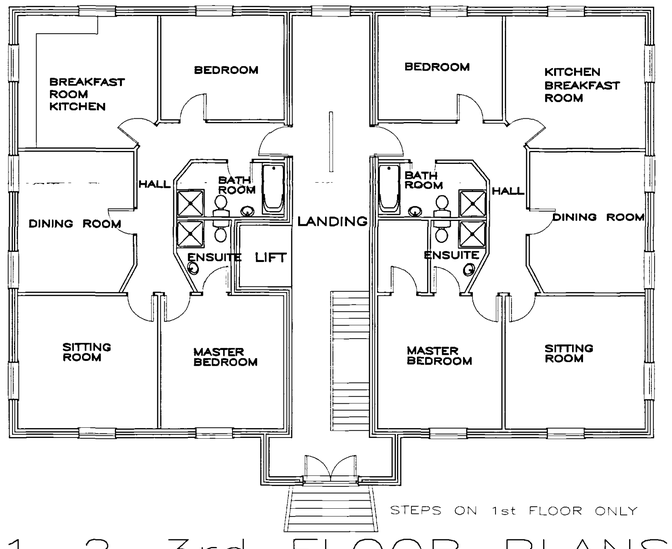

1—2—3rd FLOOR PLANS

PROPOSED
PLANS AND ELEVATIONS

ADDRESS
PROPOSED FLATS REAR OF
THE BRIDGE HOTEL
WHARF ROAD AND THE QUAY
SUTTON BRIDGE

SCALE 1:100
DATE AUG 04
DRAWN DB

CONCEPT 2000 DESIGN
AND DEVELOPMENT LTD
DANBROOKE HOUSE
STATION ROAD
WISBECH ST MARY
WISBECH CAMBS
PE13 4RW

FILE No.777

DRAWING No.777A GA

REVISION:A DEC—04
DATE

File: C:\WORK\777-PLANS REAR OF THE BRIDGE HOTEL.dwg Plotted: 2005-01-13 10:37:55