AMENDED PLAN
Ref. A3


SHDC
Planning & Development
2 1 JAN 2005
Ref: 1334/04



RIVERSIDE ELEVATION




NORTH ELEVATION

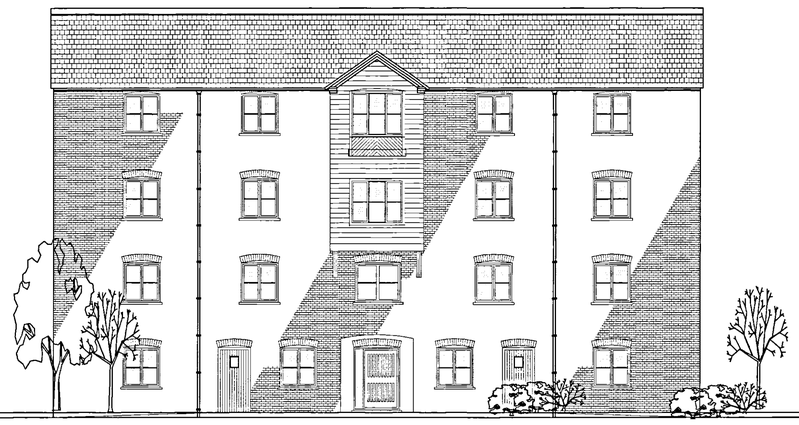


REAR ELEVATION



SOUTH ELEVATION

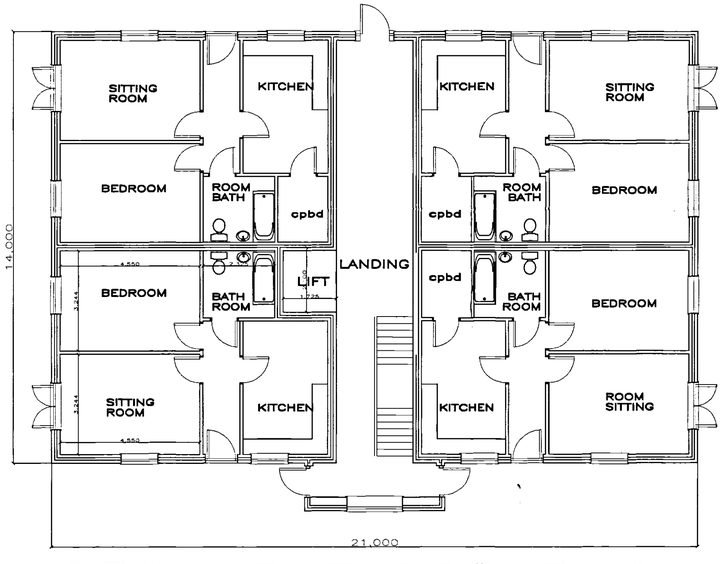

GROUND FLOOR PLAN

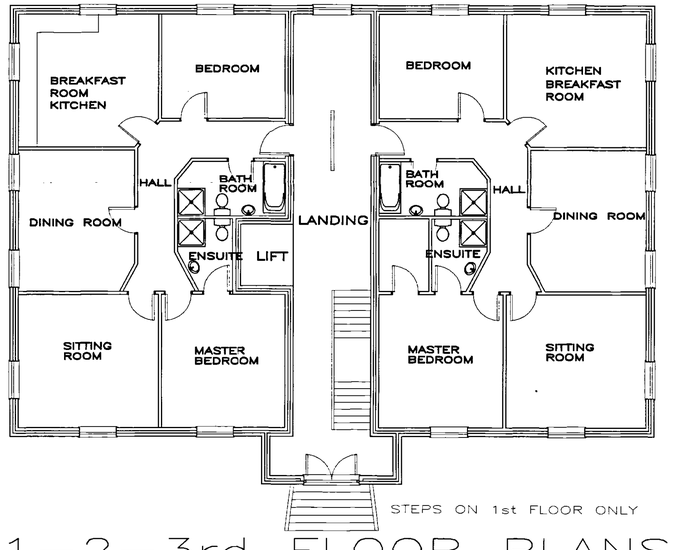

1—2—3rd FLOOR PLANS

PROPOSED
PLANS AND ELEVATIONS

ADDRESS
PROPOSED FLATS REAR OF
THE BRIDGE HOTEL
WHARF ROAD AND THE QUAY
SUTTON BRIDGE

SCALE 1:100
DATE AUG 04
DRAWN DB

CONCEPT 2000 DESIGN
AND DEVELOPMENT LTD
DANBROOKE HOUSE
STATION ROAD
WISBECH ST MARY
WISBECH CAMBS
PE13 4RW

FILE No.777
DRAWING No.777A GA
REVISION:A DEC—04
DATE

File: G:\WORK\777 FLATS REAR OF THE BRIDGE HOTEL.dwg Plotted: 2005-01-19 09:28:19