


PROPOSED SIDE (NORTH EAST) ELEVATION
PLOTS 9 - 14
scale: 1:100

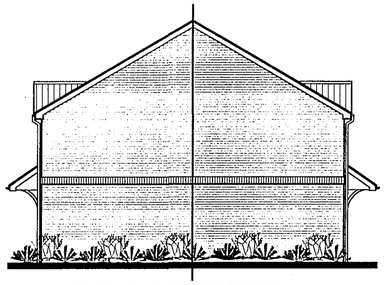


PROPOSED (SOUTH EAST) ELEVATION
PLOTS 9 - 14
scale: 1:100



PROPOSED SIDE (SOUTH WEST) ELEVATION
PLOTS 9 - 14
scale: 1:100




PROPOSED (NORTH WEST) ELEVATION
PLOTS 9 - 14
scale: 1:100

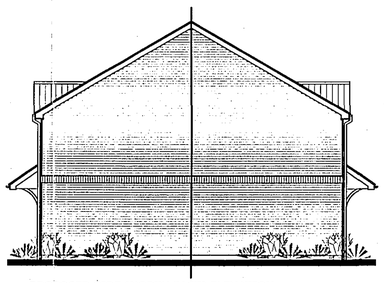

PROPOSED SIDE (NORTH EAST) ELEVATION
PLOTS 15-18
scale: 1:100



PROPOSED (SOUTH EAST) ELEVATION
PLOTS 15-18
scale: 1:100

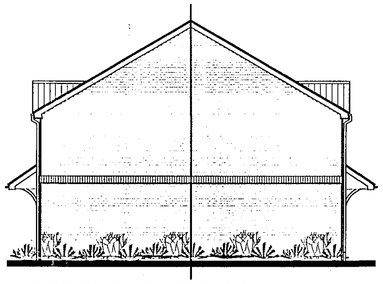


PROPOSED SIDE (SOUTH WEST) ELEVATION
PLOTS 15-18
scale: 1:100




PROPOSED (NORTH WEST) ELEVATION
PLOTS 15-18
scale: 1:100

1) This drawing ha been prepared to cover matters which are the requirements of the Building Regulations/ Planning and is not intended to constitute a full specification of the work
2) Do not scale this drawing
3) All dimensions, details, components and assemblies shall be varified by the contractor PRIOR to the construction, manufacture or supply
4) Any conflicting information, errors or omissions shown or implied on this drawing shall be referred to DAVID TRUNDLEY DESIGN SERVICES prior to construction or ordering of materials
5) This drawing and the works depicted are the Copyright of DAVID TRUNDLEY DESIGN SERVICES and may not be copied in part or whole without written permission


DAVID TRUNDLEY DESIGN SERVICES LIMITED

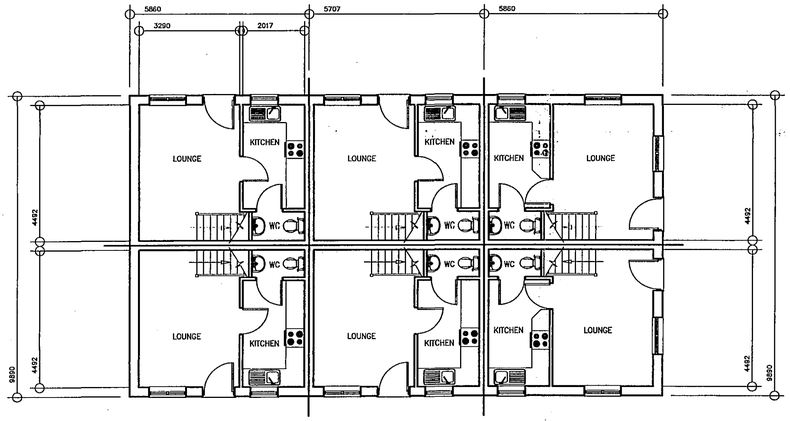


GROUND FLOOR PLAN
PLOTS 9 - 14
scale: 1:100

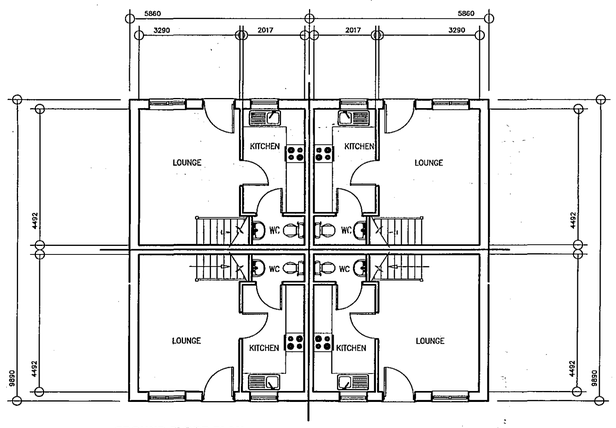

GROUND FLOOR PLAN
PLOTS 15- 18
scale: 1:100

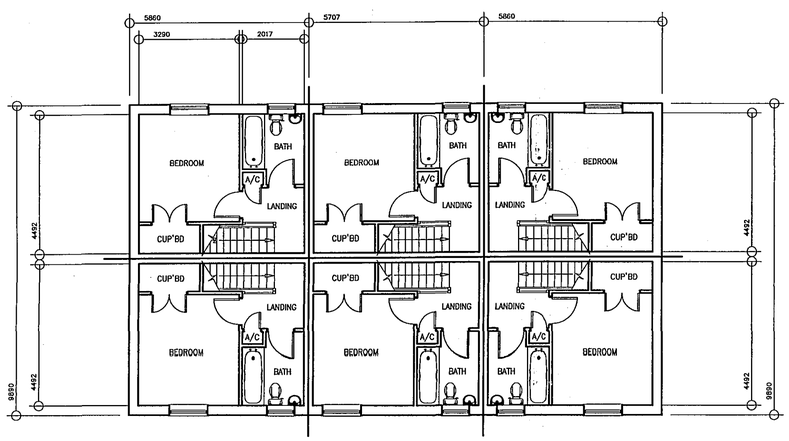

FIRST FLOOR PLAN
PLOTS 9 -14
scale: 1:100

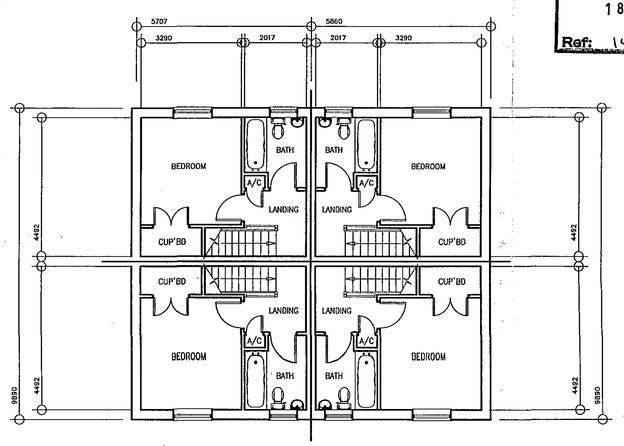

FIRST FLOOR PLAN
PLOTS 9 -14
scale: 1:100

SHDC
Planning & Development
18 OCT 2005
Ref: 1421105

A	08.10.2005	DESIGN LAYOUT TOTALLY AMENDED FOR PLANNING RESUBMISSION
Revisions		
Preliminary		For Construction

David Trundley Design Services

Tel: 01945 880696
Fax: 01945 881266
E-mail: dtrundleydesign@aol.com

White House Farm
Tilney All Saints
King's Lynn
Norfolk PE34 4RU

Project Title

DRUMMOND DEVELOPMENTS
RESIDENTIAL DEVELOPMENT
OLD HEALTH CENTRE
SUTTON BRIDGE

Drawing Title

PROPOSED FLOOR PLANS
1 BEDROOM UNITS

Scale	Date	Drawn
1:50/100	JUNE 05	S L BROWN

Drawing Number

05-66-02A

Copyright:
This drawing must not be re-issued, loaned or copied without the consent of David Trundley Design Services
Do not scale this drawing, use only figured or grid dimensions
All dimensions to be checked on site prior to commencement of works